


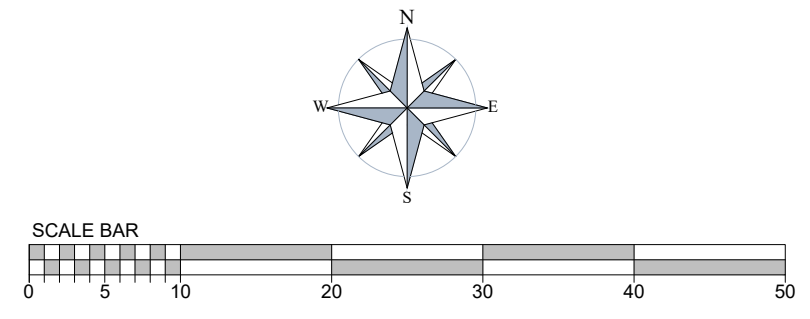


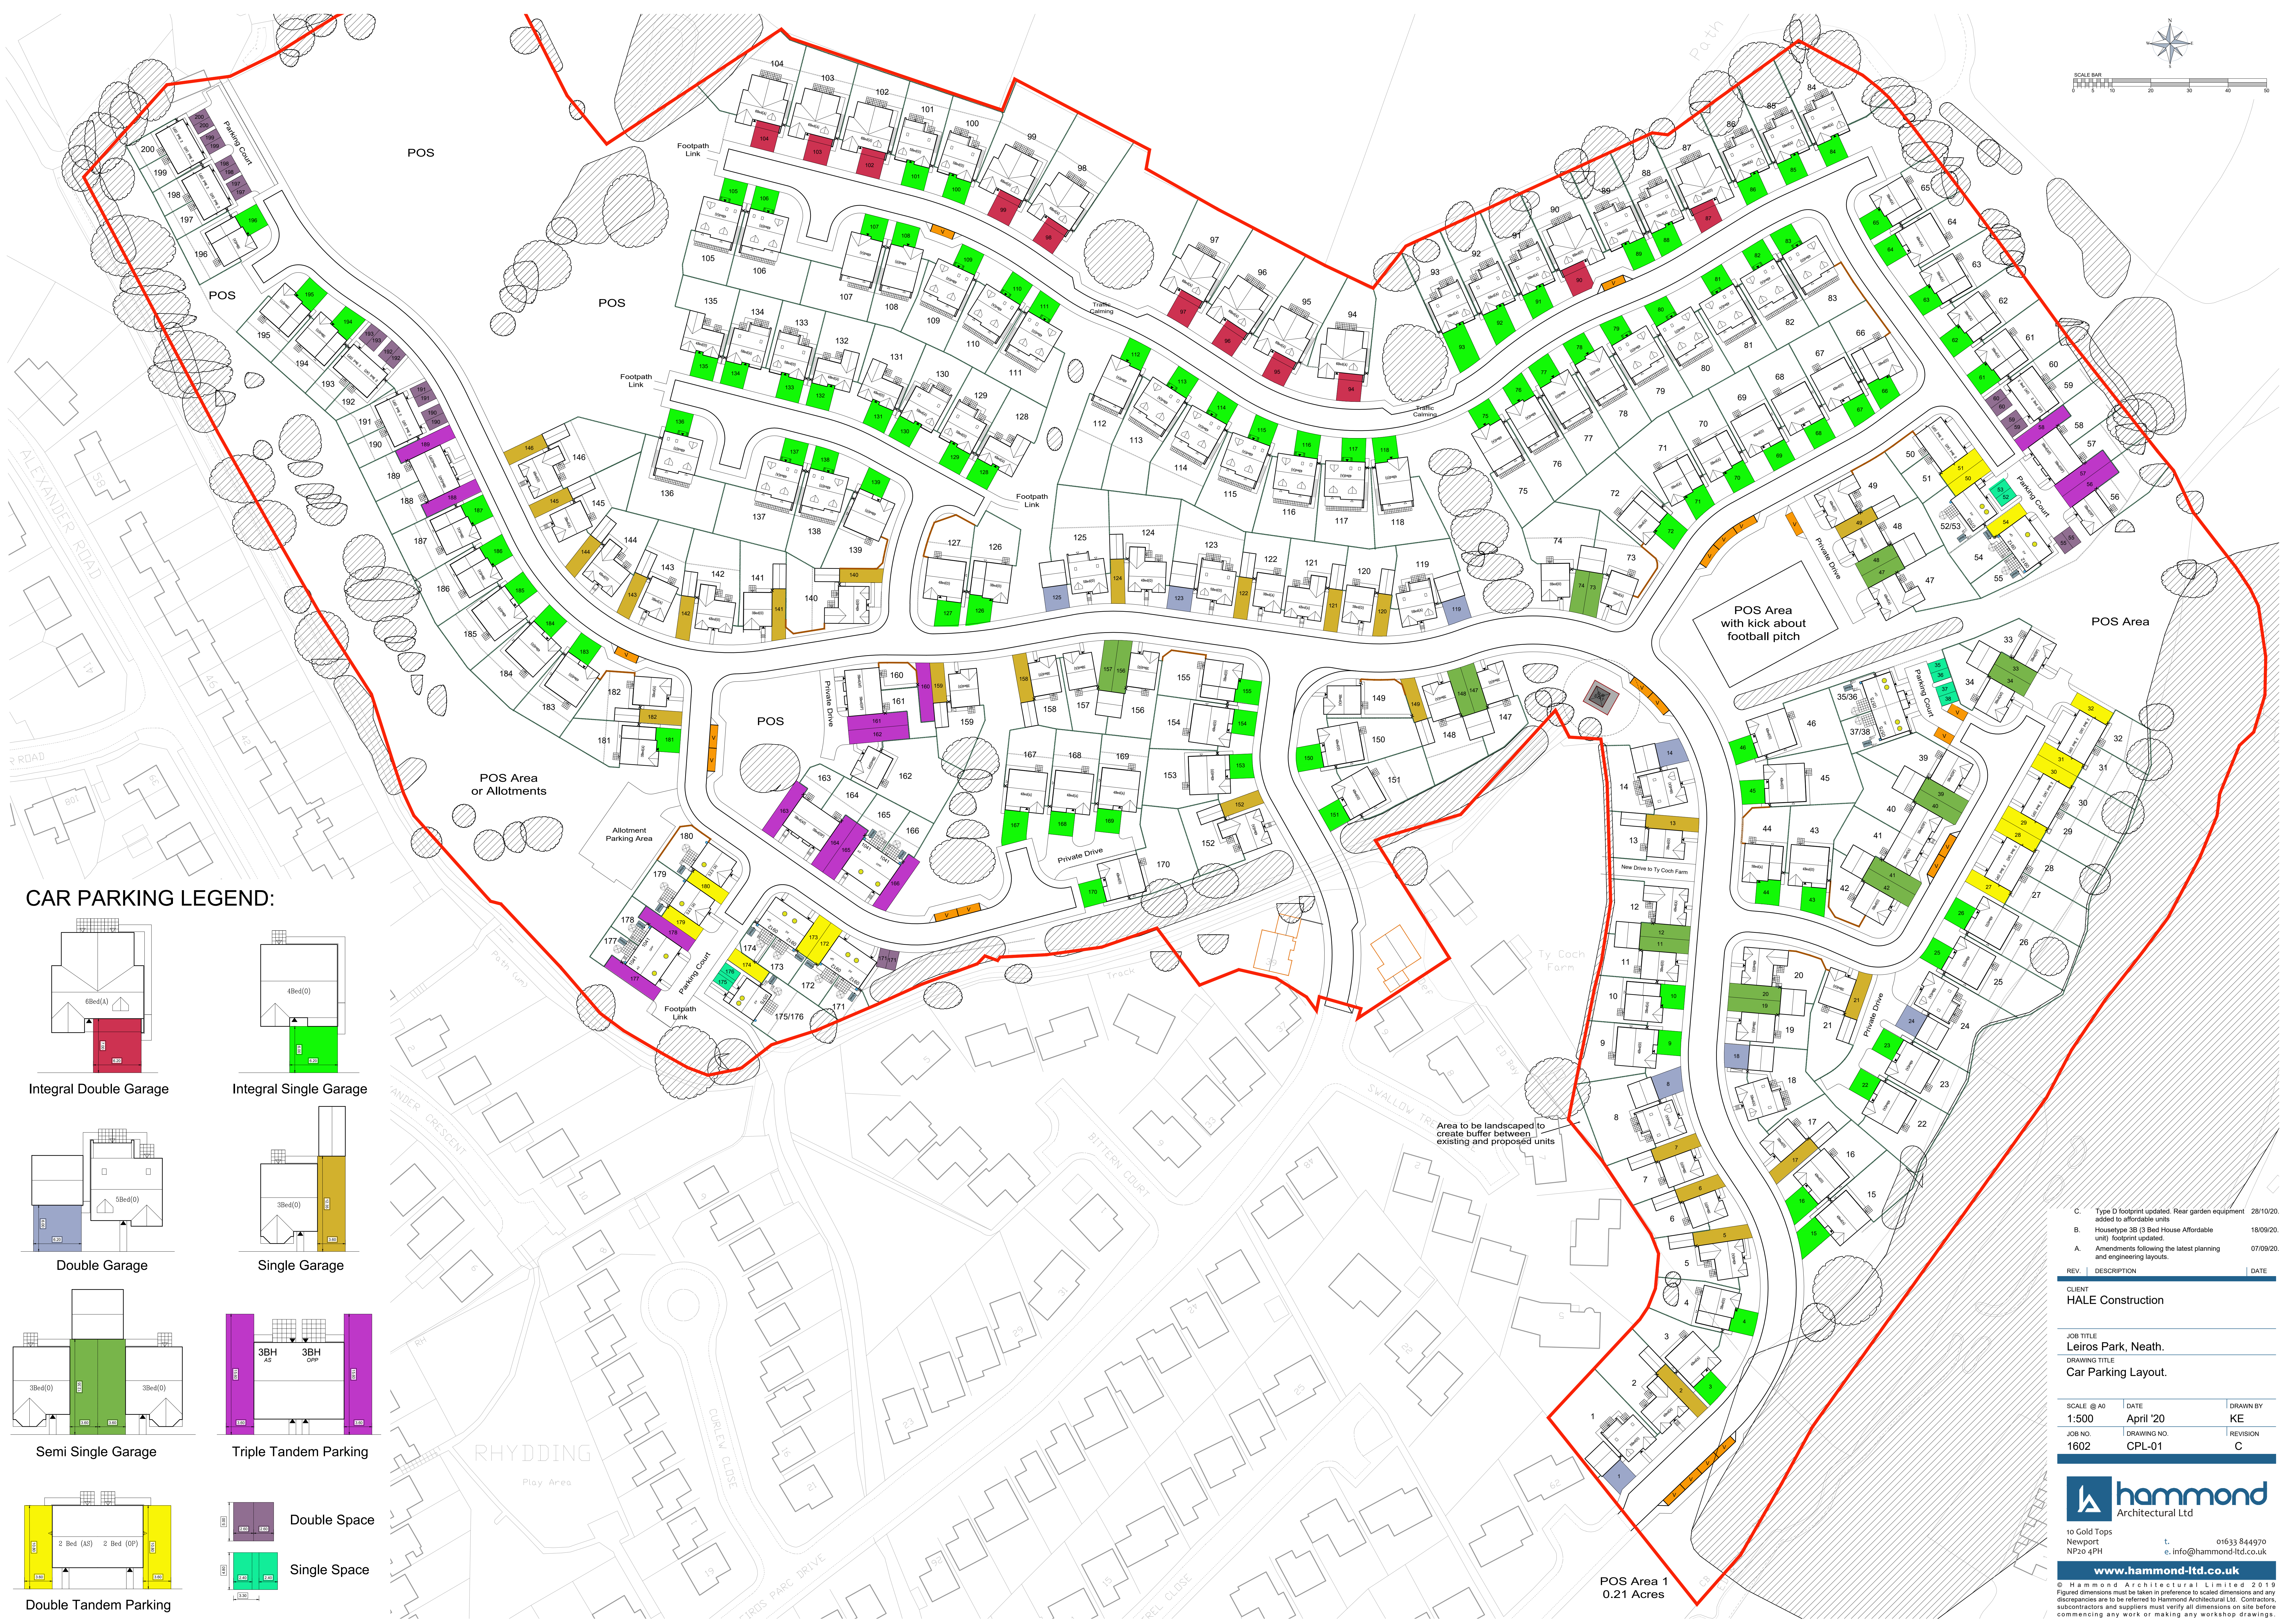


CAR PARKING LEGEND:

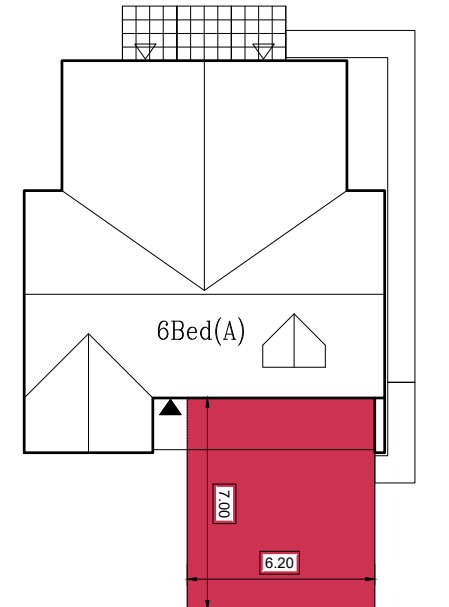


Integral Double Garage

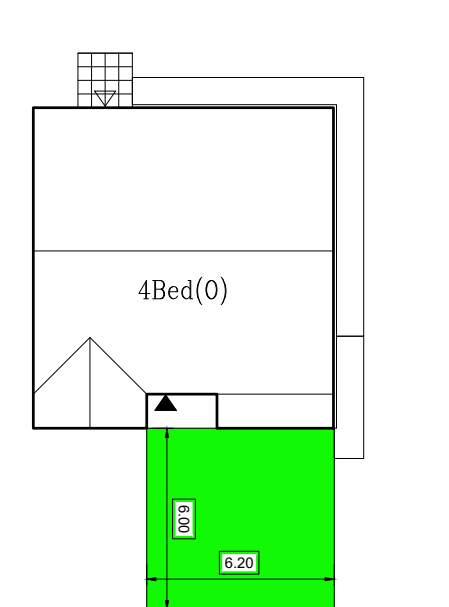


Integral Single Garage

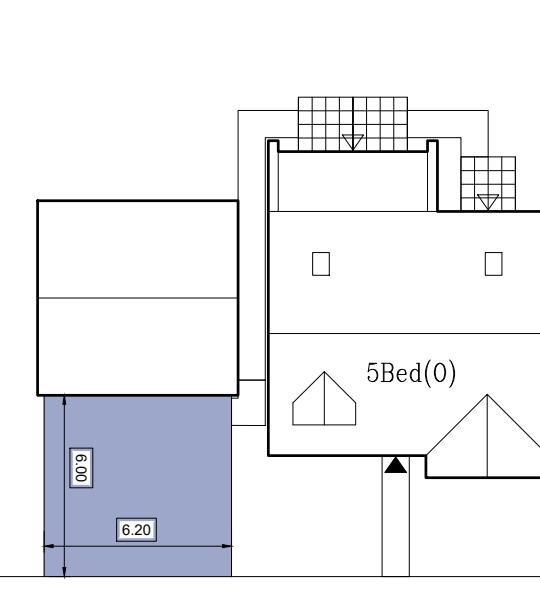


Double Garage

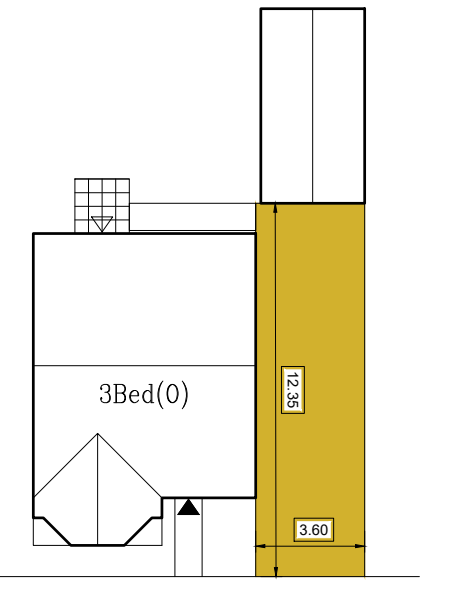


Single Garage

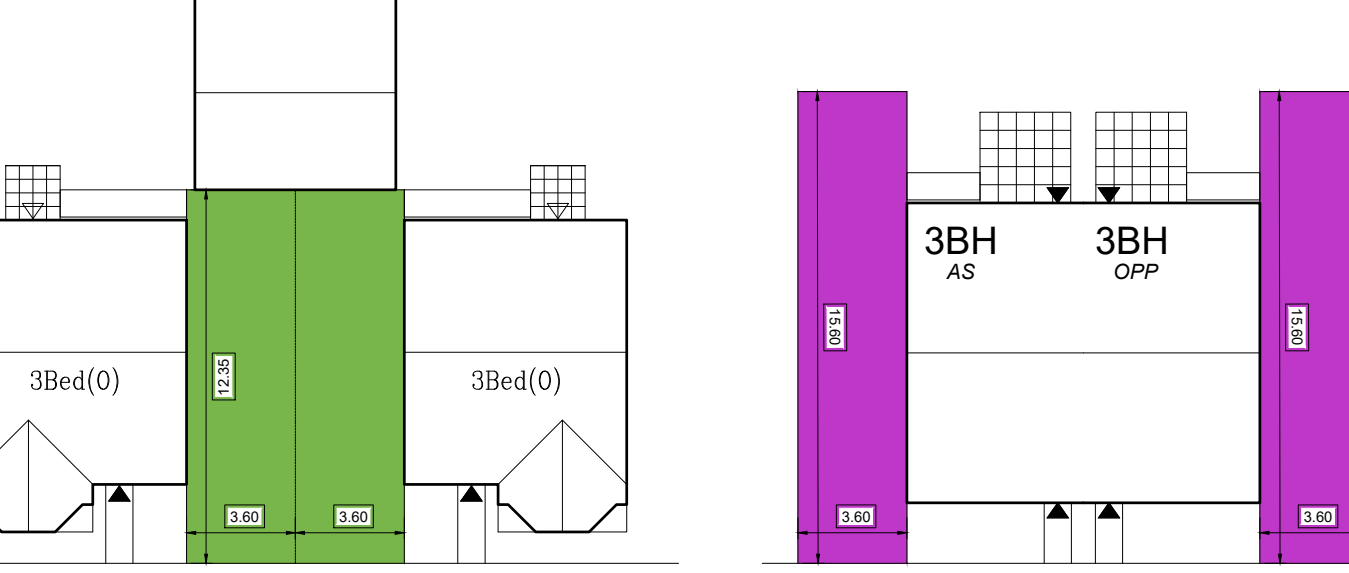


Semi Single Garage

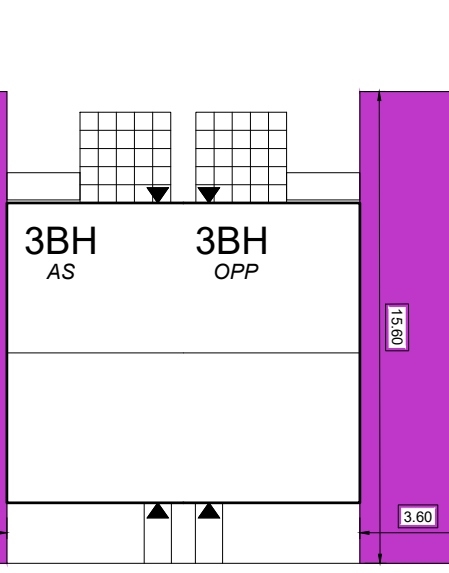


Triple Tandem Parking

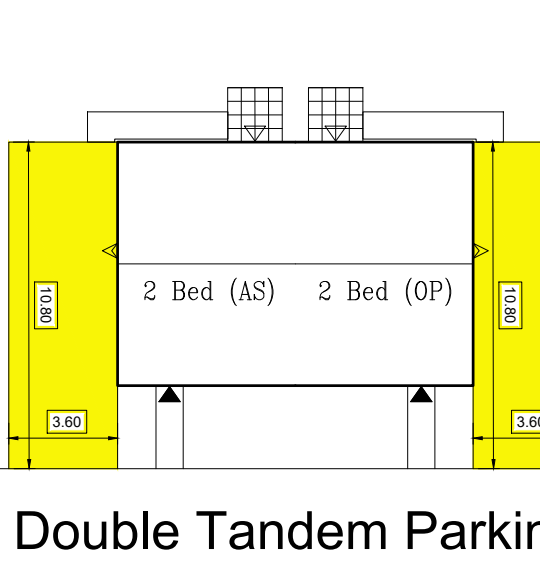

Double Tandem Parking

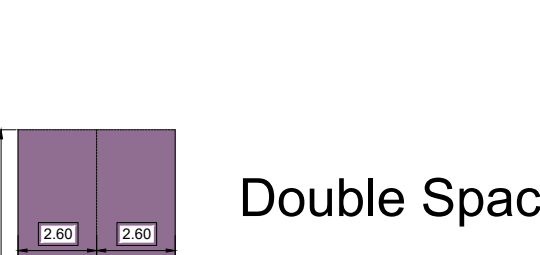

Double Space

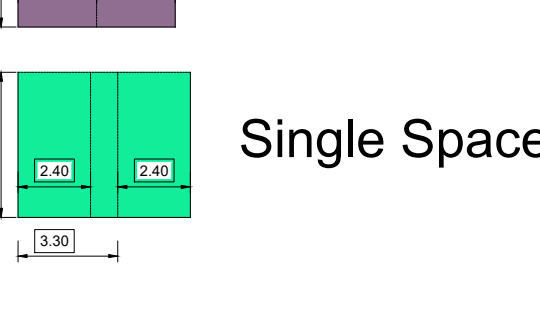

Single Space

C.	Type D footprint updated. Rear garden equipment added to affordable units.	28/10/20.
B.	House type 3B (3 Bed House Affordable unit) footprint updated.	18/09/20.
A.	Amendments following the latest planning and engineering layouts.	07/09/20.
REV.	DESCRIPTION	DATE

CLIENT
HALE Construction

JOB TITLE
Leiros Park, Neath.

DRAWING TITLE
Car Parking Layout.

SCALE @ A0	DATE	DRAWN BY
1:500	April '20	KE
JOB NO.	DRAWING NO.	REVISION
1602	CPL-01	C


10 Gold Tops
Newport
NP20 4PH
t. 01633 844970
e. info@hammond-ltd.co.uk
www.hammond-ltd.co.uk

© Hammond Architectural Limited 2019
Figured dimensions must be taken in preference to scaled dimensions and any discrepancies are to be referred to Hammond Architectural Ltd. Contractors, subcontractors and suppliers must verify all dimensions on site before commencing any work or making any workshop drawings.

POS Area 1
0.21 Acres