




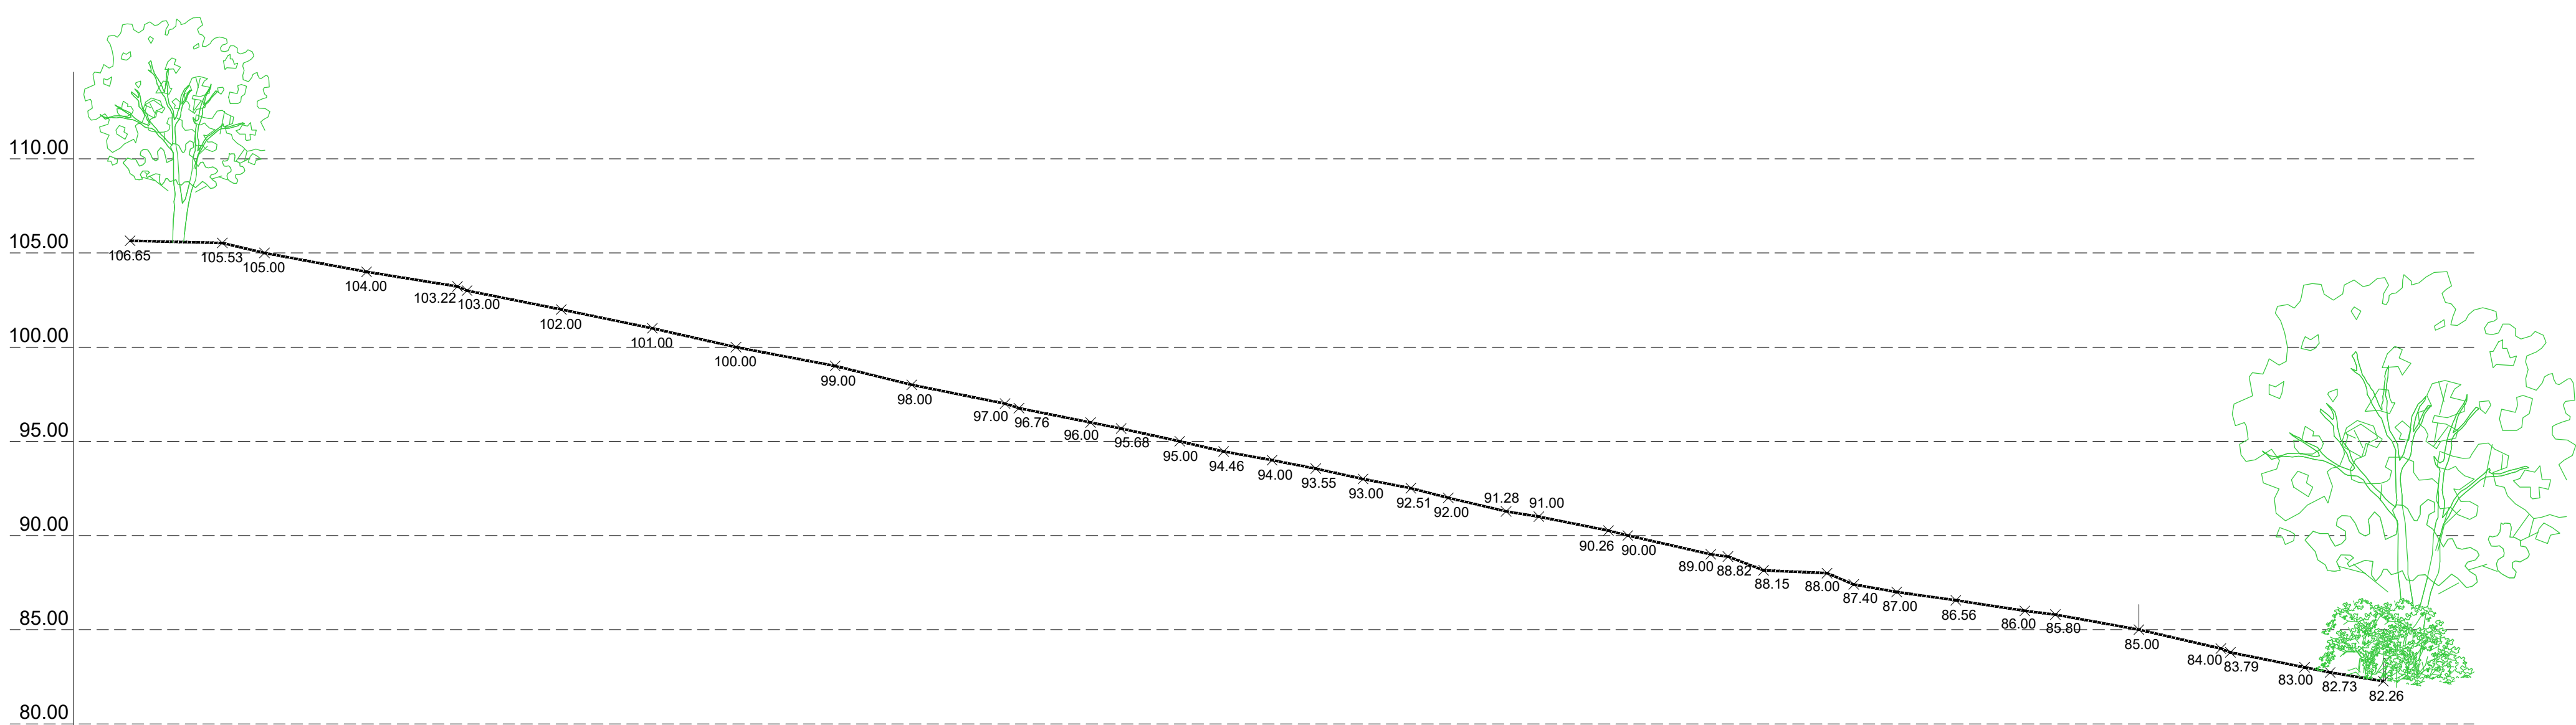


SITE SECTION A-A.

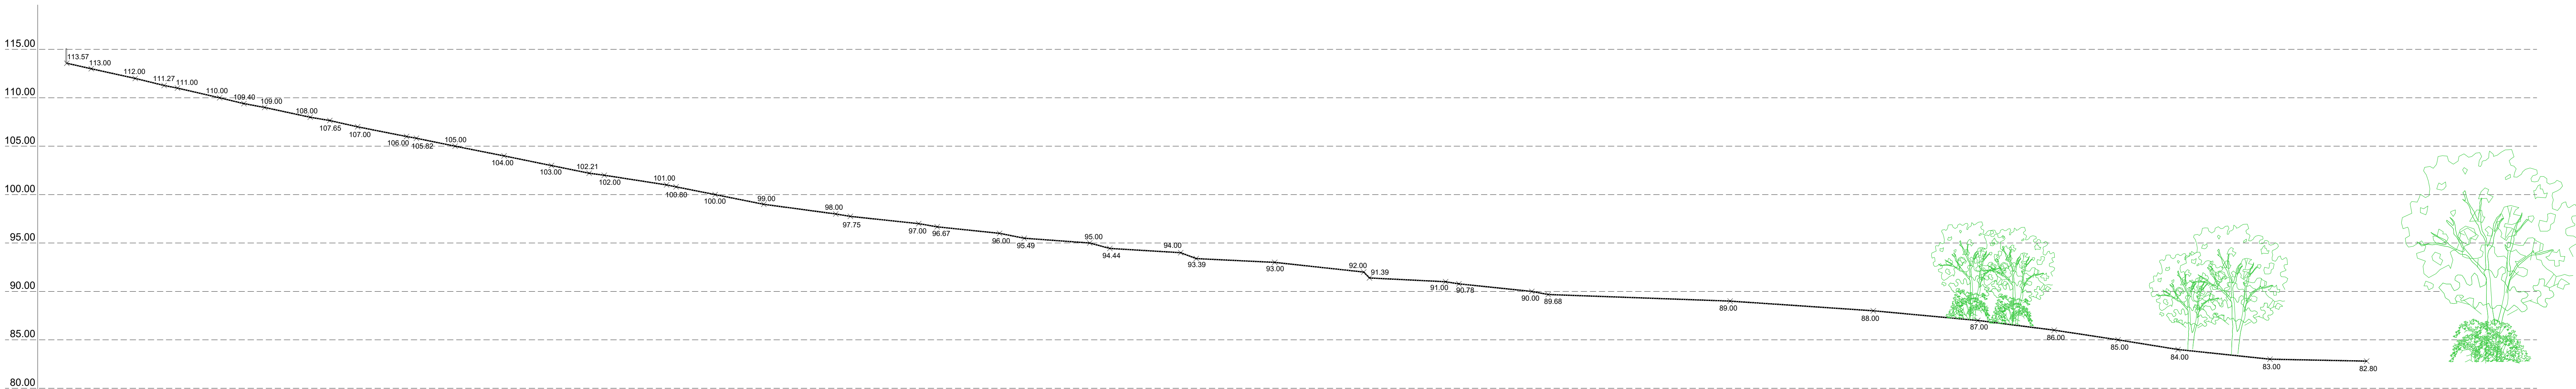


SITE SECTION B-B.

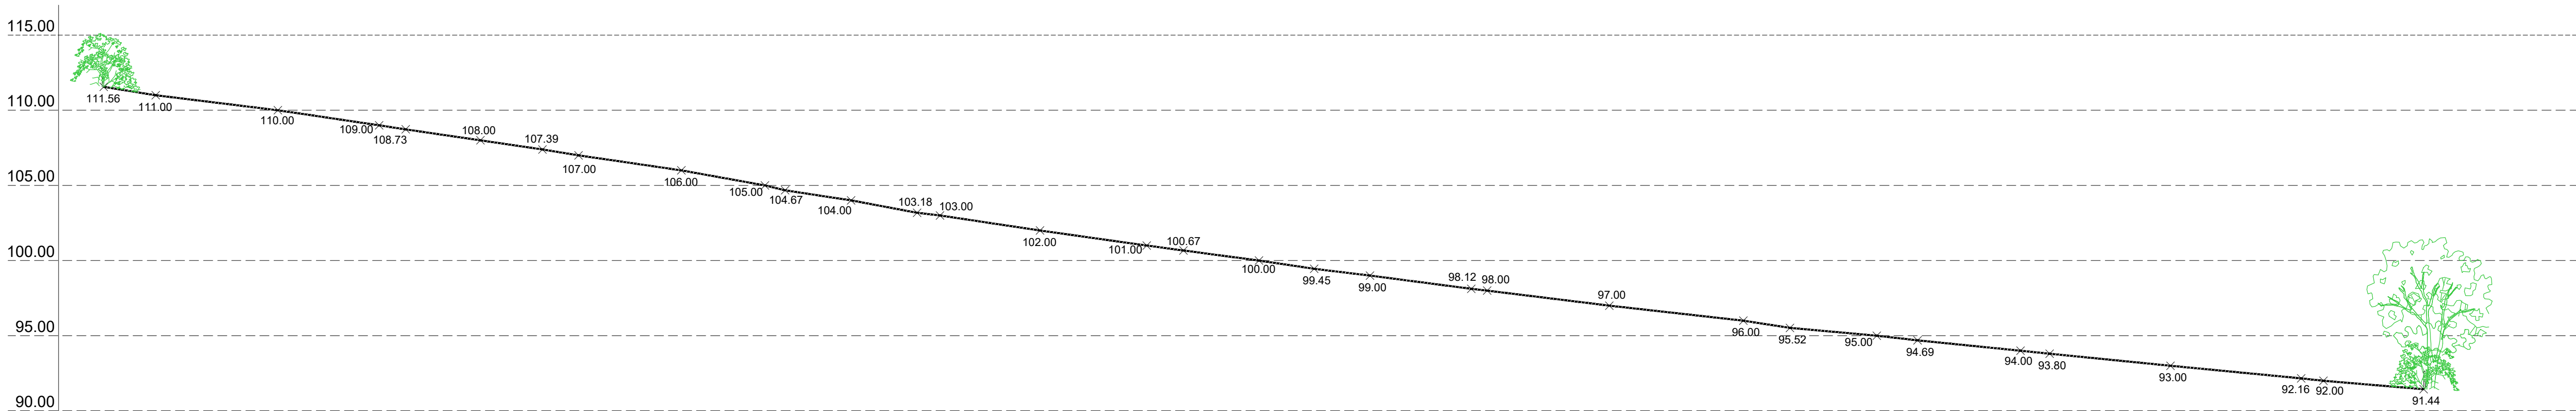

SITE SECTION C-C.

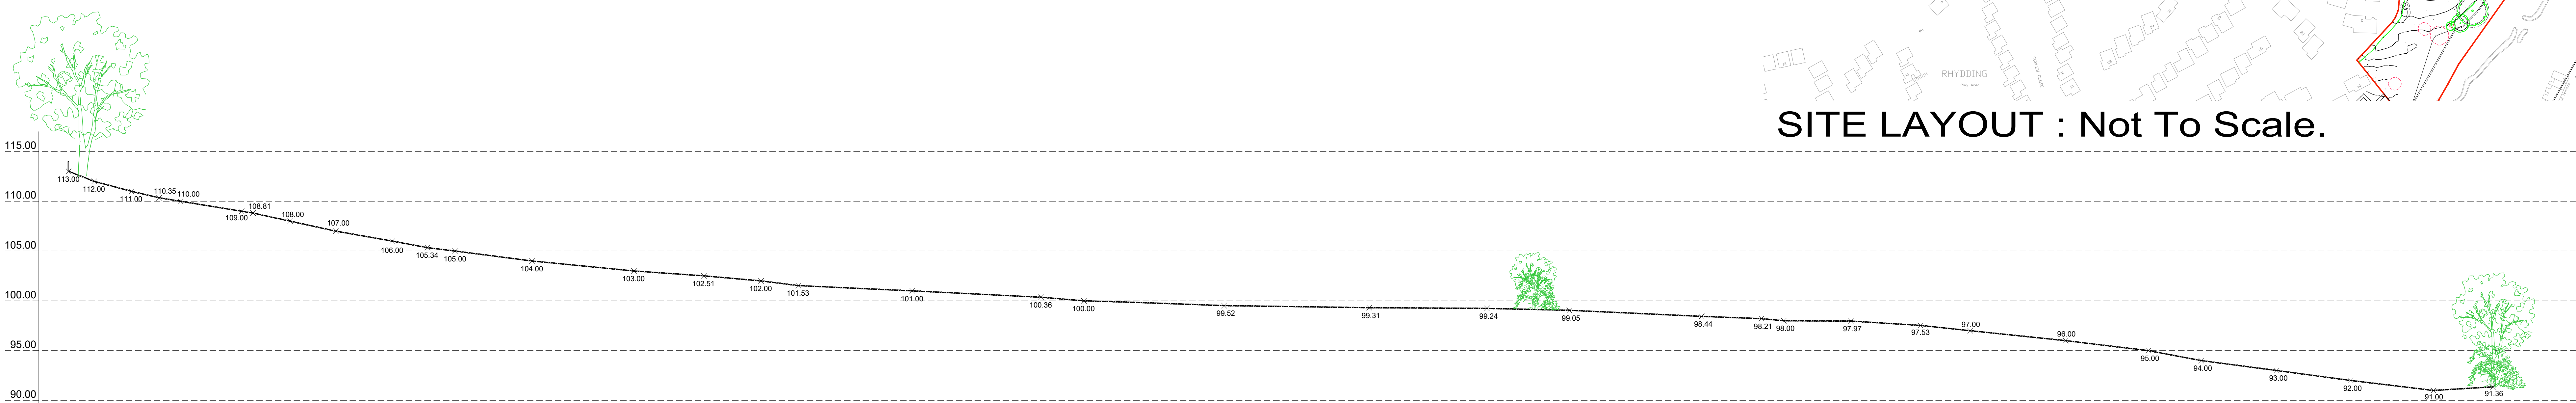

SITE SECTION D-D.

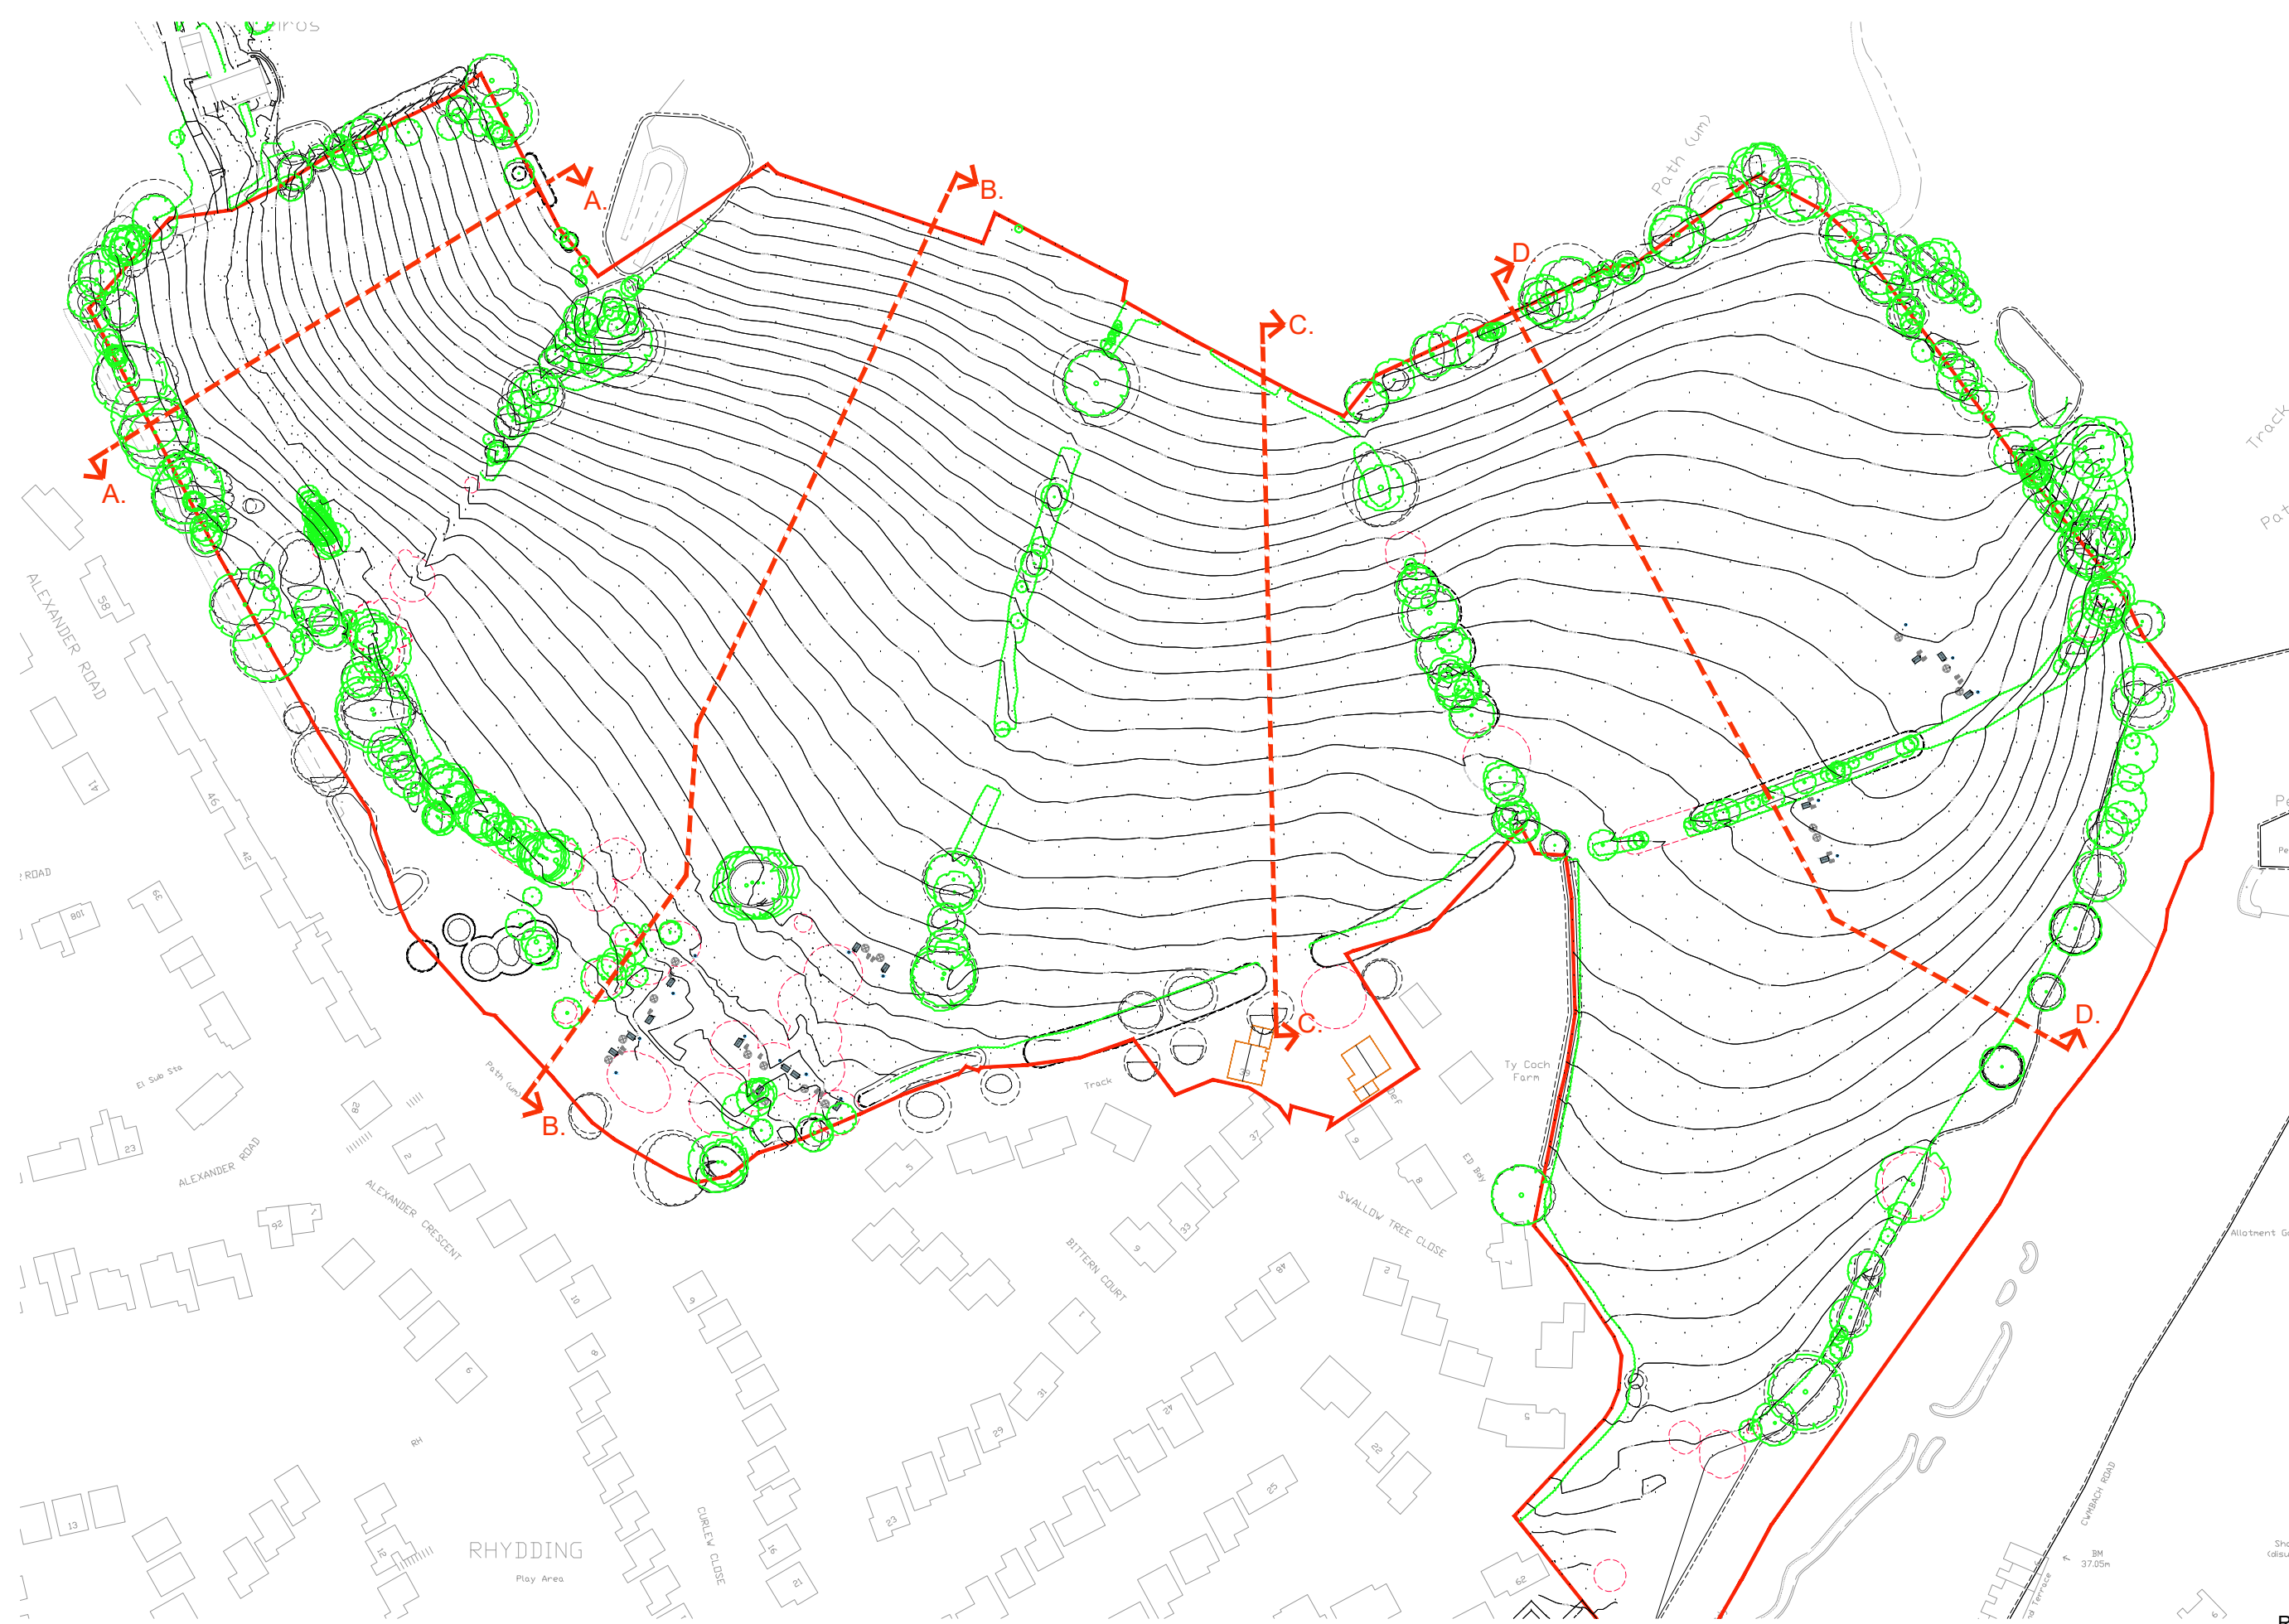

SITE LAYOUT : Not To Scale.

REV	DESCRIPTION	DATE
CLIENT		
HALE Construction		
JOB TITLE		
Leiros Park, Neath.		
DRAWING TITLE		
Existing Site Sections.		
SCALE @ A0		
1:250	DATE	DRAWN BY
	August '20	KE
JOB NO.		
1602	DRAWING NO.	REVISION
	ESS-01	-