


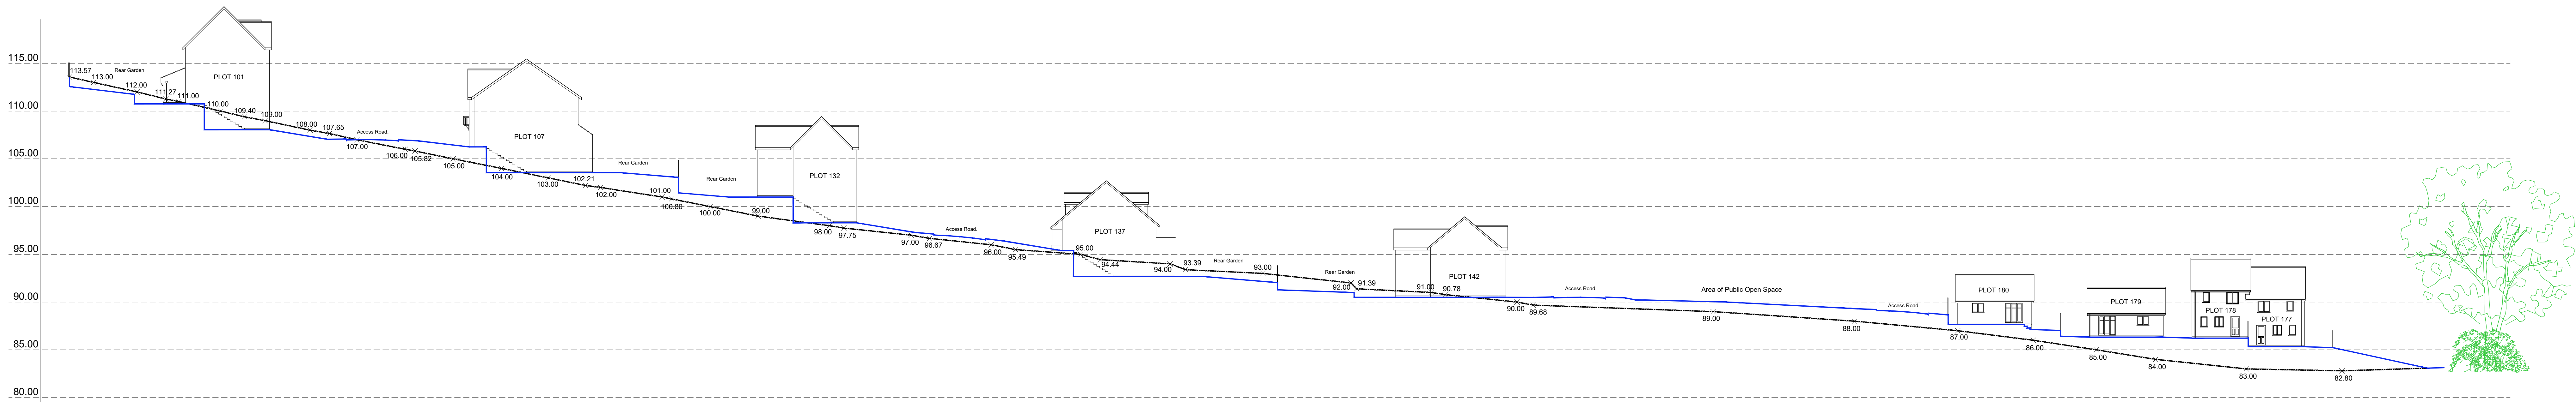


SITE SECTION A-A.

Site Key


Existing Ground Level

Proposed Ground Level


SITE SECTION B-B.

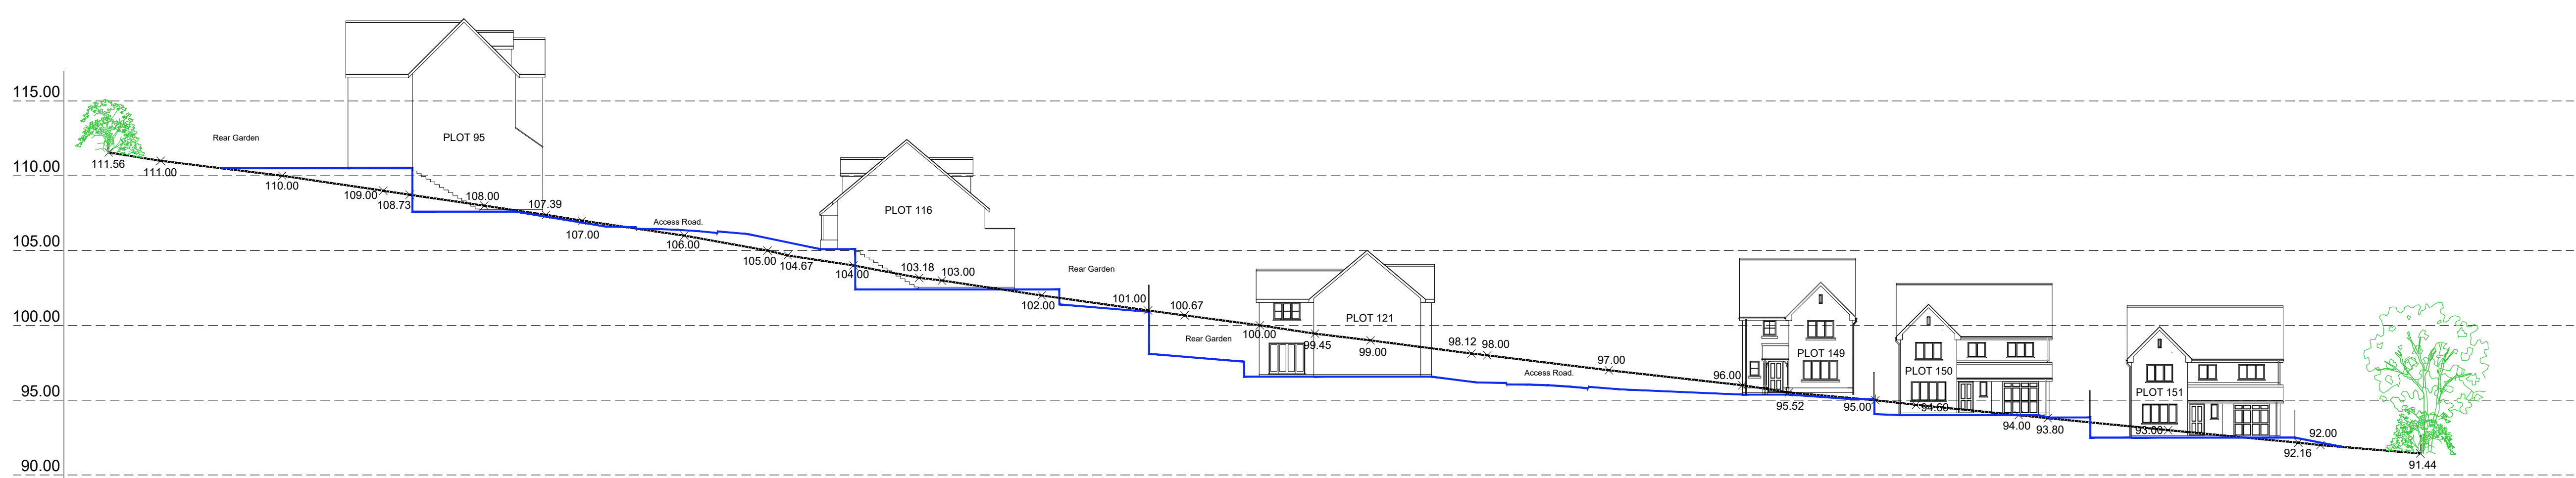

SITE SECTION C-C.

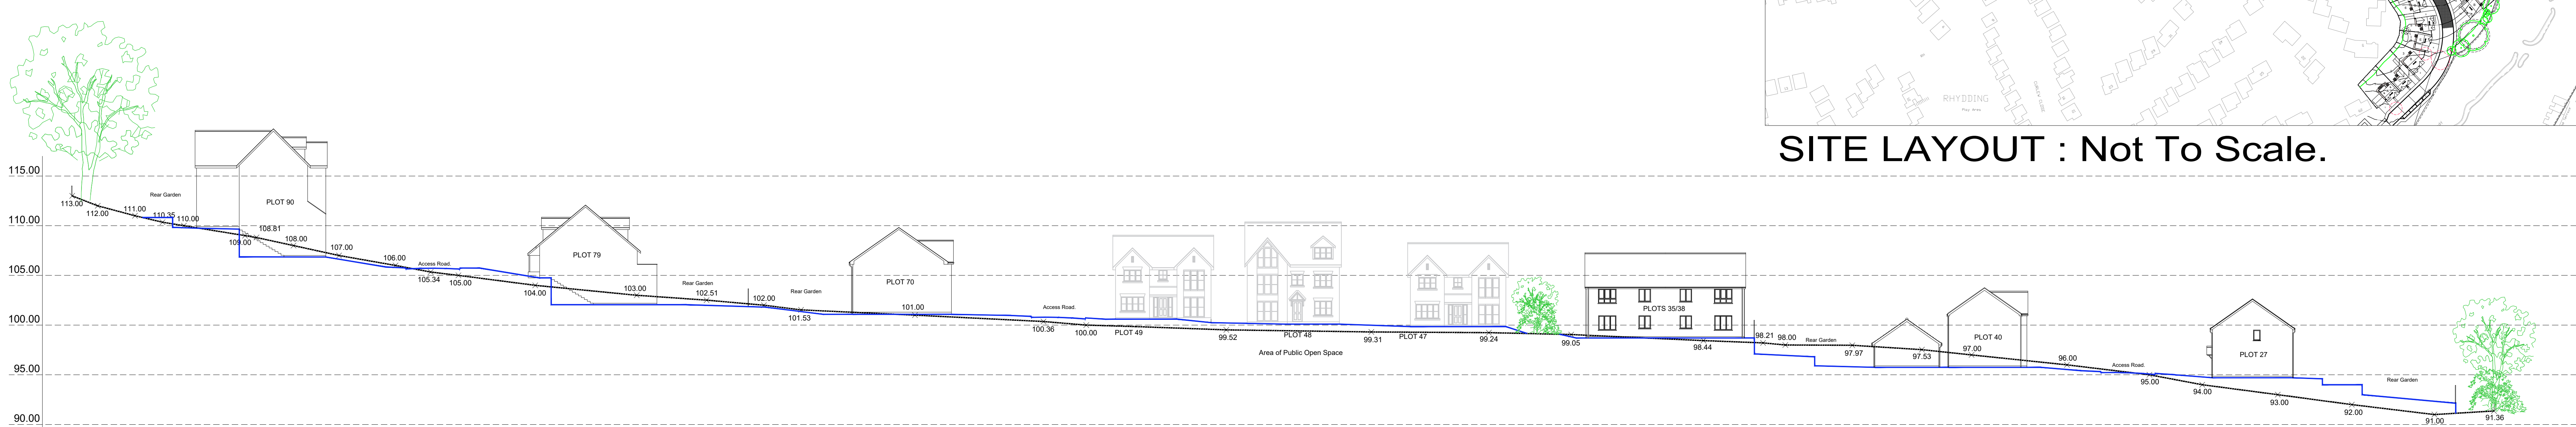

SITE SECTION D-D.

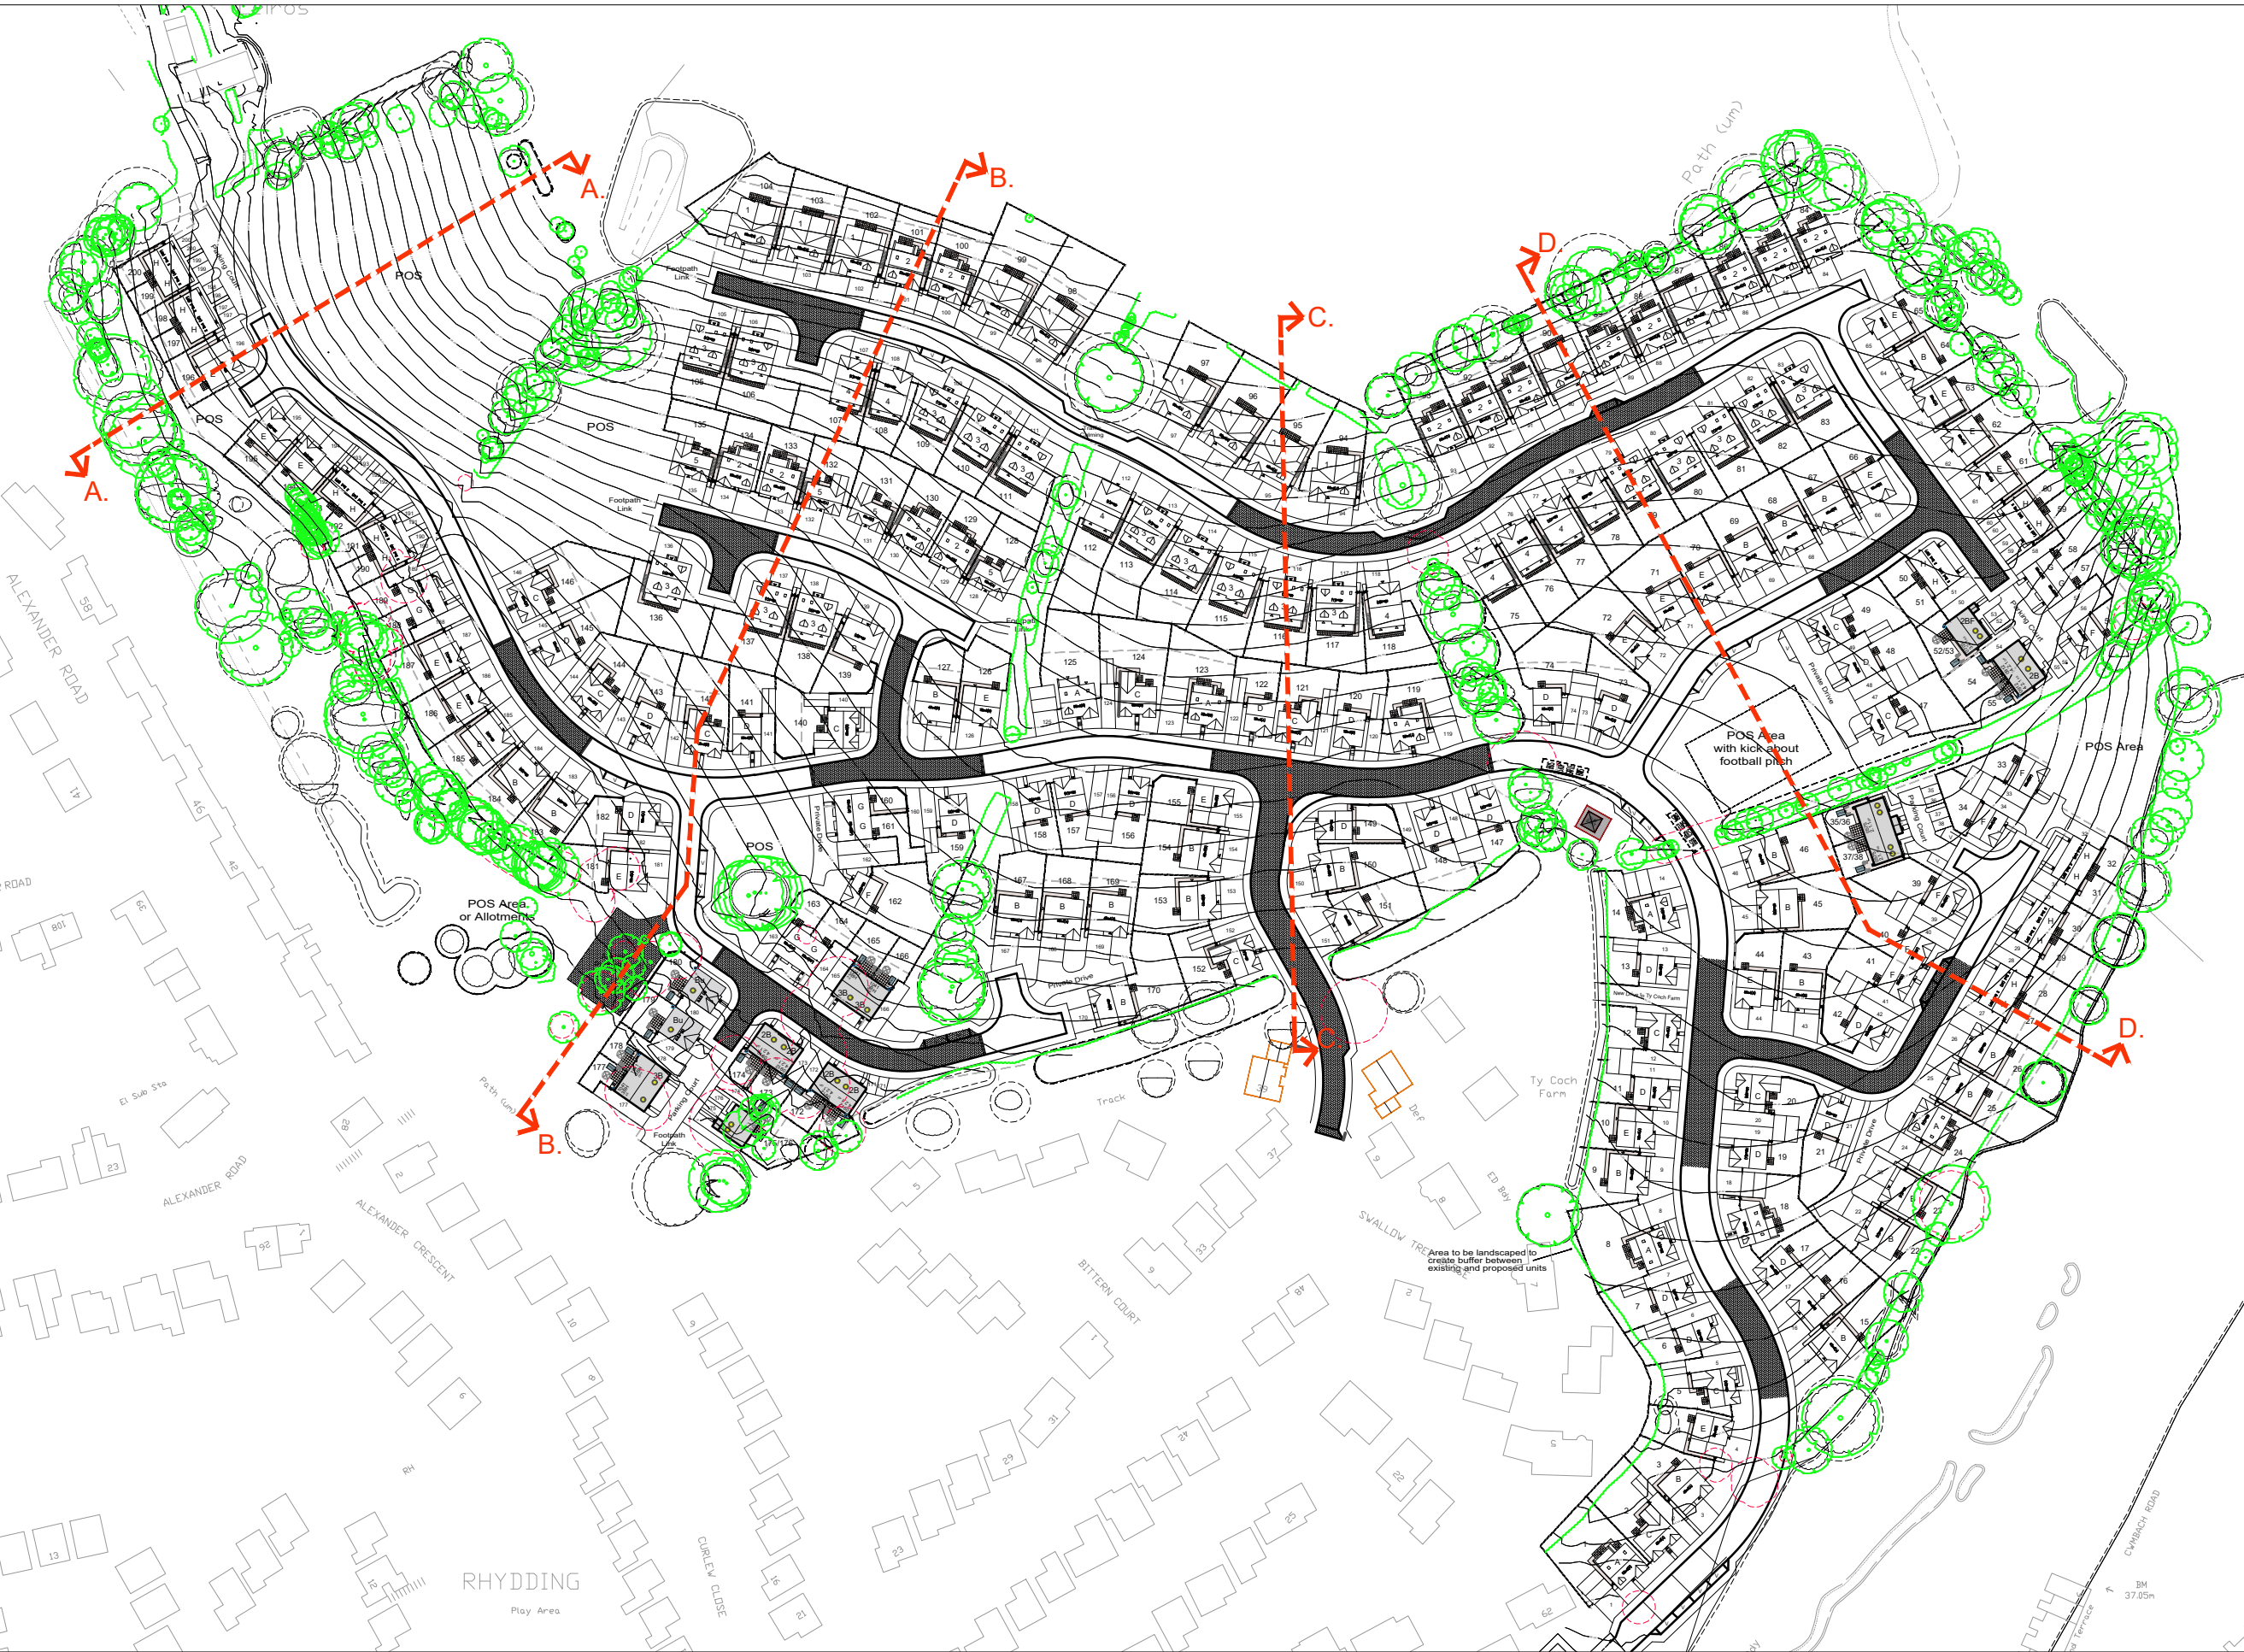

SITE LAYOUT : Not To Scale.

A

Street scenes updated to match revised house types.

28.10.20

REV

DESCRIPTION

DATE

CUSTOMER

HALE Construction

JOB TITLE

Leiros Park, Neath.

DRAWING TITLE

Proposed Site Sections.

SCALE @ A0

DATE

DRAWN BY

1:250

August '20

KE

JOB NO.

DRAWING NO.

REVISION

1602

PSS-01

A

hammond

Architectural Ltd

10 Gold Tops
Newport
NP20 4PH

t.

01633 844970

e.

info@hammond-ltd.co.uk

www.hammond-ltd.co.uk

© Hammond Architectural Limited 2019

Figured dimensions must be taken in preference to scaled dimensions and any discrepancies are to be referred to Hammond Architectural Ltd. Contractors, subcontractors and suppliers must verify all dimensions on site before commencing any work or making any workshop drawings.