

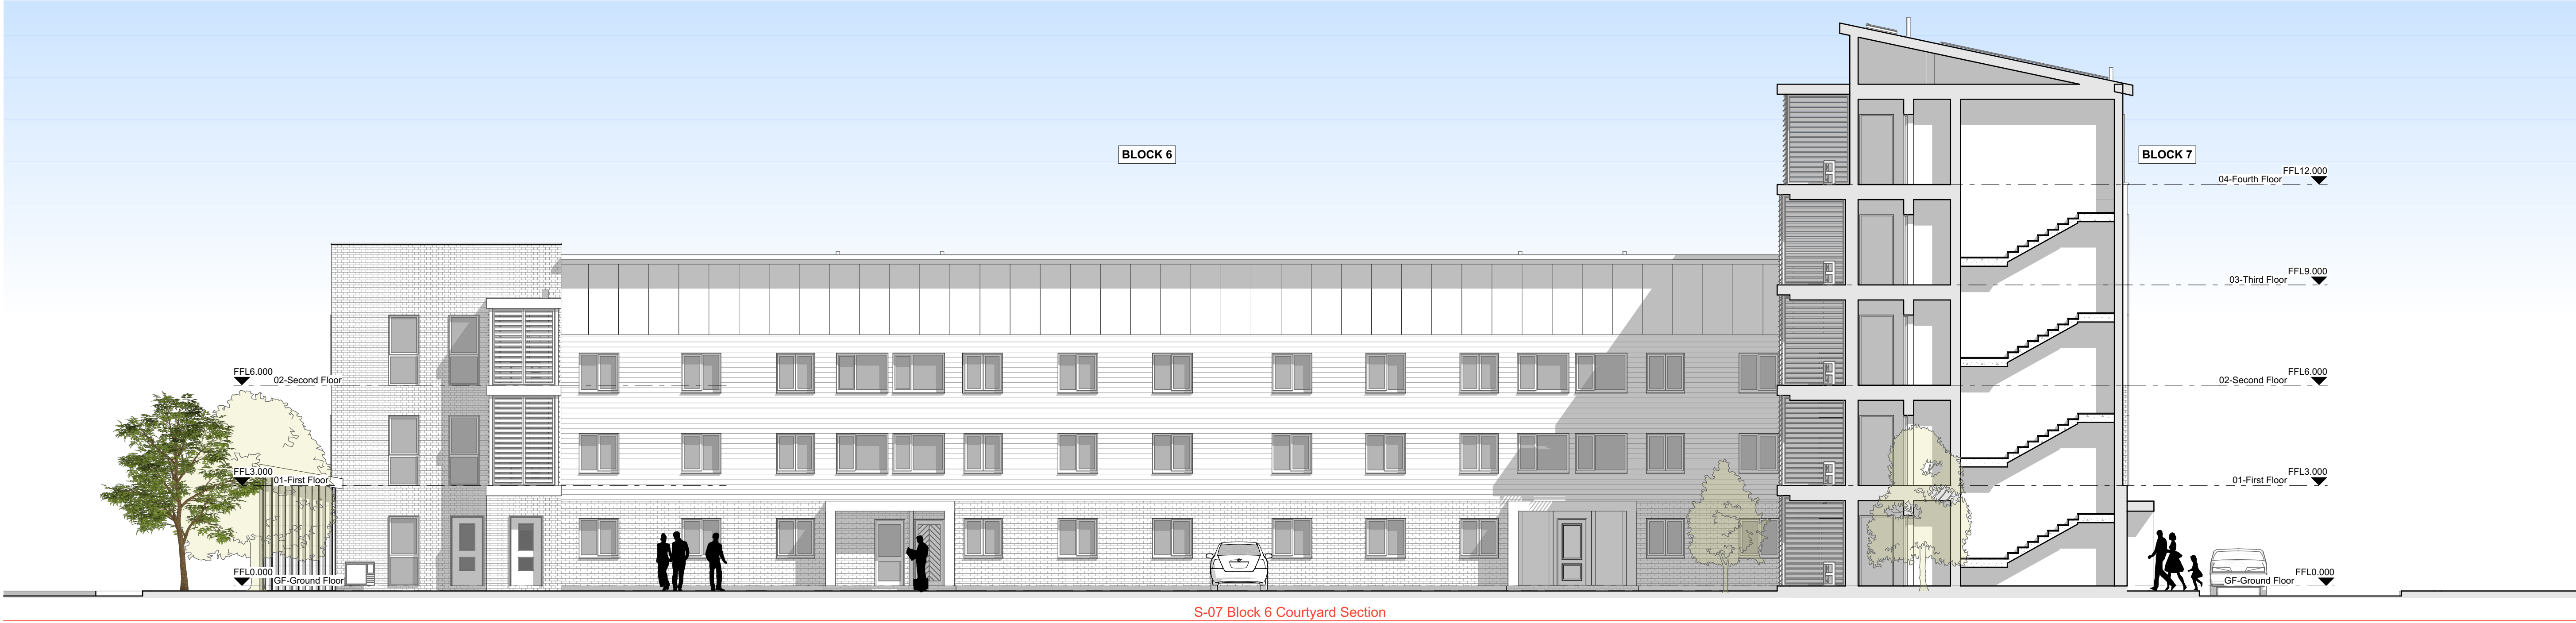


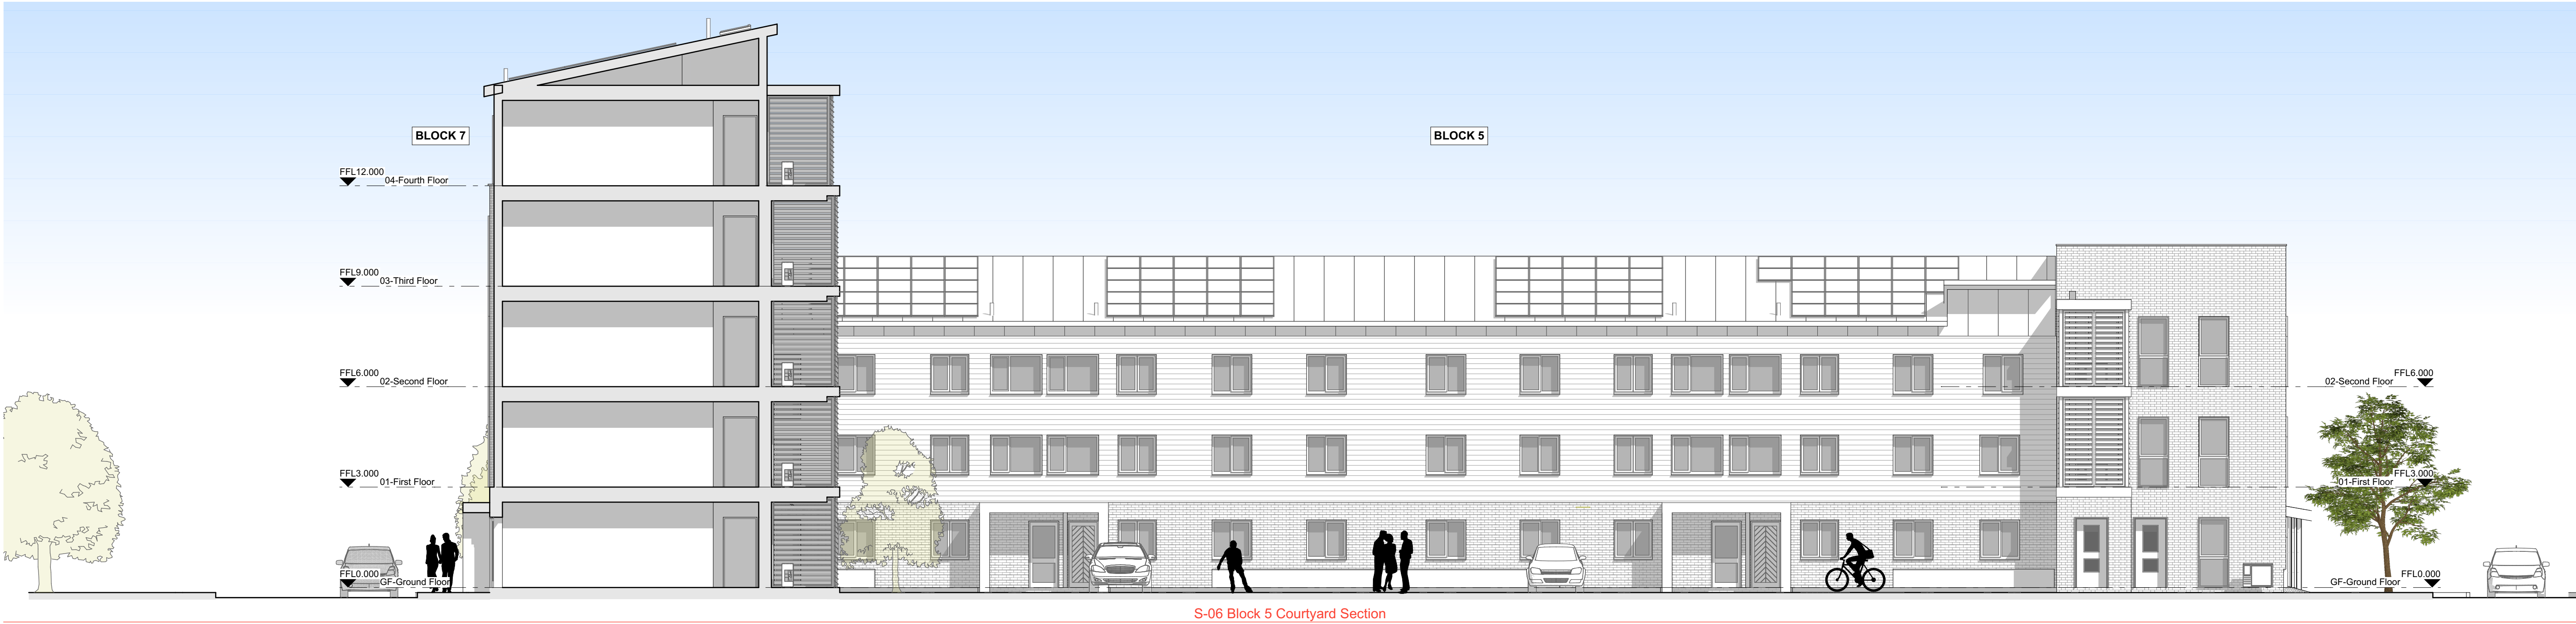

010002000300040005000mm

Rev	Description	Date	By
01	Initial Issue	03/04/2020	MC
02	Pre Application Issue	04/05/2020	JRM
03	New PV panels layout, Block 5 roof re-orientated	06/05/2020	MC, JRM
04	Roof access added	20/08/2020	MC
05	PLANNING APPLICATION	21/10/2020	MC

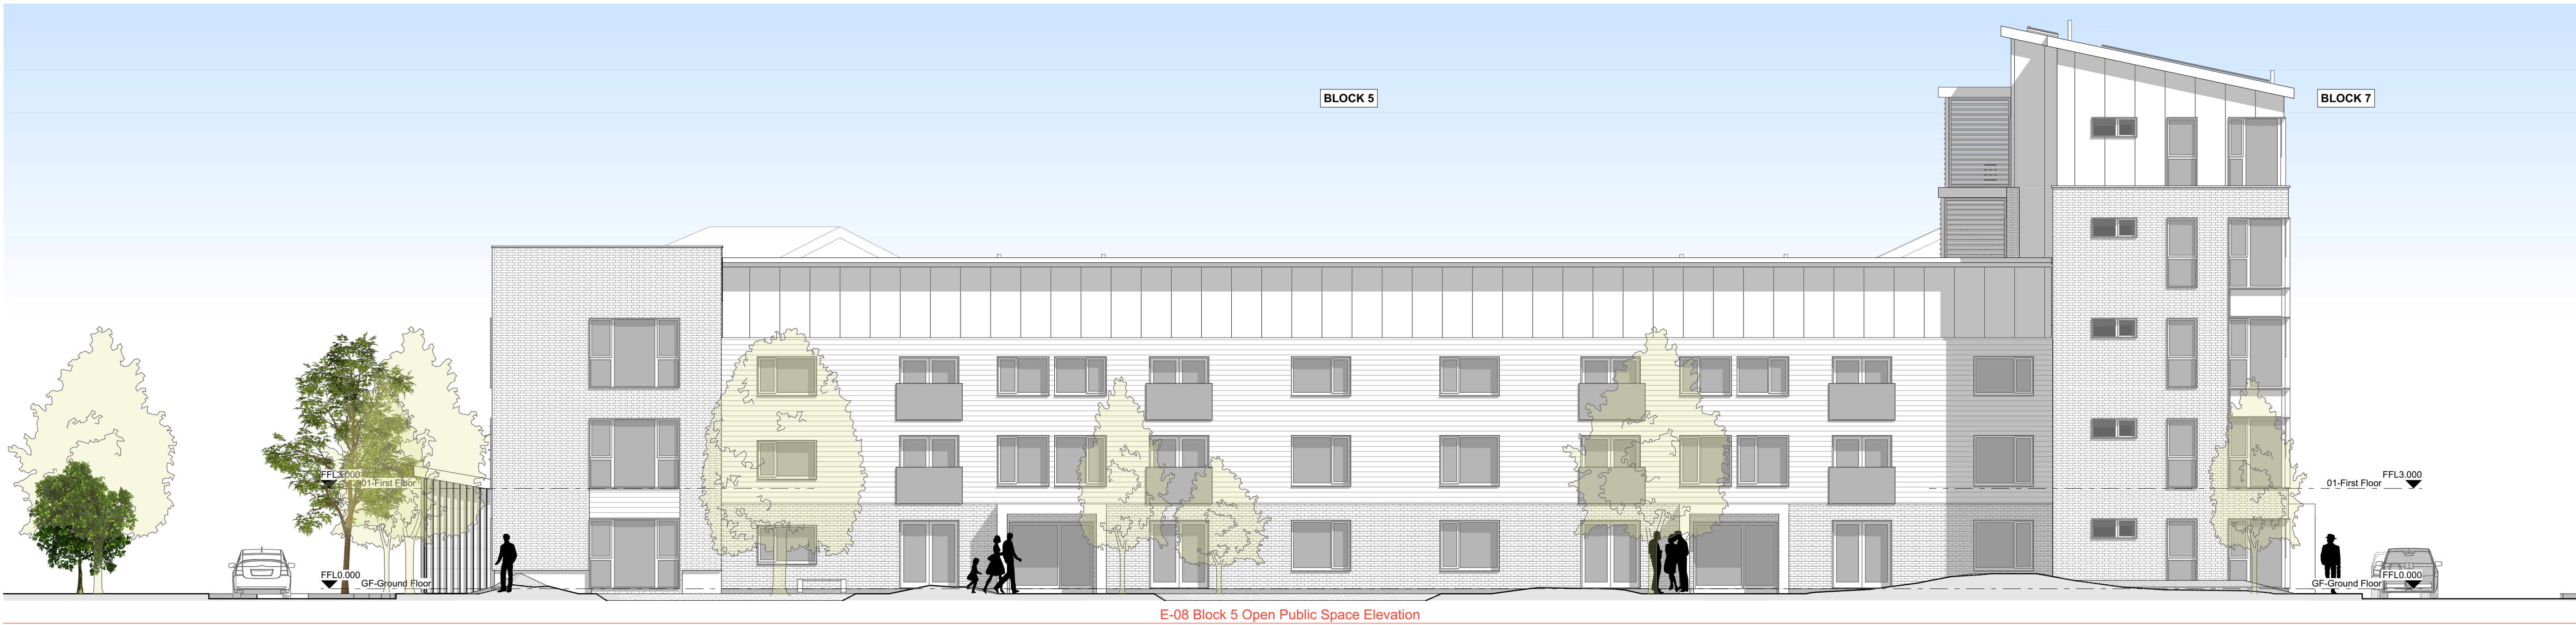

Tai Tarian

dennis hellyar Architects

t: +44 (0)1446 500720
e: info@dennishellyar-architects.com
w: www.dennishellyar-architects.com

This document and its design content is © Dennis Hellyar Architects. It shall be read in conjunction with all other associated project information including models, specifications, schedules and related consultants documents. Do not scale from documents. All dimensions to be checked on site. Immediately report any discrepancies, errors or omissions on this document to the Originator. If in doubt ASK.

Project Sandfields

Address Bevin Avenue, Port Talbot SA12 6JN

Client Tai Tarian

Drawn MLC

File 175 Sandfields - Masterplan 24.pln

Date 21/10/2020

Status PLANNING

Scale @ A1 1:100

Revision **05**

Title Blocks 05/06/07 - Elevations 2/2

No 175 - DHA - ZZ - XX - DR - A **0231**