



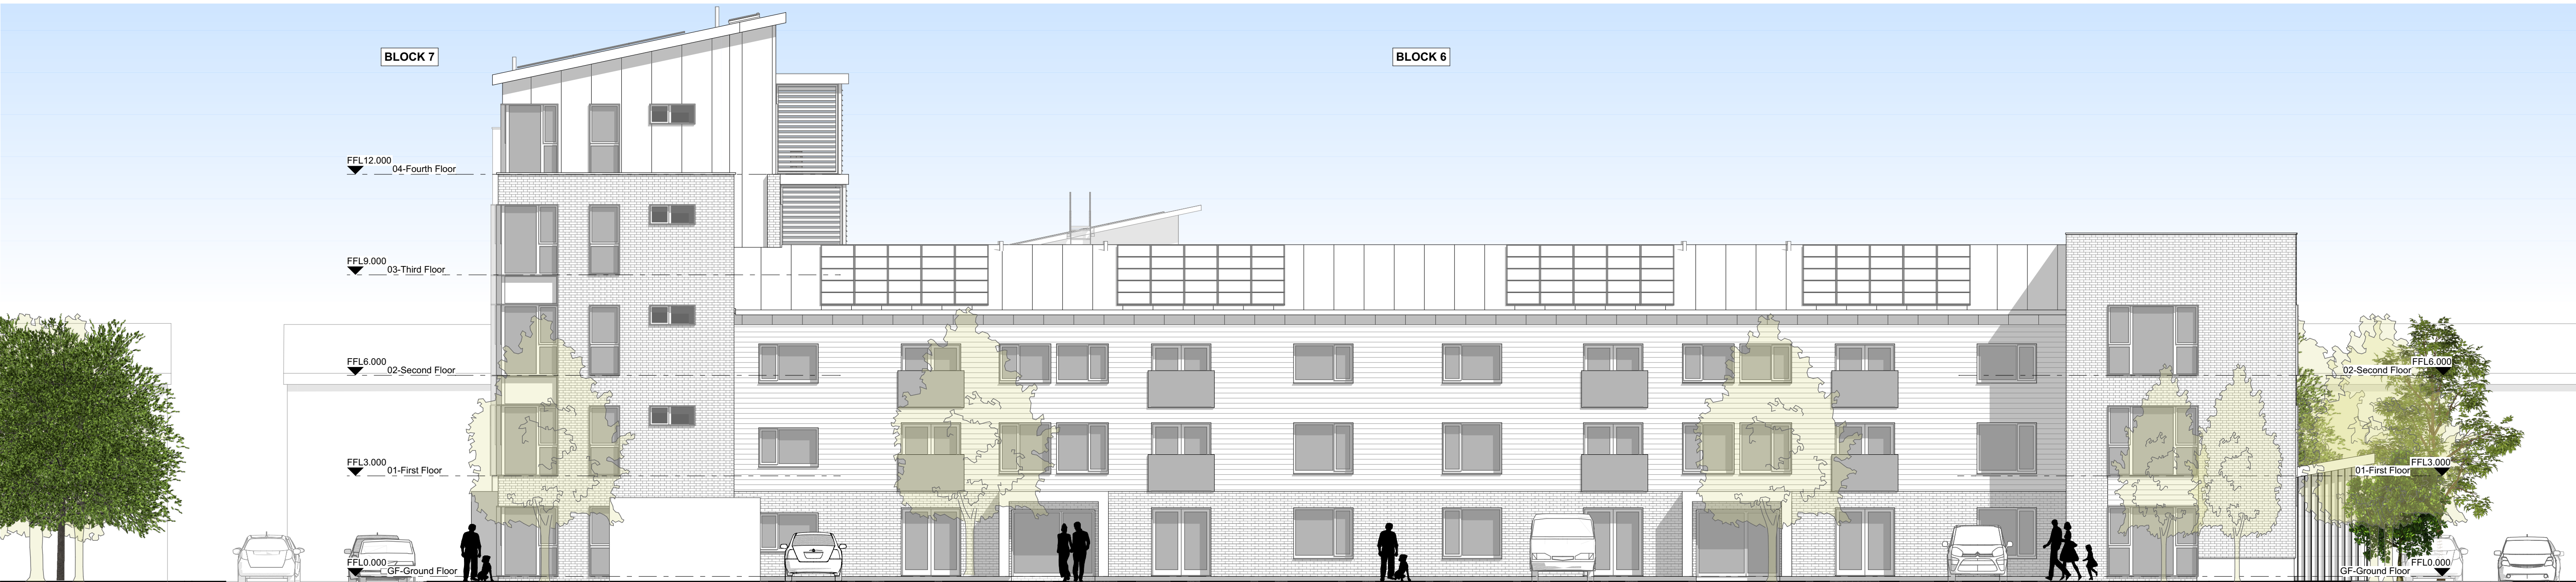


E-01 Bevin Avenue Elevation




E-02 Block 6 Car Park Elevation

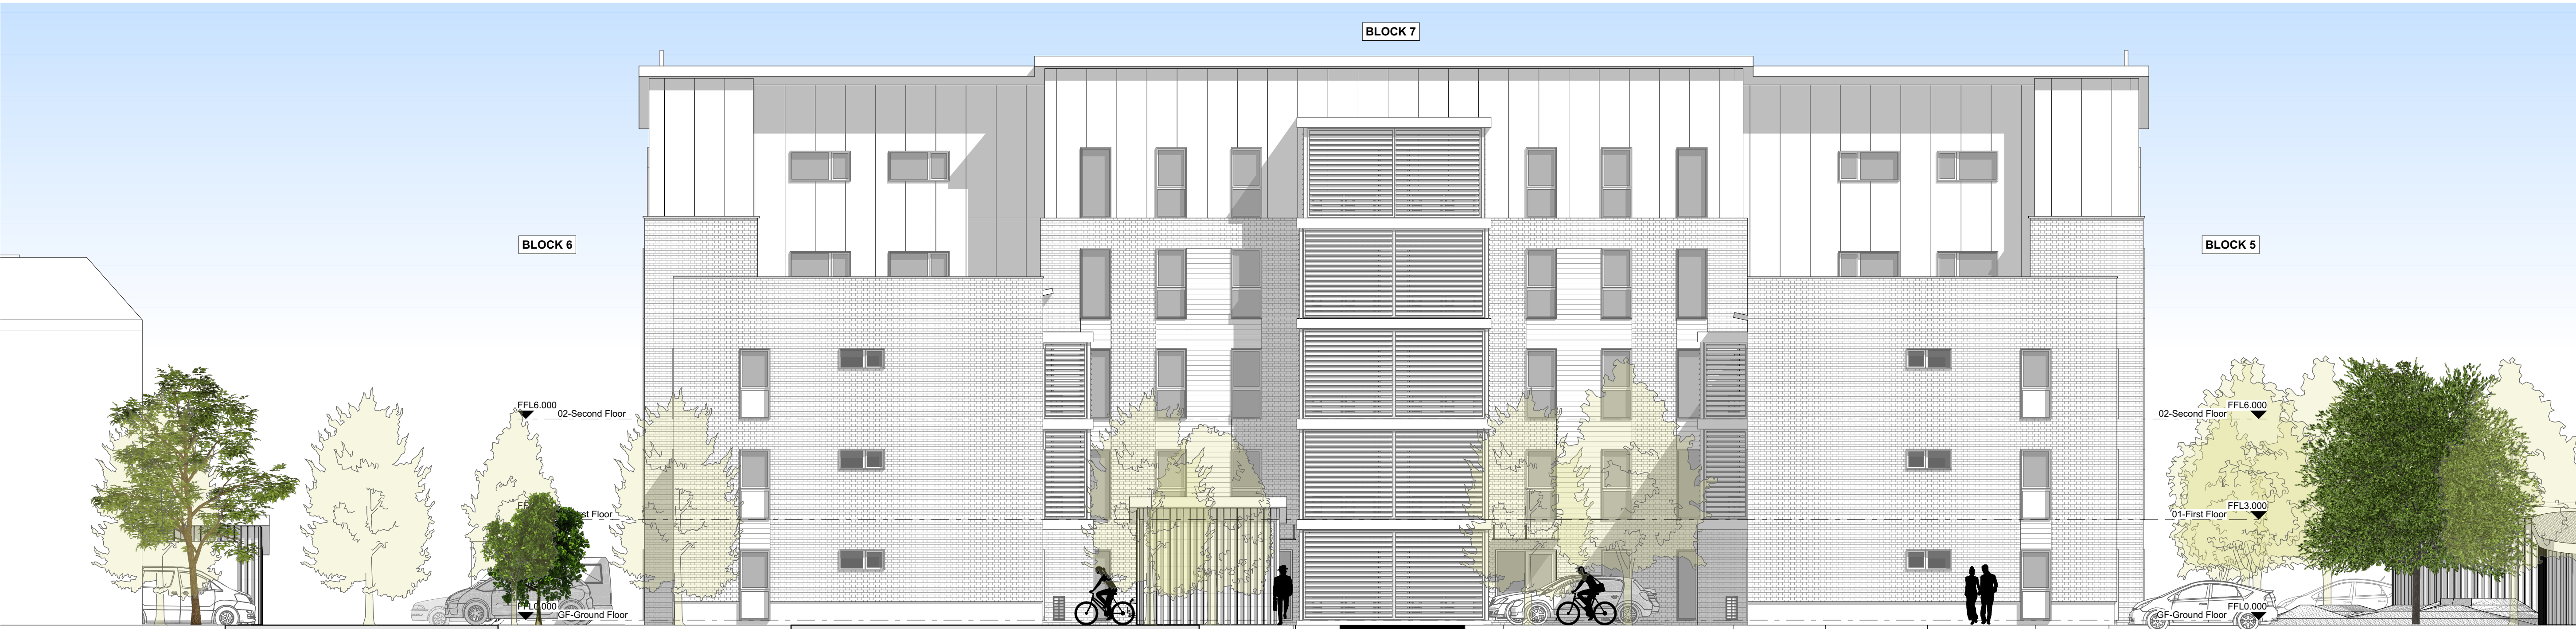

E-03 Moorland Road Elevation

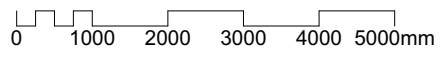

| Rev | Description           | Date       | By  |
|-----|-----------------------|------------|-----|
| 01  | Initial Issue         | 03/04/2020 | MC  |
| 02  | Pre Application Issue | 04/05/2020 | JRM |
| 03  | New PV panels layout  | 06/05/2020 | MC  |
| 04  | Roof access added     | 20/08/2020 | MC  |
| 05  | PLANNING APPLICATION  | 21/10/2020 | MC  |

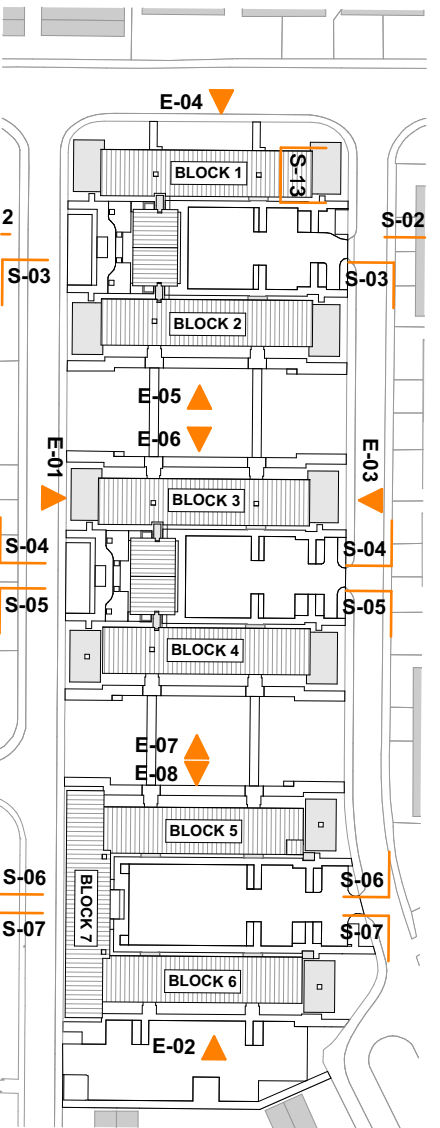

**Tai Tarian**  
dennis hellyar Architects  
t: +44 (0)1446 500720  
e: info@dennishellyar-architects.com  
w: www.dennishellyar-architects.com

This document and its design content is © Dennis Hellyar Architects. It shall be read in conjunction with all other associated project information including models, specifications, schedules and related consultants documents. Do not scale from documents. All dimensions to be checked on site. Immediately report any discrepancies, errors or omissions on this document to the Originator. If in doubt ASK.

|            |                                     |
|------------|-------------------------------------|
| Project    | Sandfields                          |
| Address    | Bevin Avenue, Port Talbot SA12 6JN  |
| Client     | Tai Tarian                          |
| Drawn      | MLC                                 |
| File       | 175 Sandfields - Masterplan 24.pln  |
| Date       | 21/10/2020                          |
| Status     | PLANNING                            |
| Scale @ A1 | 1:100                               |
| Revision   | 05                                  |
| Title      | Blocks 05/06/07 - Elevations 1/2    |
| No         | 175 - DHA - ZZ - XX - DR - A - 0230 |