


Rev.	Desc.	Date
C	Planning	24-09-20
B	PAC Submission	20-05-20
A	Pre app final	25-03-20

Note Wc's shown are for illustration only,
exact numbers will be dependent on the occupiers.

Areas :

GF Units 5-7 : 117m²
FF Units 5-7 : 117m²

Totals :
GF - 351m²
FF - 351m²
GF+FF - 702m²

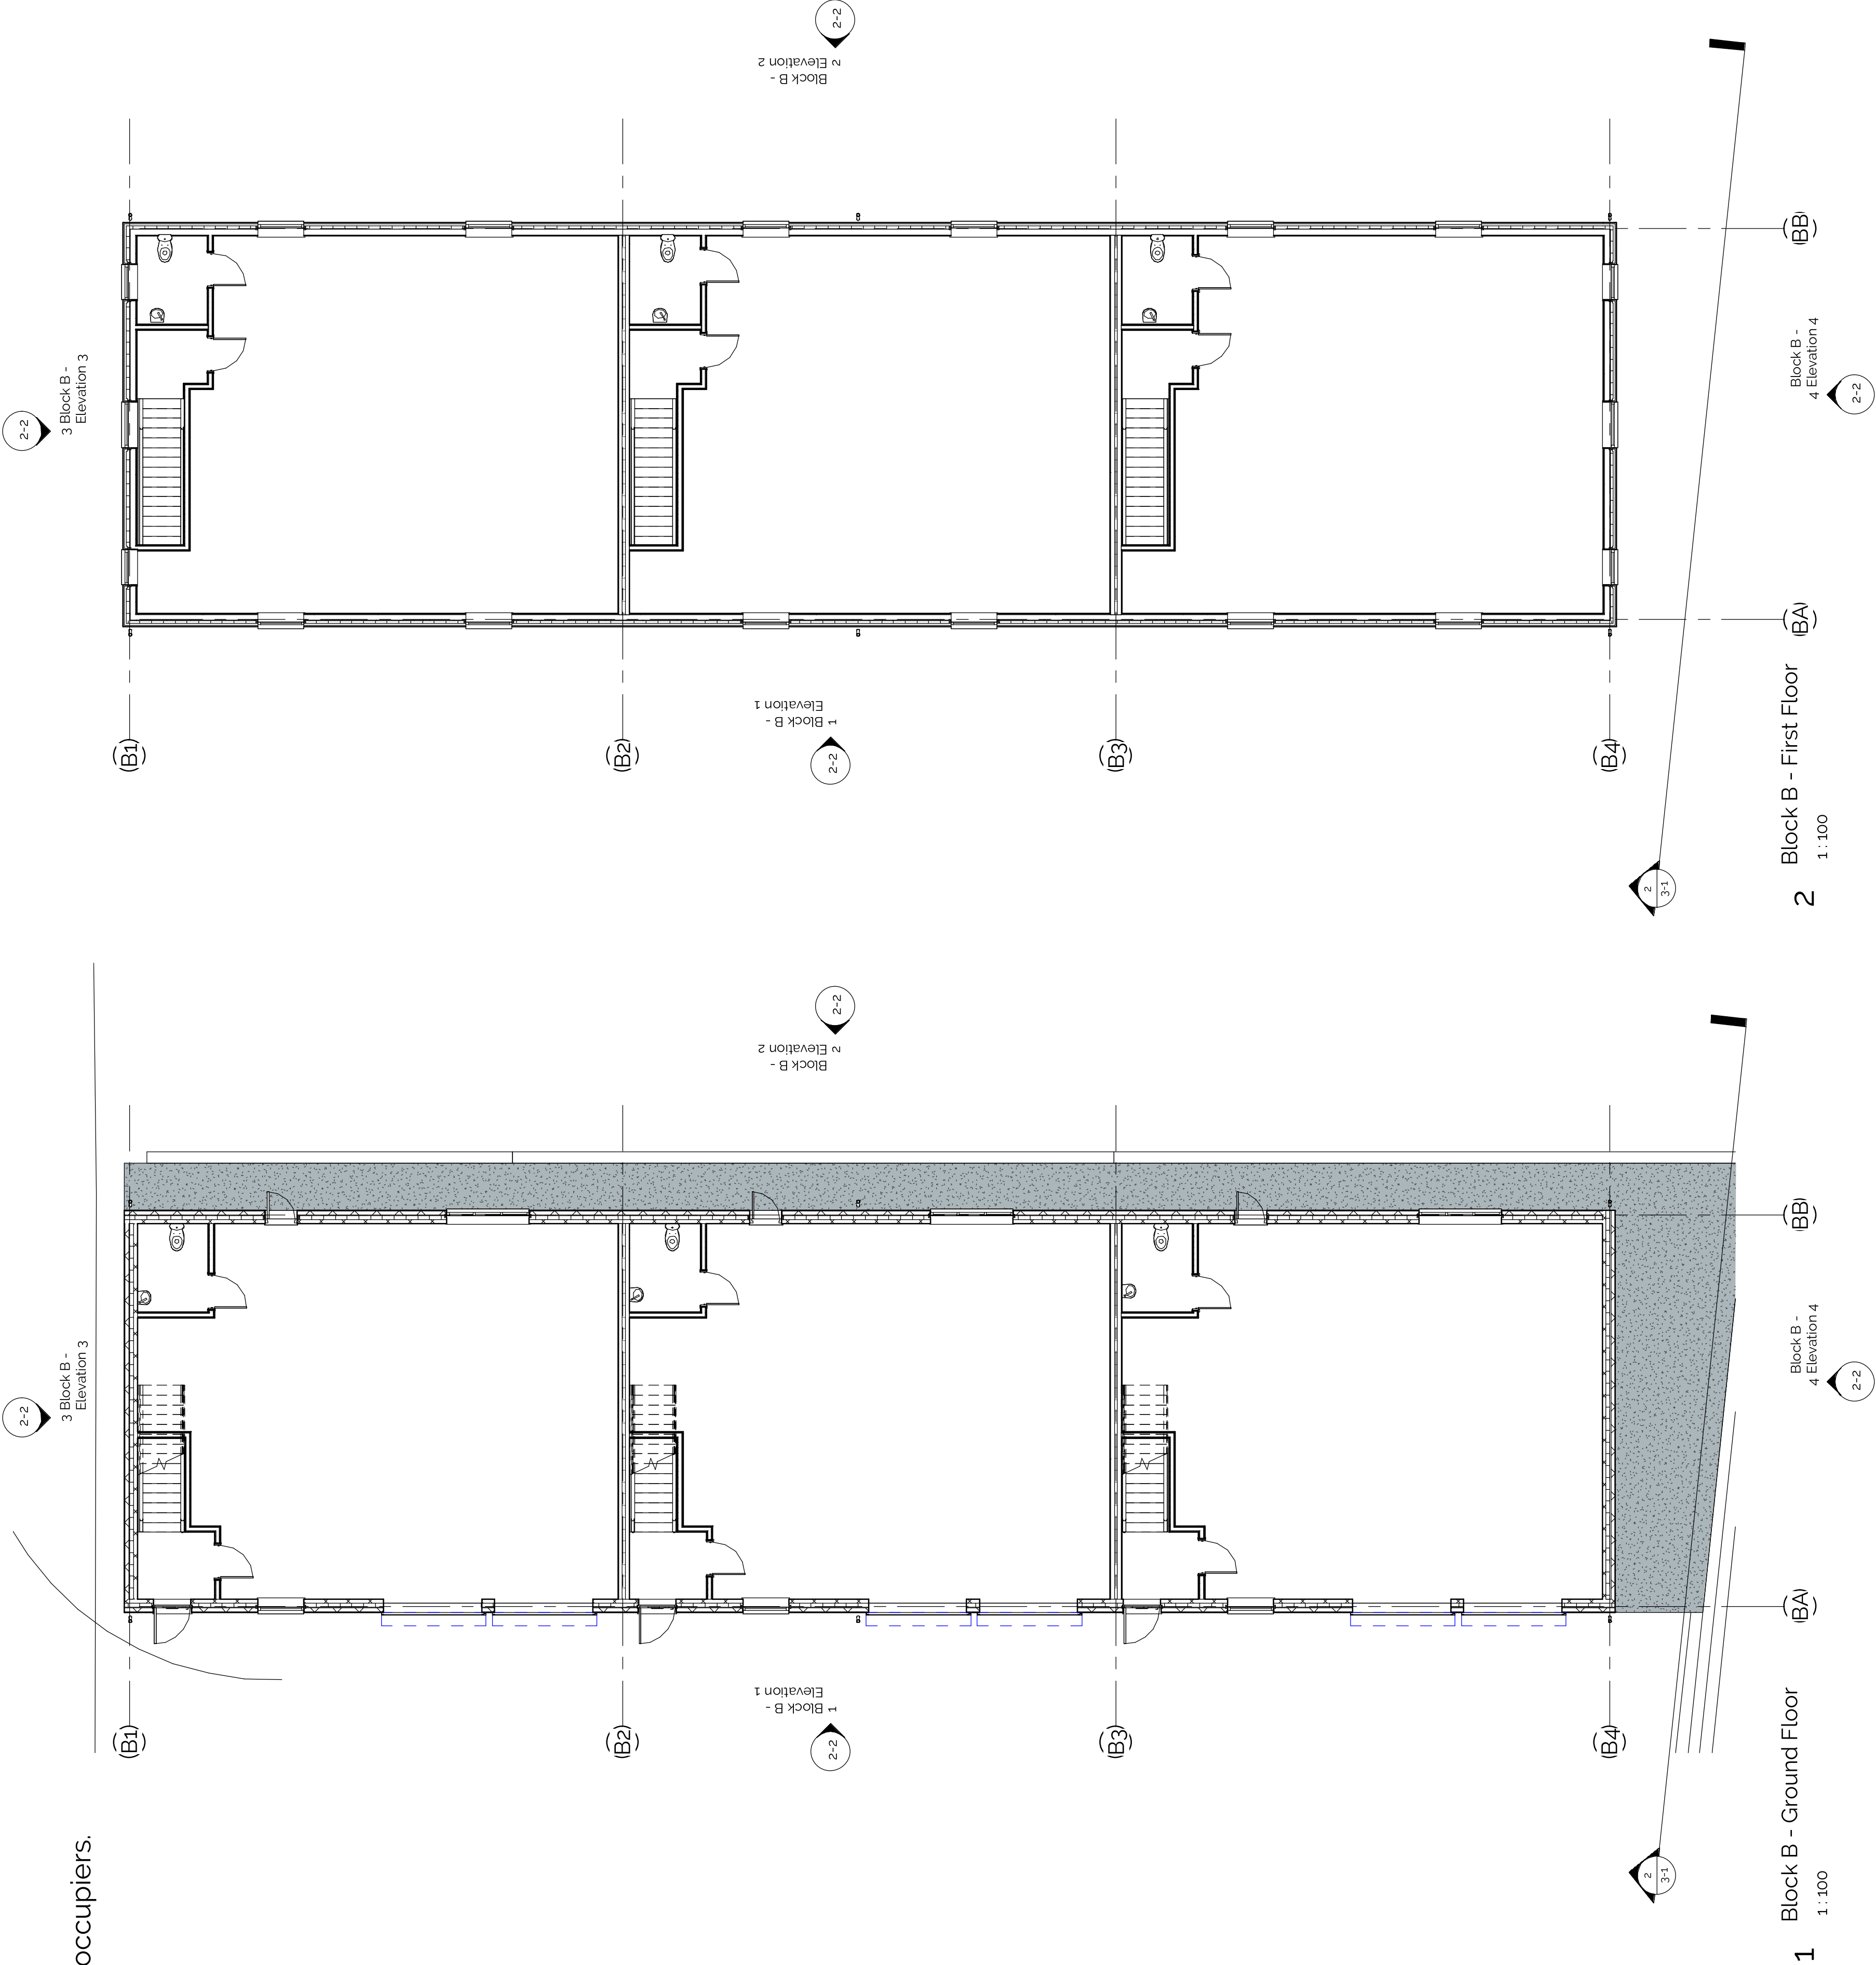

Floor Plans - Block B