


NOTES
Use only figured dimensions
Do not scale except in connection with Planning Applications
Contractor to check all dimensions and notify CA of any discrepancies
Copyright of this drawing remains with W GRIFFITHS

Rev.	Desc.	Date
G	Planning	24-09-20
F	Bicycles added, car parking calculation amended	10-07-20
E	PAC Submission	20-05-20
D	3m buffer added to boundary, carpark layout amended to suit	0-05-20
C	Block B moved, parking amended	29-04-20
B	General Revisions FOR DISCUSSION	27-04-20
A	Pre app final	25-03-20

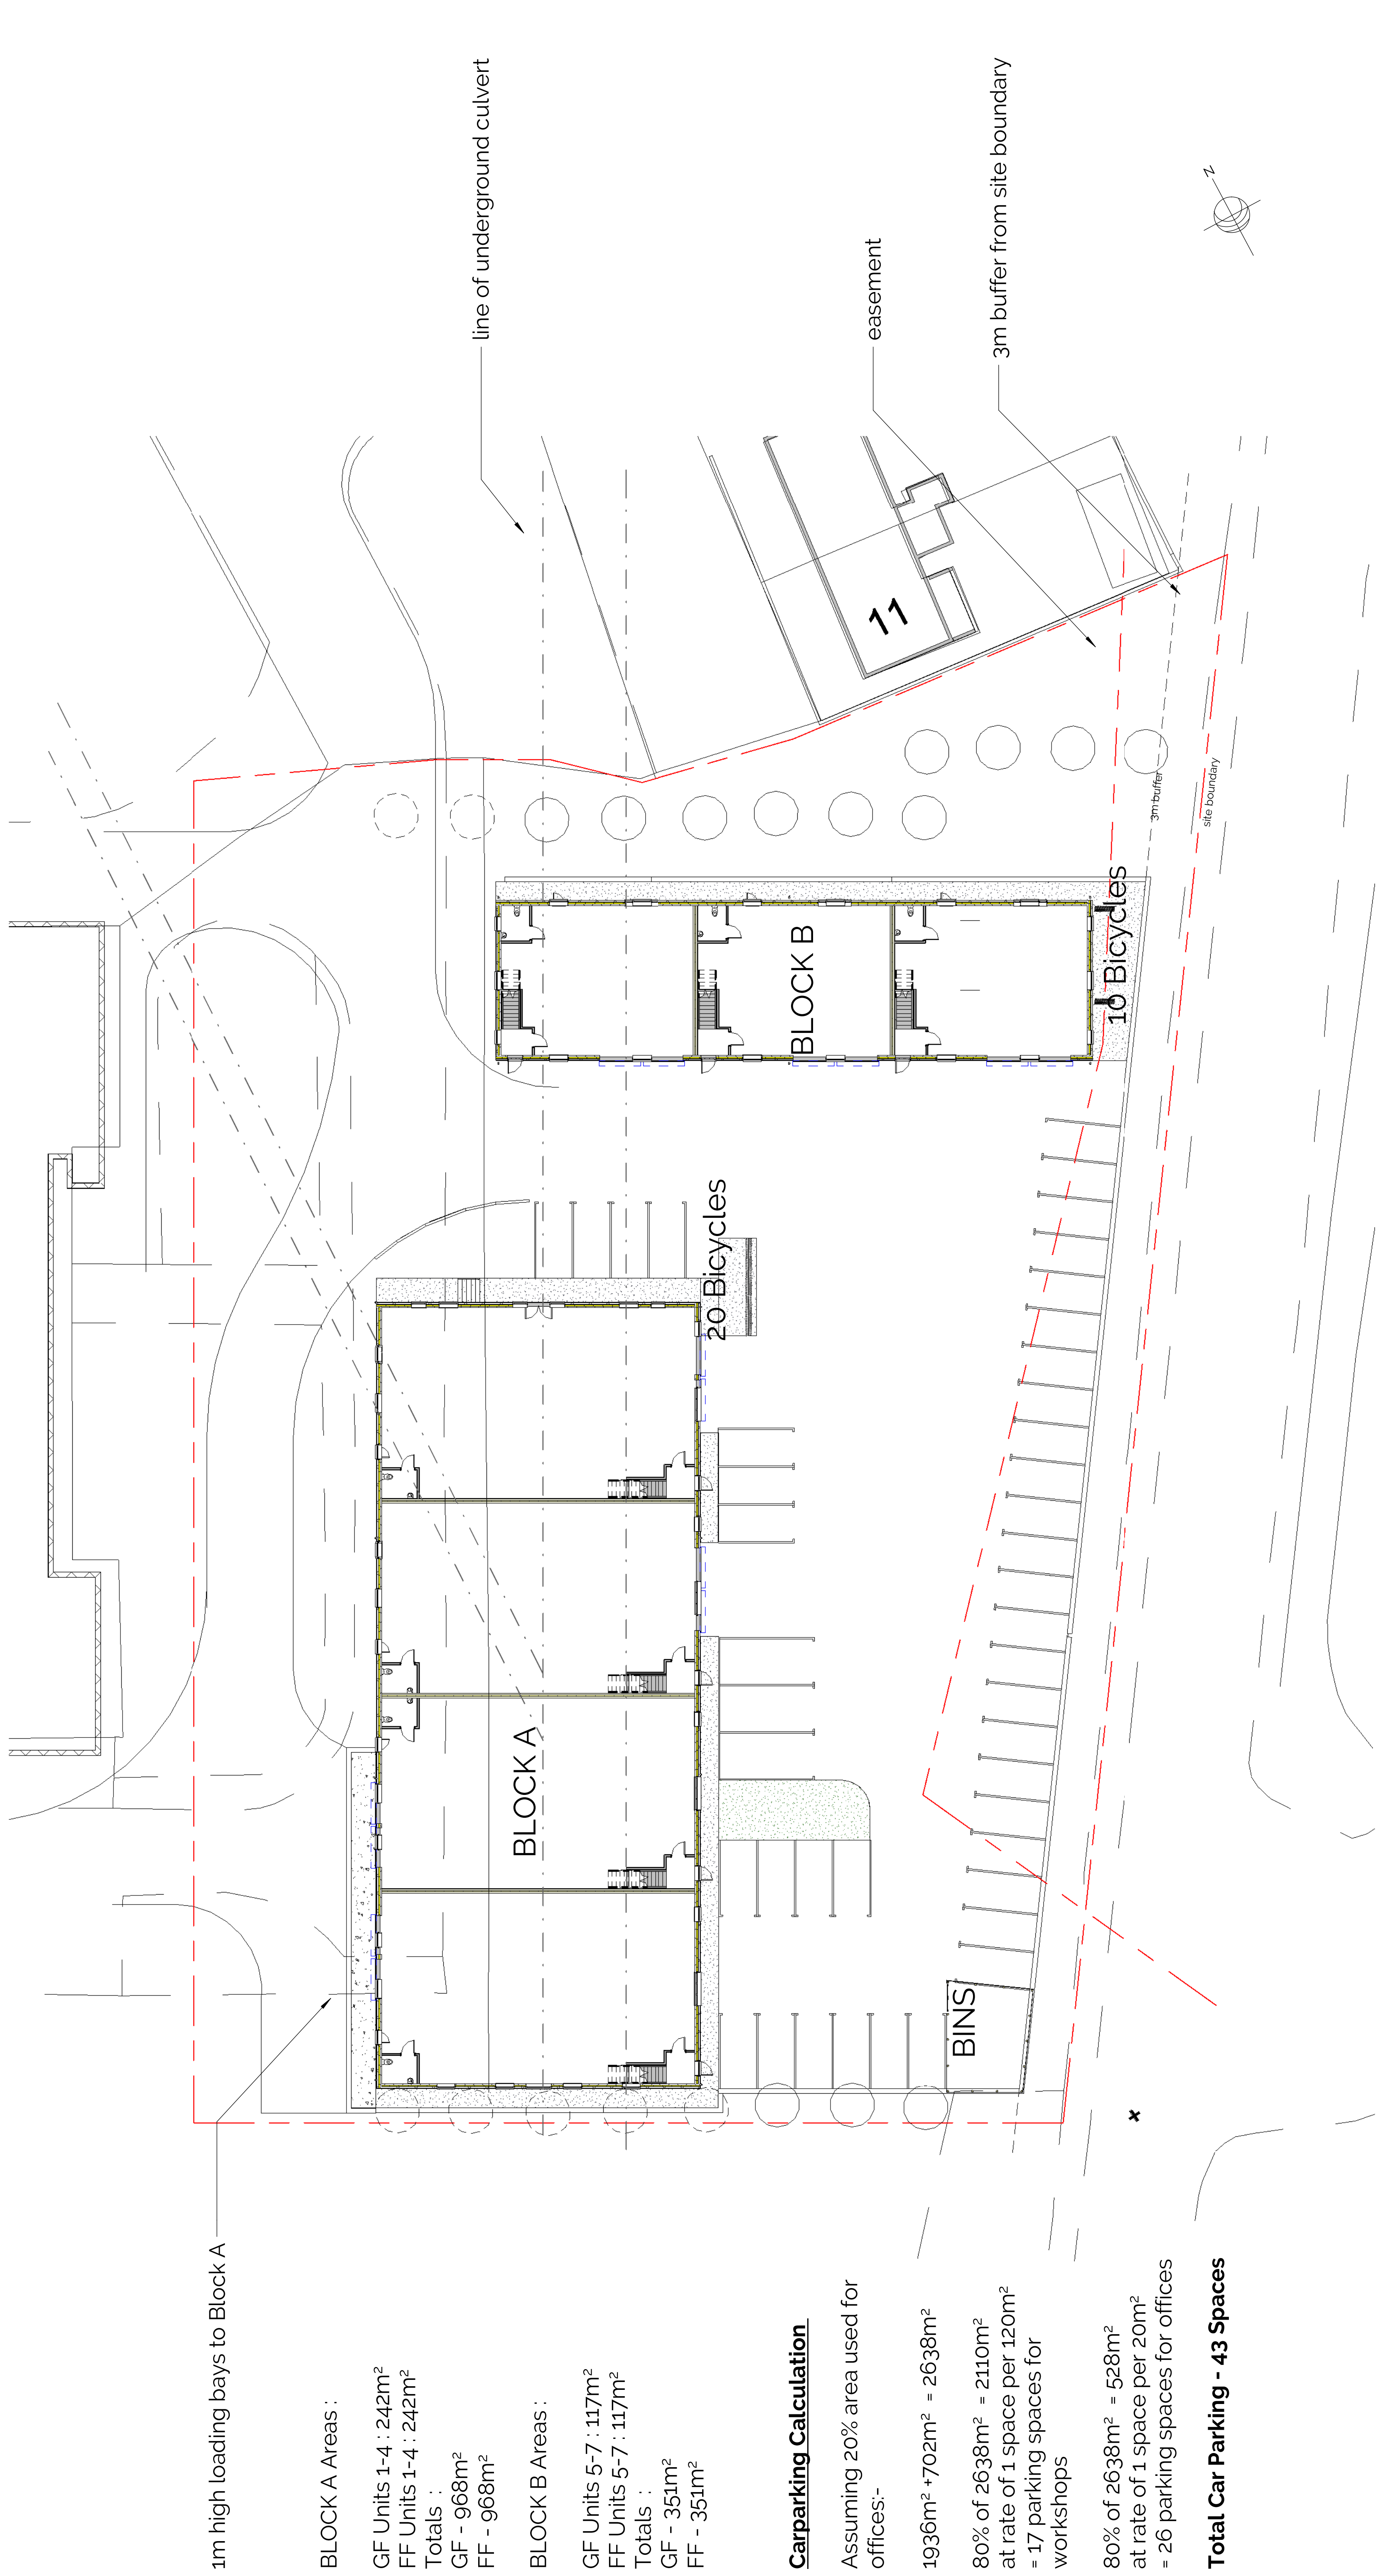

SITE LAYOUT

W. GRIFFITHS
ARCHITECTS • PENSEIRI
Ffion Chambers
The Gables, St. Llewellyn
SA45 3JE
www.wgriffiths.co.uk
Tel: 01738 651534

PROJECT Redevelopment of Land Adjacent to Office Row, Ystalyfera

SCALE 1 : 200
DRAWN -
CHECKED -
SIZE A1
DATE 10/29/19
DATE

TITLE SITE LAYOUT

1690	4-4	G
------	-----	---