


NOTES
Use only figured dimensions
Do not scale except in connection with Planning Applications
Contractor to check all dimensions and notify CA of any discrepancies
Copyright of this drawing remains with W GRIFFITHS

Desc.

Date

24-09-20

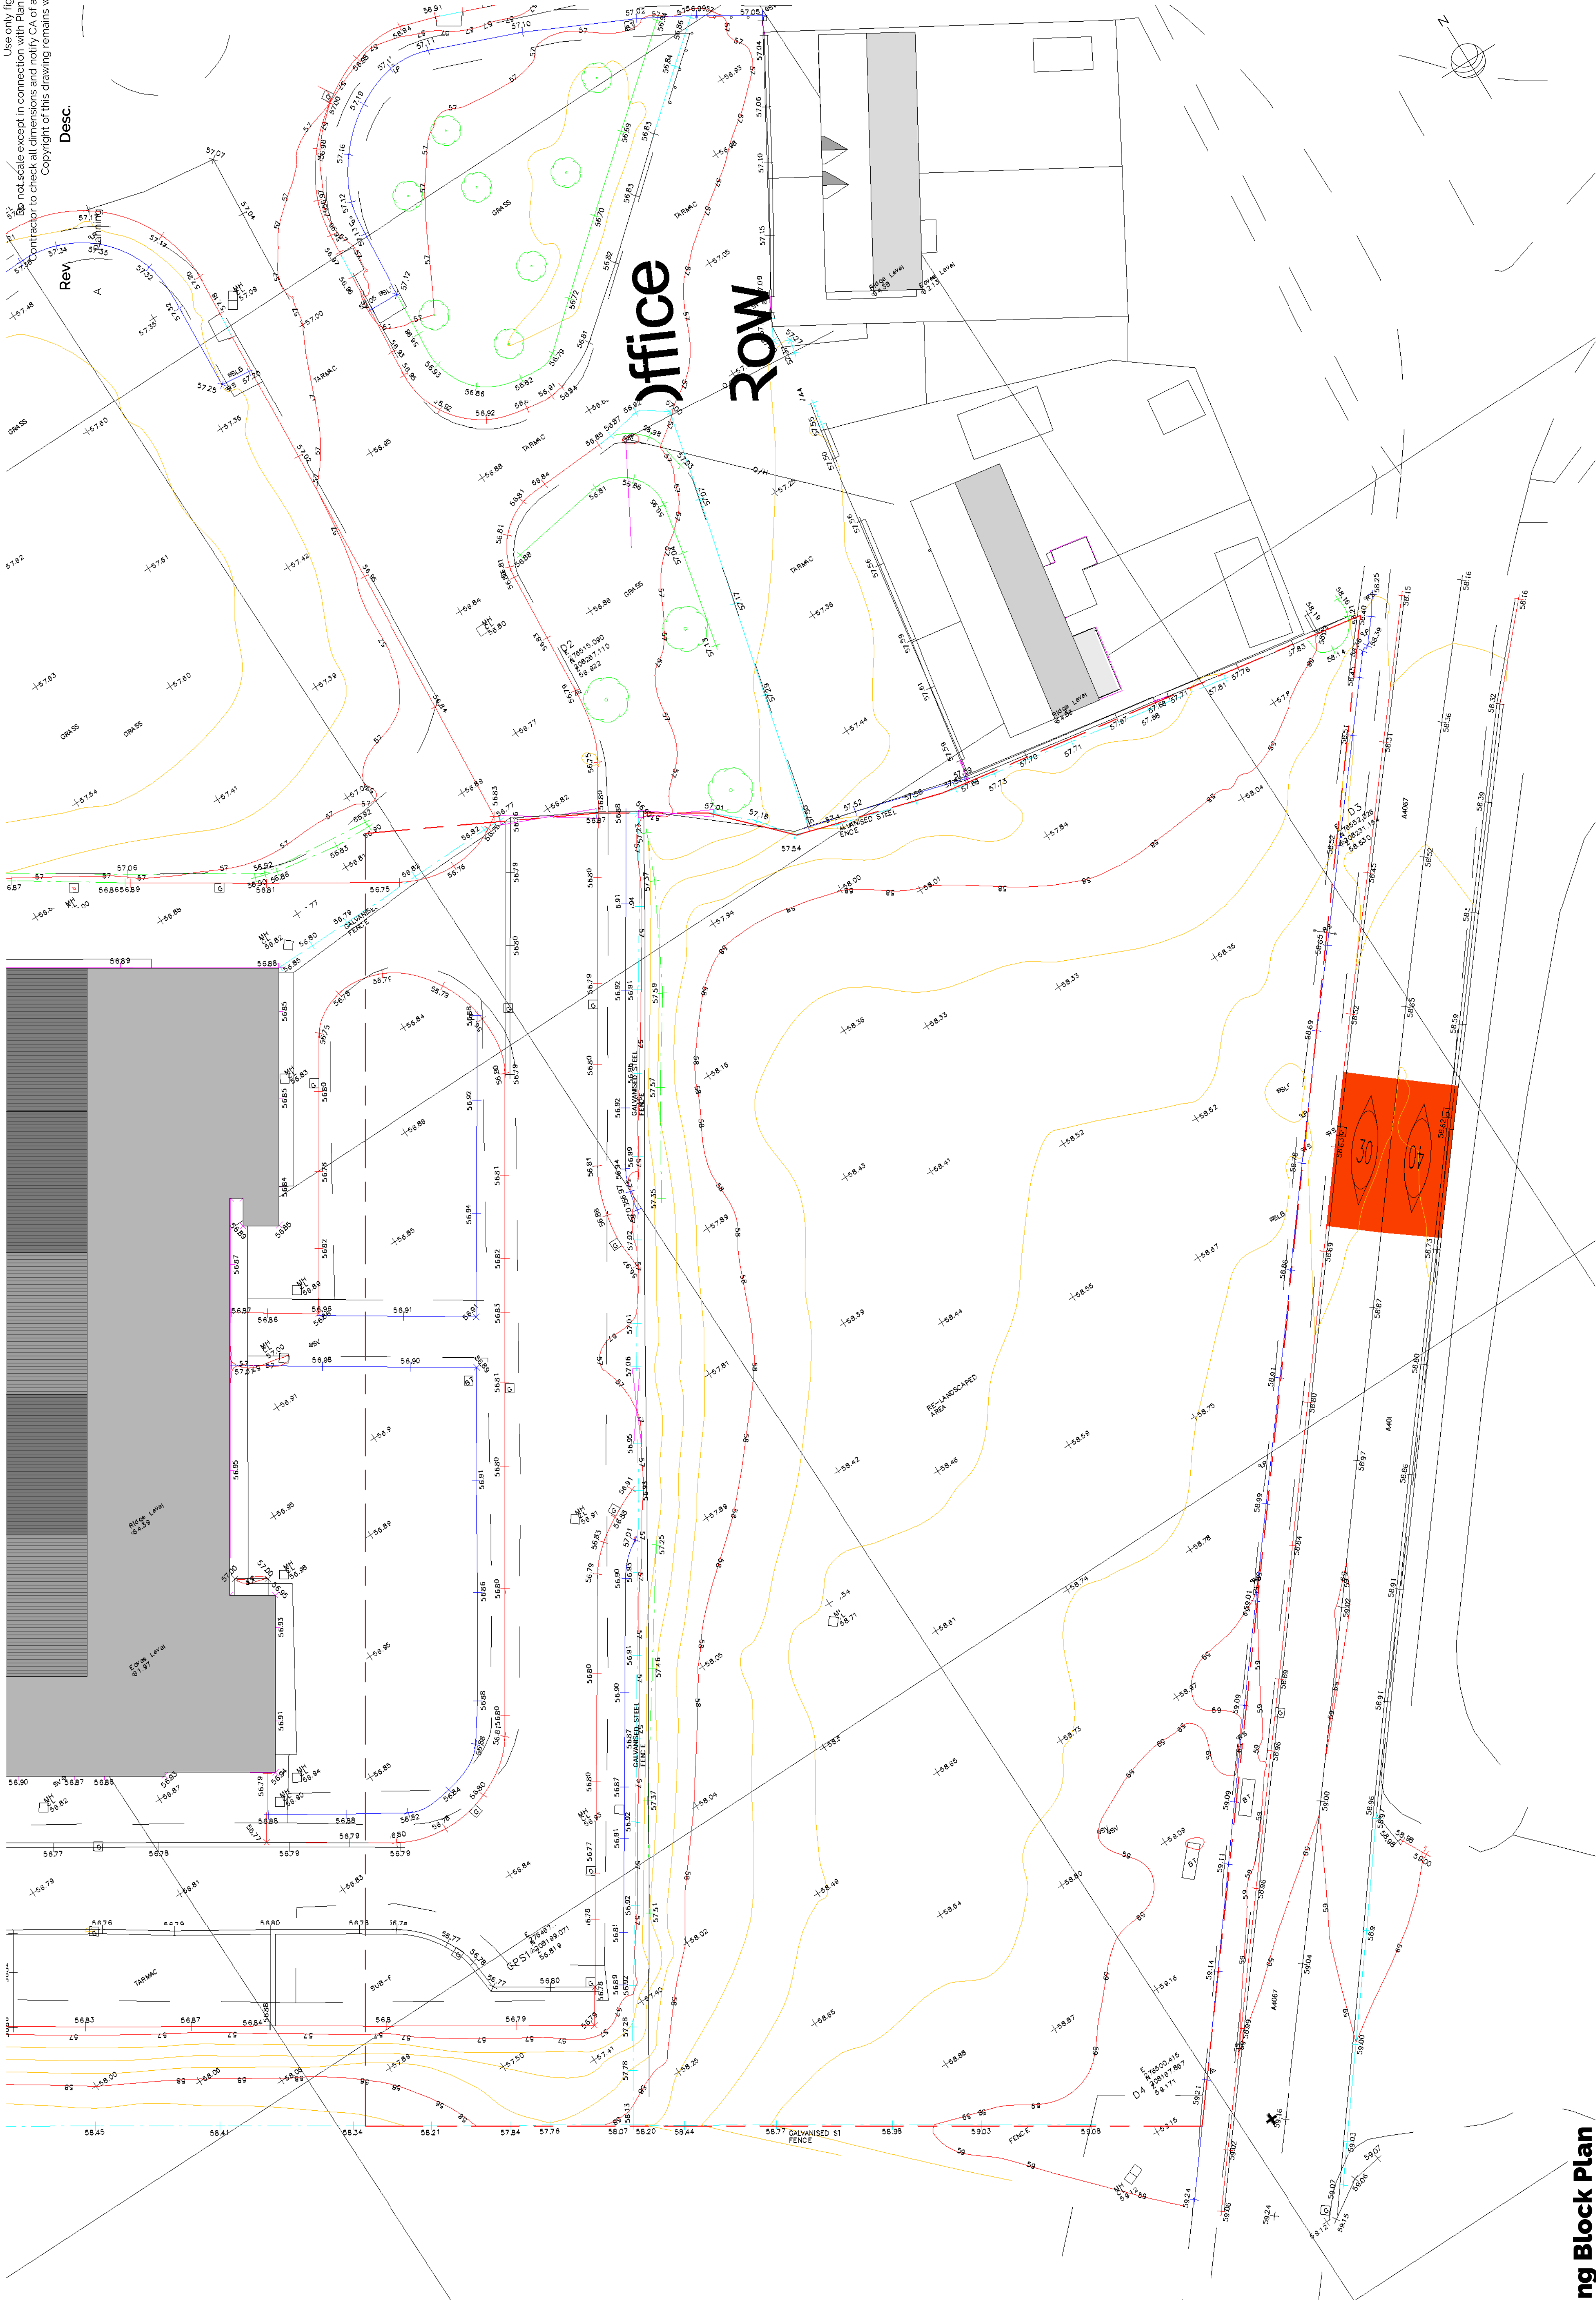

Existing Block Plan

W. GRIFFITHS
Eilon Chambers
The Old St. Leonards
SA15 3JE
www.wgriffiths.co.uk
ARCHITECTS • PENSEERI TEL 01734 651534

PROJECT Redevelopment of Land Adjacent to Office Row, Ystalyfera

SCALE 1:200
DRAWN -
CHECKED Checker

SIZE A1
DATE 02/09/19

TITLE Existing Block Plan

1690 4-2 A