


| NOTES                                                                 |                                      |          |  |
|-----------------------------------------------------------------------|--------------------------------------|----------|--|
| Use only figured dimensions                                           |                                      |          |  |
| Do not scale except in connection with Planning Applications          |                                      |          |  |
| Contractor to check all dimensions and notify CA of any discrepancies |                                      |          |  |
| Copyright of this drawing remains with W GRIFFITHS                    |                                      |          |  |
| Rev.                                                                  | Desc.                                | Date     |  |
| D                                                                     | Planning                             | 24-09-20 |  |
| C                                                                     | 14250 site identification plan added | 10-07-20 |  |
| B                                                                     | PAC Submission                       | 20-05-20 |  |
| A                                                                     | Pre app final                        | 25-03-20 |  |

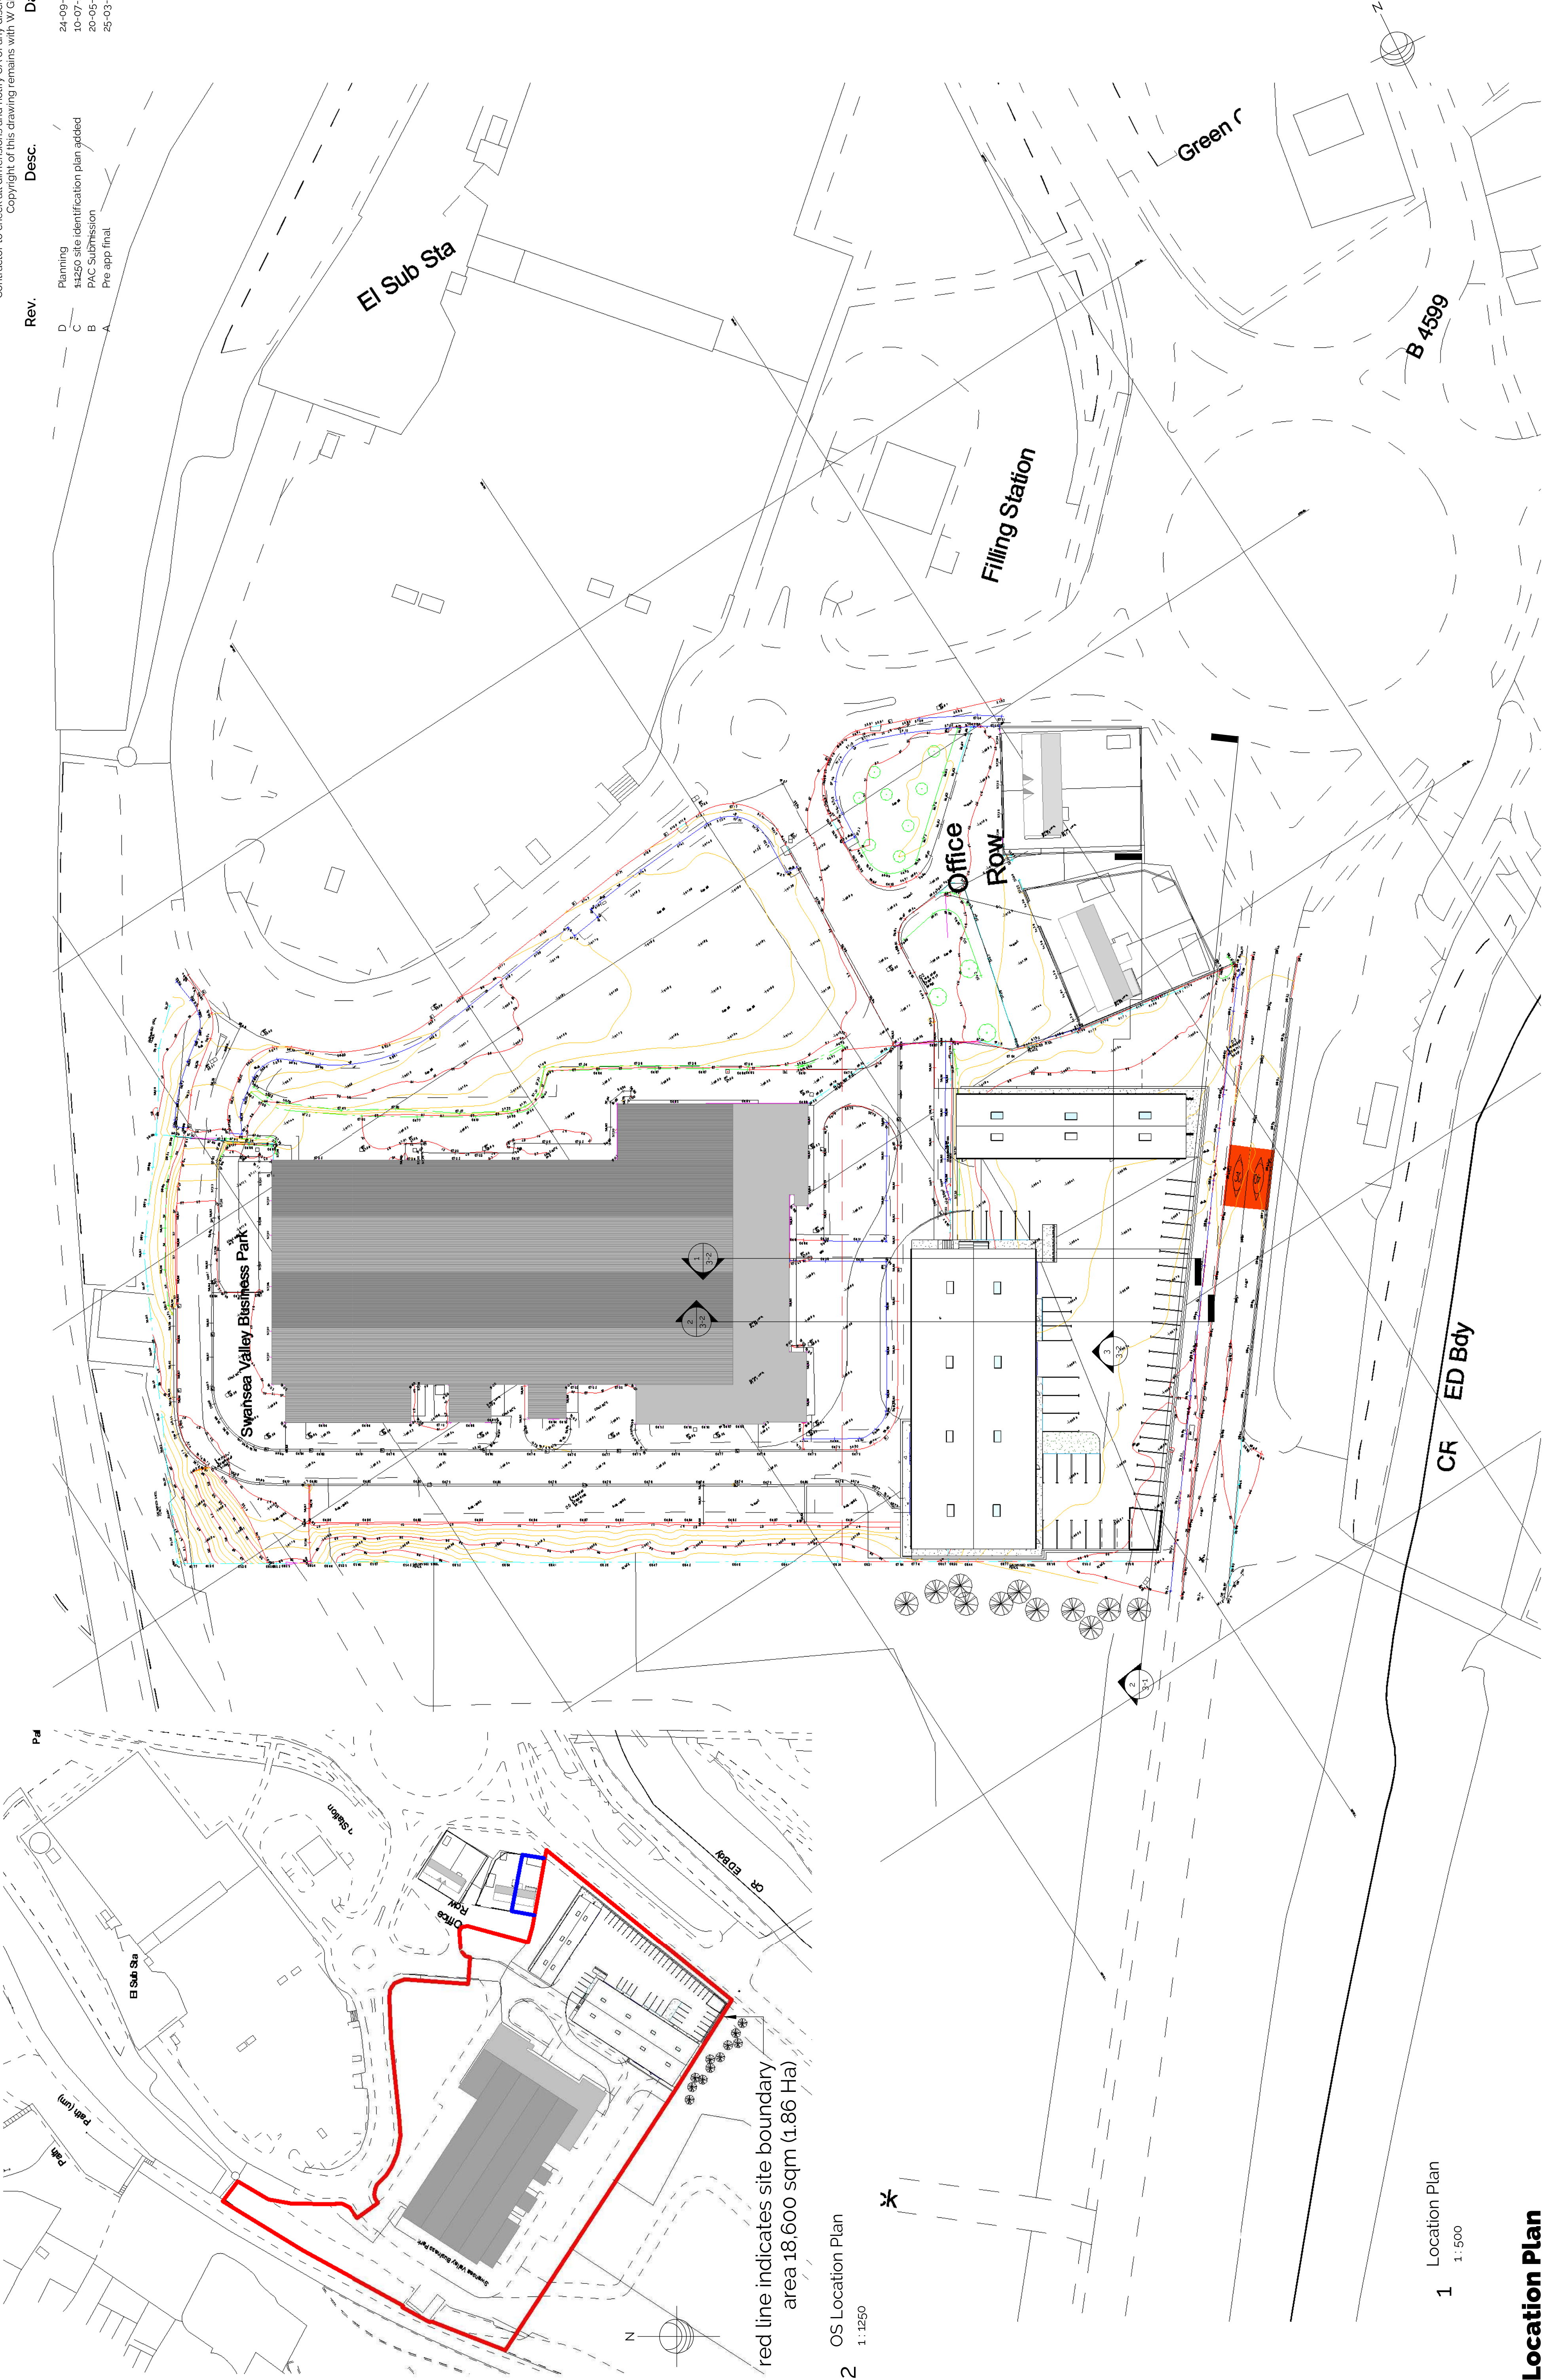

2 OS Location Plan  
1:1250

1 Location Plan  
1:500

## Location Plan

**W. GRIFFITHS**  
ARCHITECTS • PENSEIRI  
Eilon Chambers  
The Gas Co. Building  
SA45 3JB  
www.wgriffiths.co.uk  
Tel: 01738 651534

PROJECT: Redevelopment of Land Adjacent to Office Row, Ystalyfera

SCALE: As indicated  
DRAWN: -  
CHECKED: -  
Checker: -

SIZE: A1  
DATE: 10/29/19  
DATE: -

TITLE: Location Plan

|      |     |   |
|------|-----|---|
| 1690 | 4-1 | D |
|------|-----|---|