


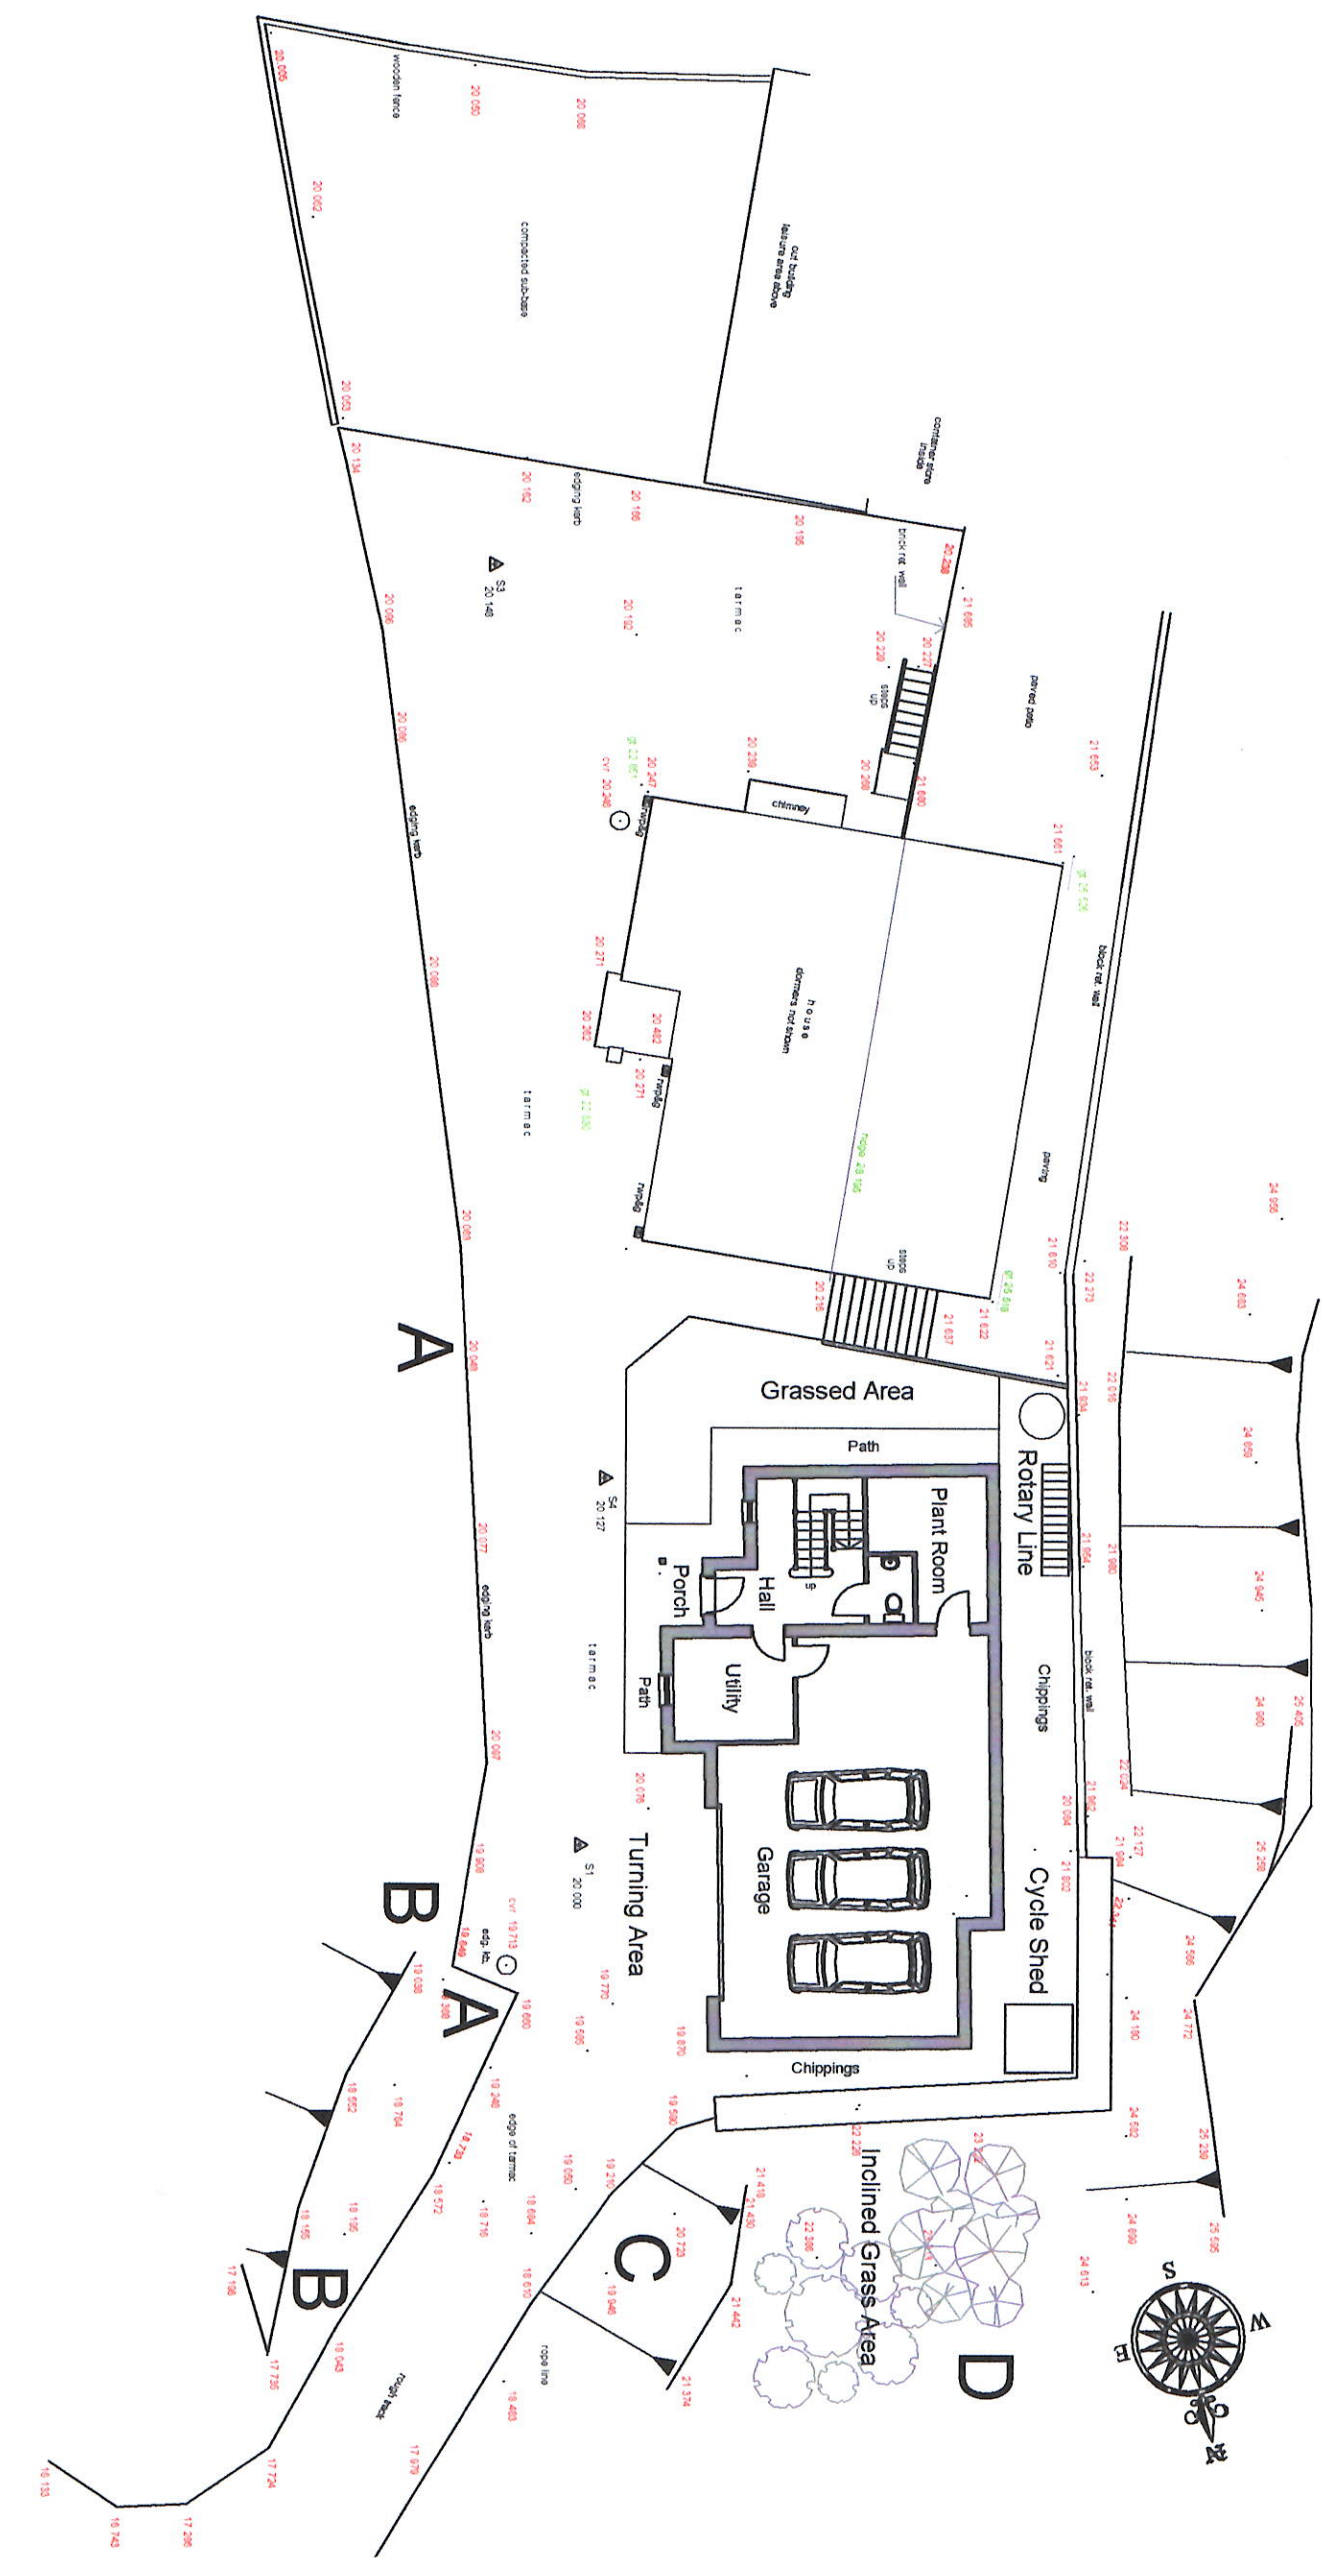

LAND ADJACENT TO TY MAES Y COED DUNRAVEN PLACE GLYNCORRWG
PROPOSED DETACHED RESIDENTIAL DWELLING
SITE LAYOUT

Scale : 1:200
Drg No 002