


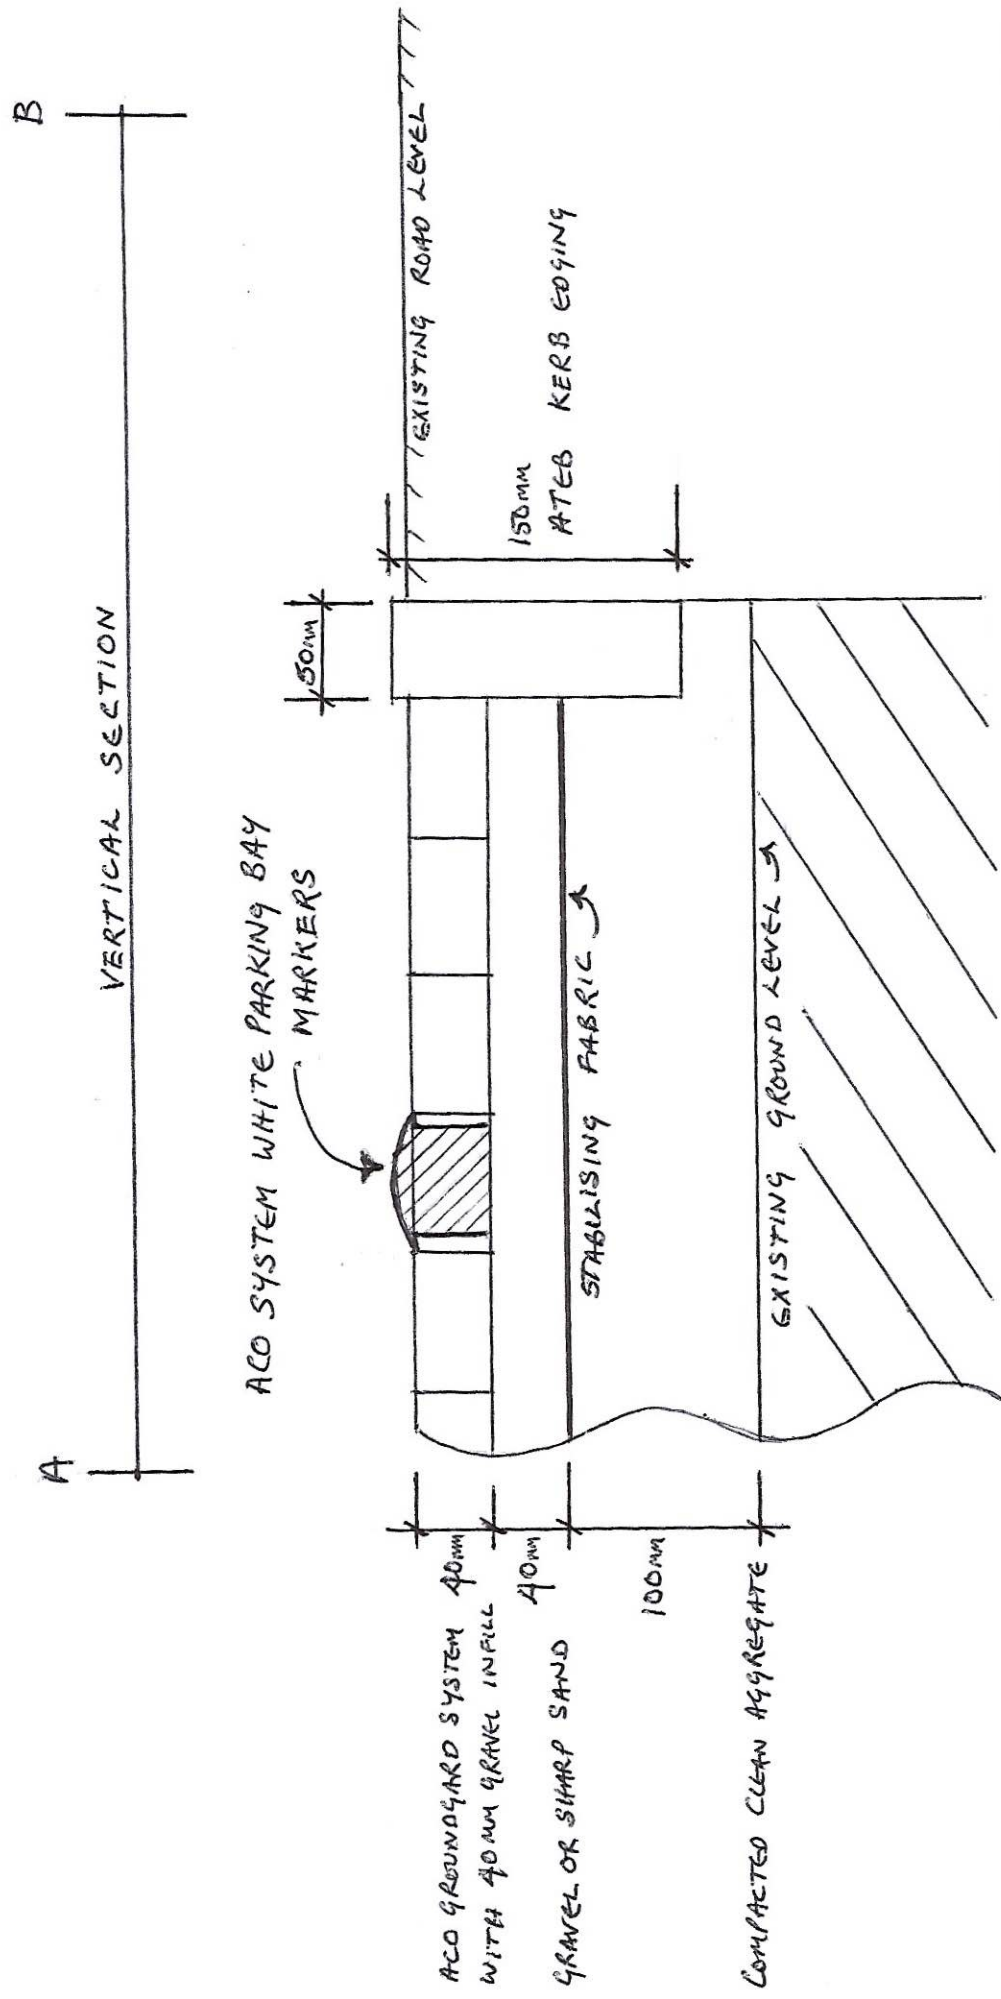

CLIENT	MR & MRS G WILLIAMS BRYN TEIG HOUSE SA13 3LN
REFERENCE	P.A.No P2019/5226 OBS 200917
SCALE	1:4