


A 4109

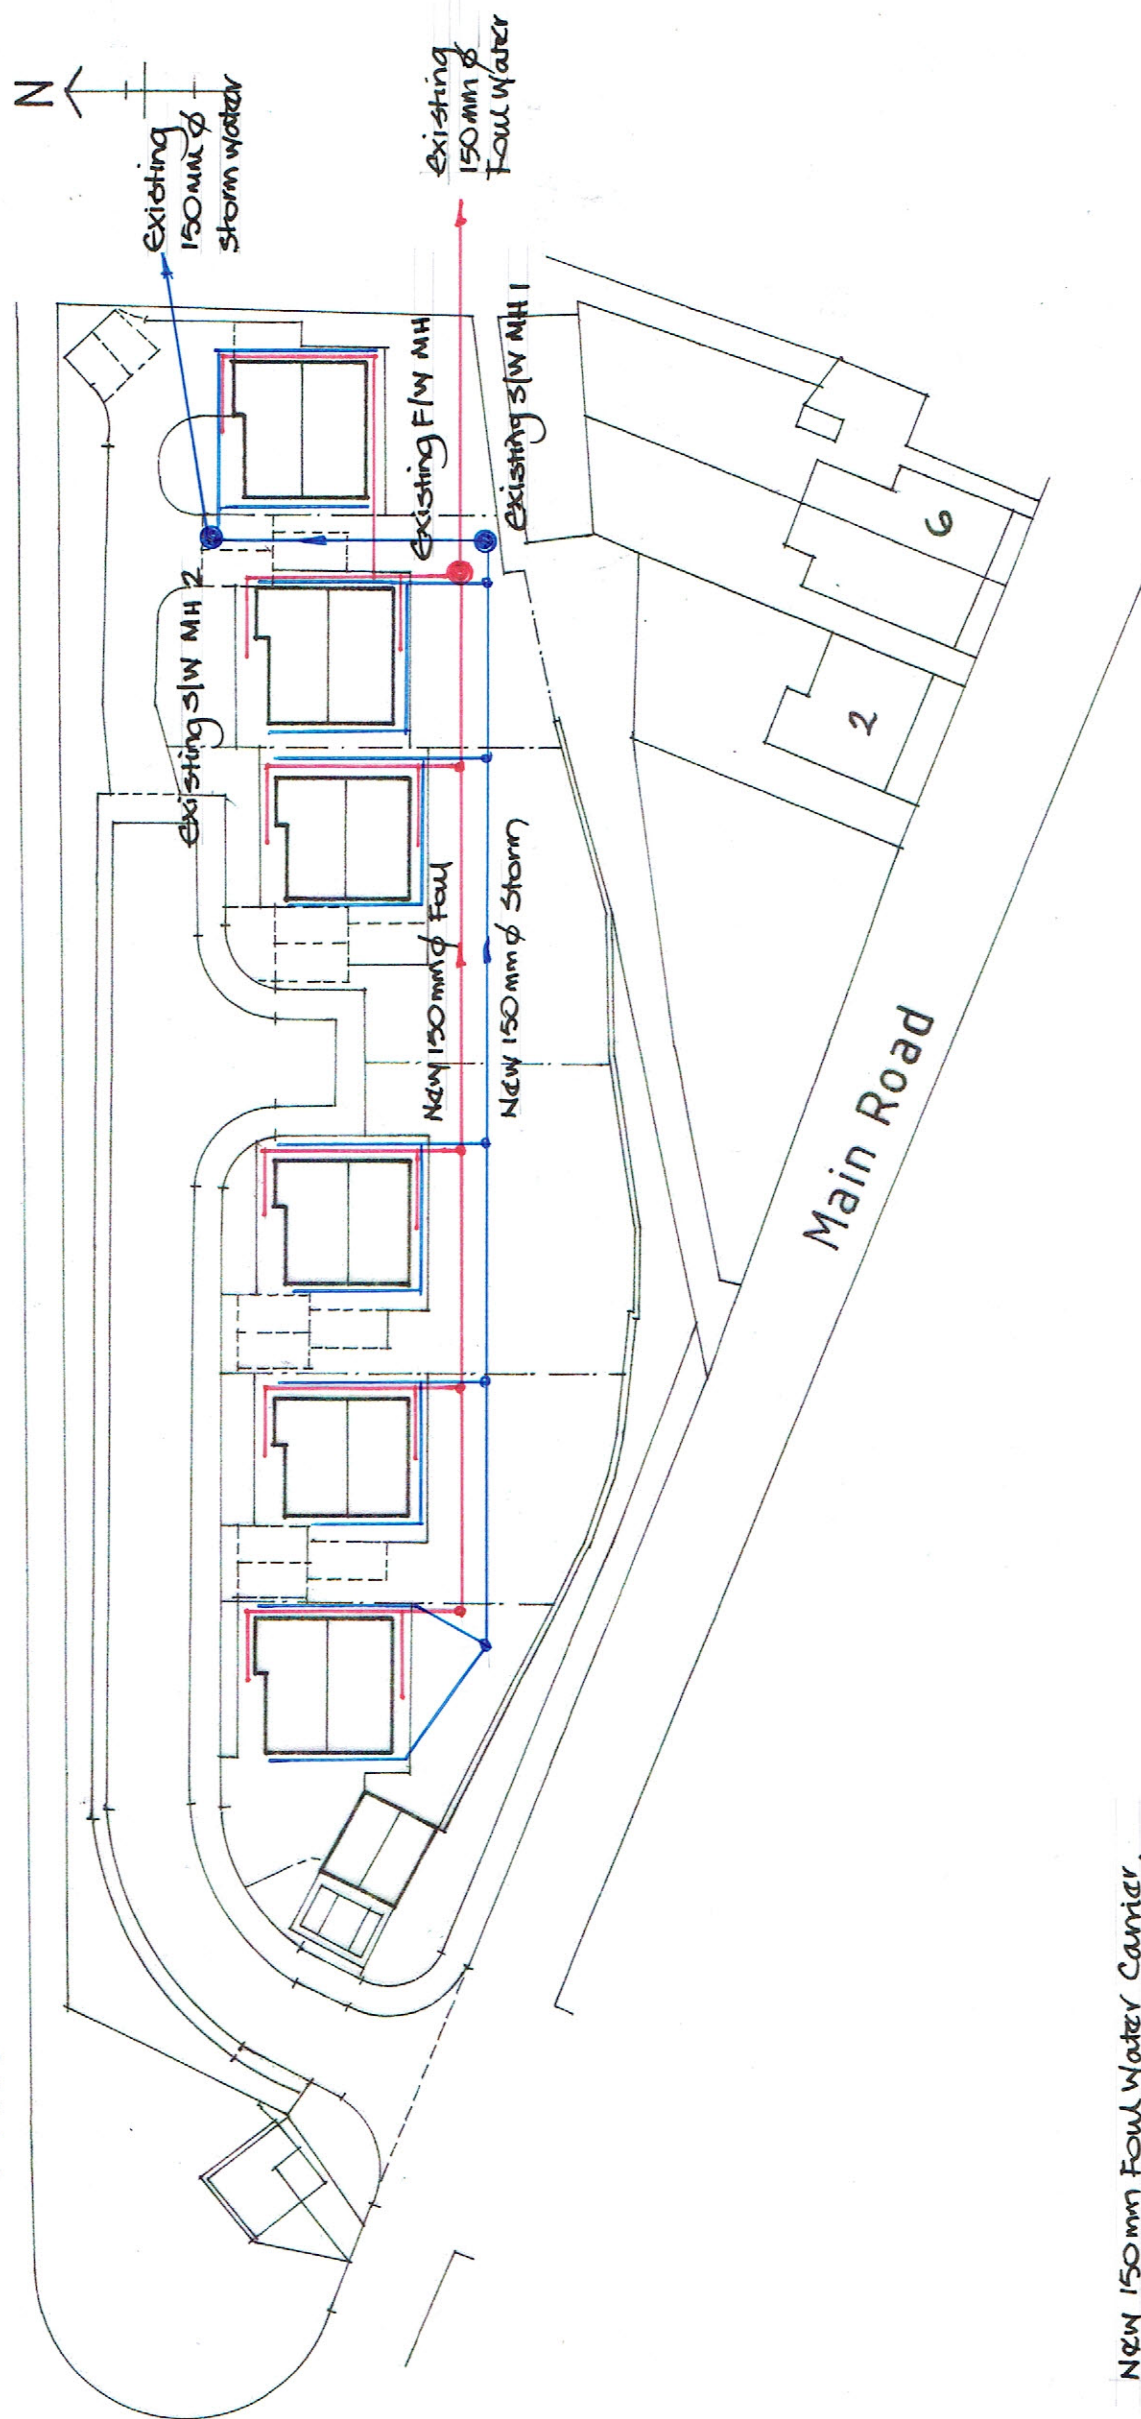

- New 150mm Foul Water Carrier.
- Individual Plot 100mm connections.
- New 150mm Storm Water Carrier.
- Individual Plot 100mm connections.

Foul and Storm Water Drainage

Drawing N° TMM/DC/10 A