



NOTE THE PROPERTY OF THIS DRAWING AND DESIGN IS VESTED IN BINGHAM HALL PARTNERSHIP LIMITED AND MUST NOT BE COPIED OR REPRODUCED IN ANY WAY WITHOUT THEIR WRITTEN CONSENT

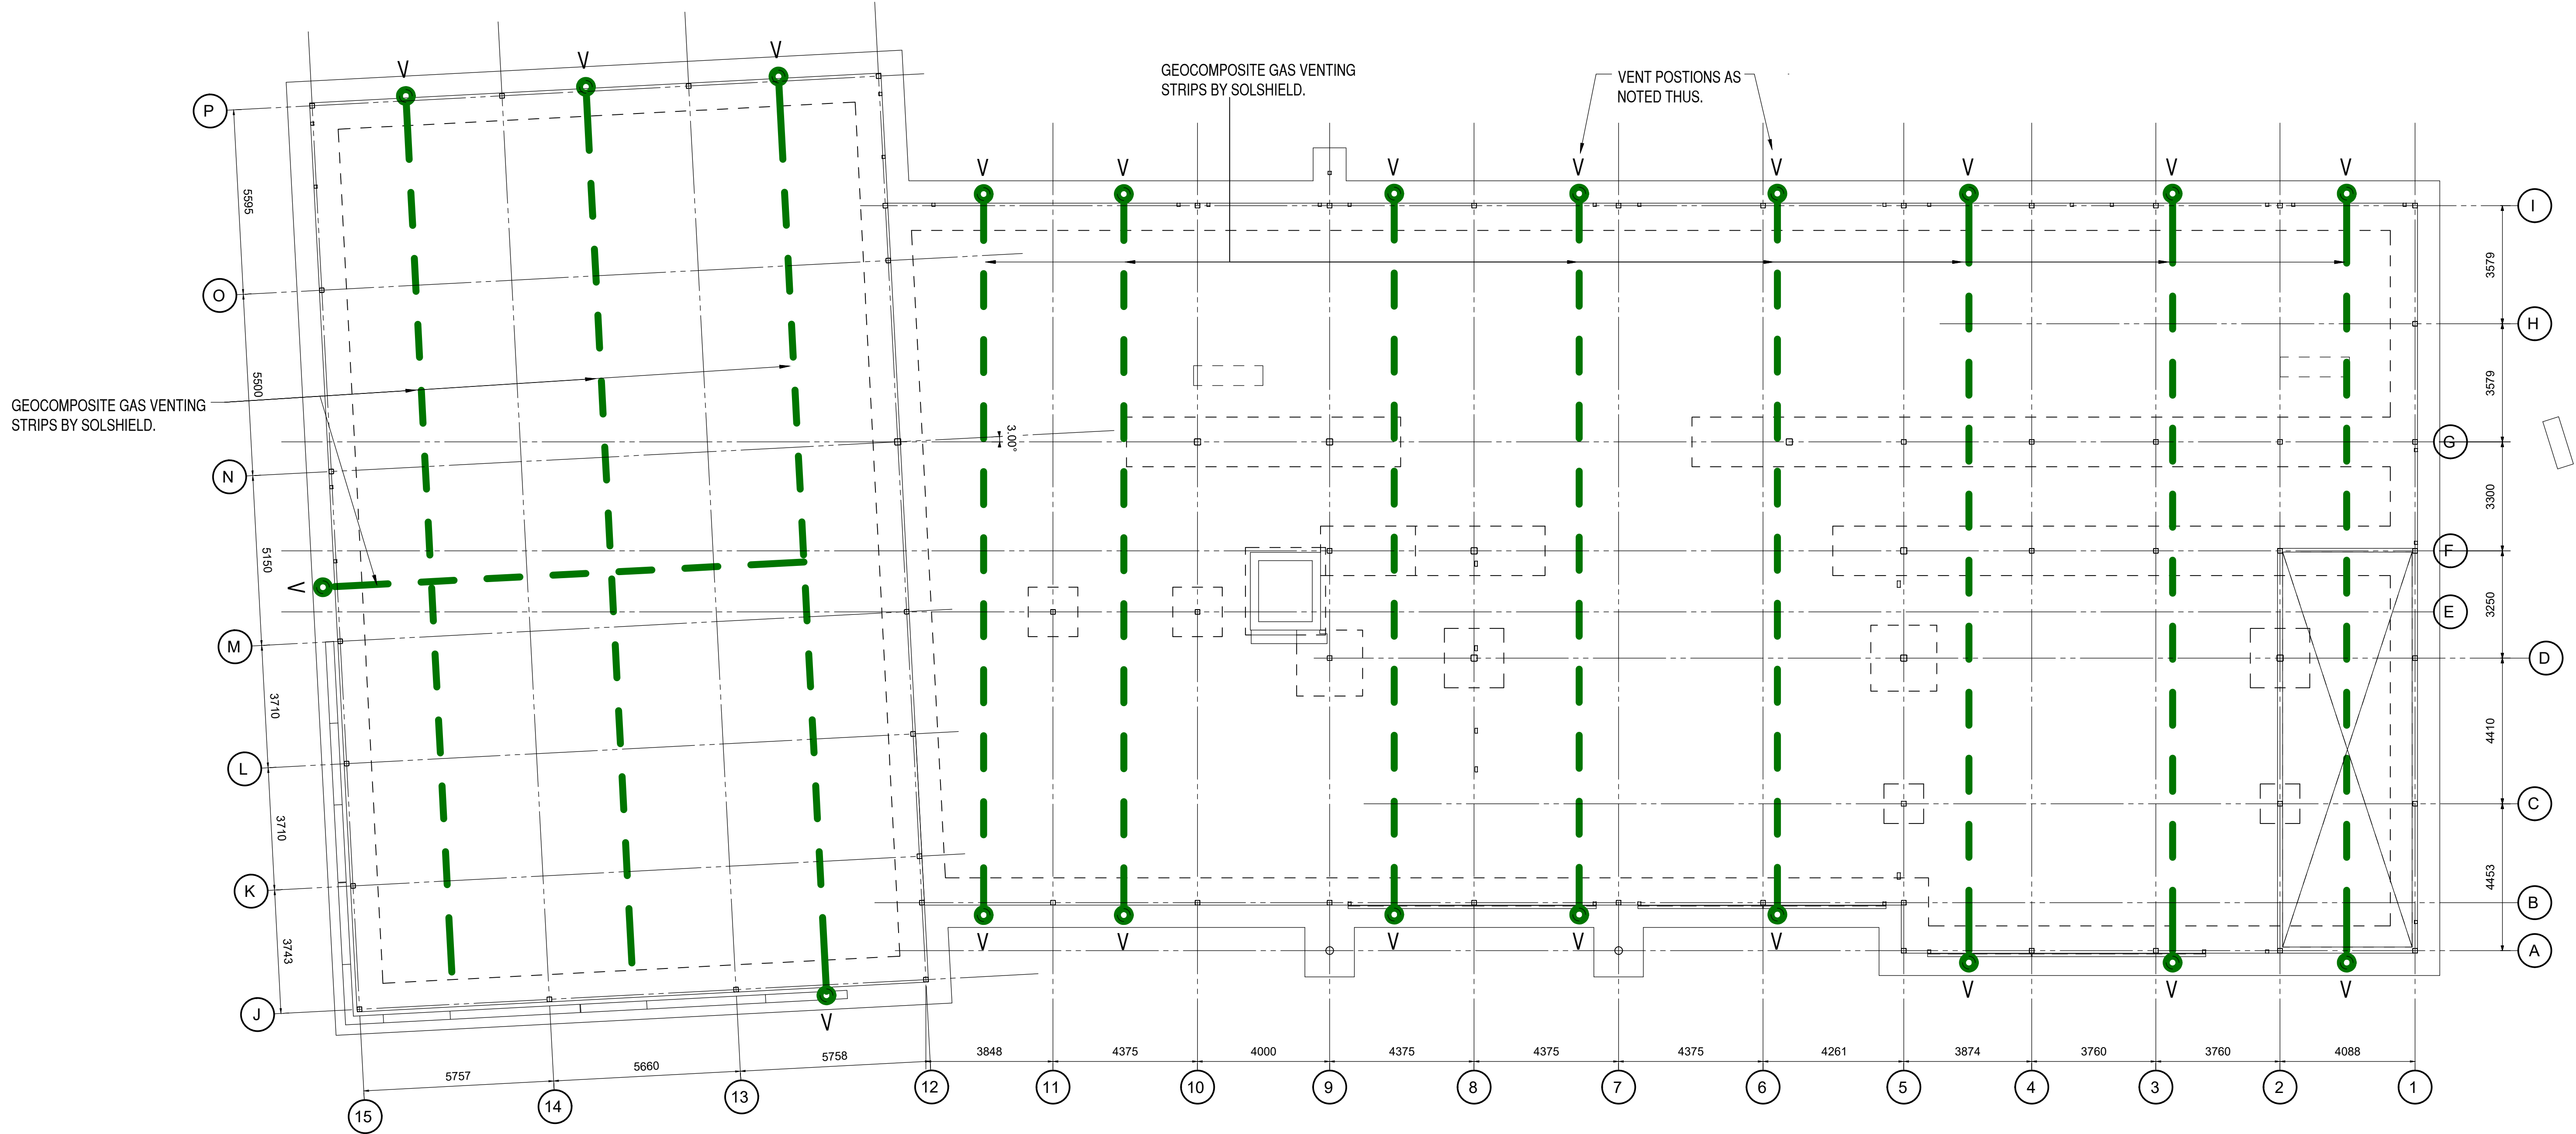

PLAN GROUND FLOOR GAS VENTING.
(1 : 100)

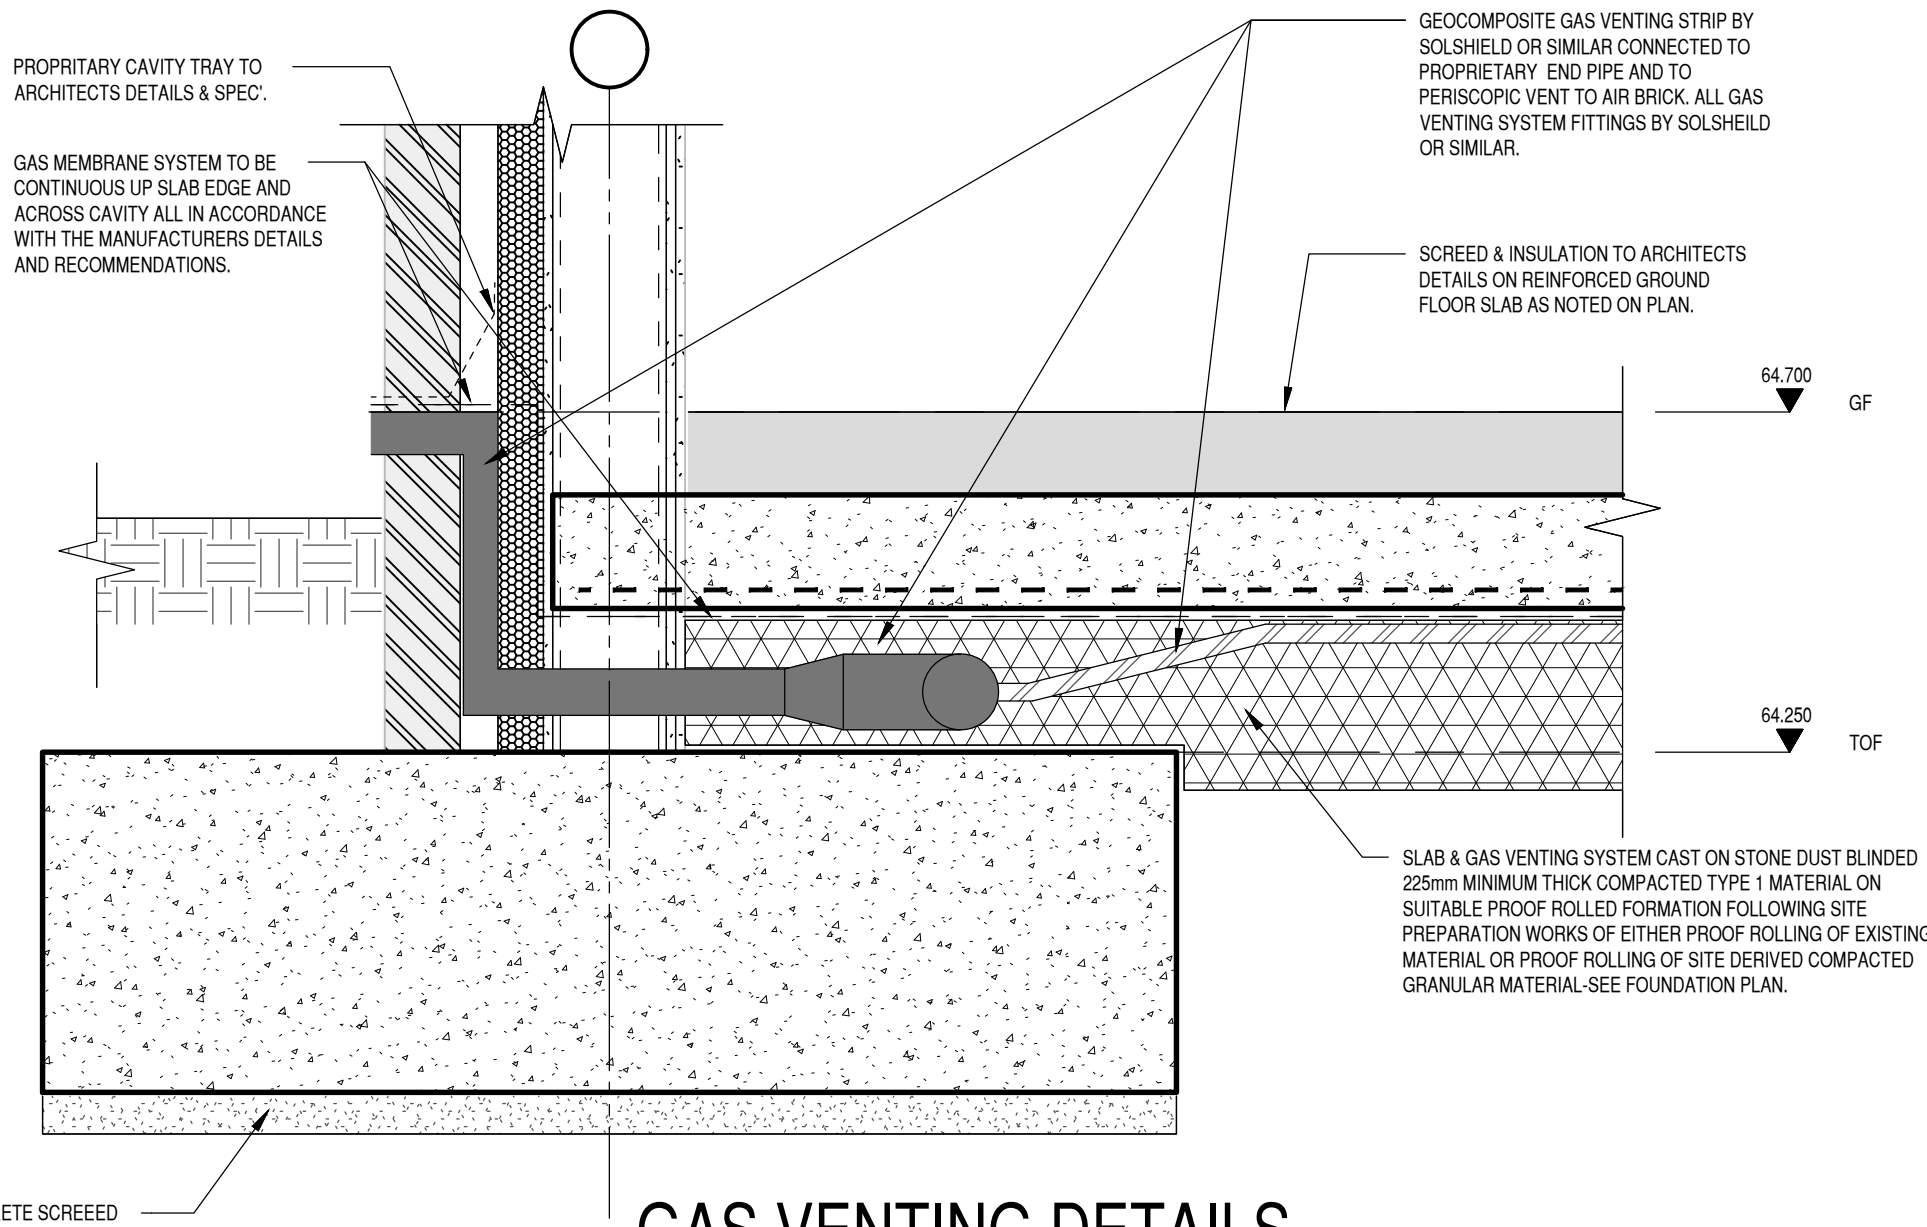

GAS VENTING DETAILS.
(1 : 10)

C01	LRJ	09/11/20	CONSTRUCTION ISSUE	
Rev	By	Date	Revision	

Architect	LAWRAY ARCHITECTS PENSEIRI			
Client	ANDREW SCOTT CONSTRUCTION LTD.			
Scale	As indicated	Drawing Size	A1	Drawn
			LRJ	Date
				NOV. '20
				Checked
				DTH



Andrew Scott Limited

Bingham Hall
PARTNERSHIP LTD

Consulting Civil & Structural Engineers
5 Ty Nant Court,
Morgans Town,
Cardiff,
CF15 8LW.
Telephone (029) 2048 8588

Project Title	Ysgol Gymraeg Ystalyfera - Phase 3			
Drawing Title	GROUND FLOOR SLAB GAS VENTING.			
Drawing Status	CONSTRUCTION			
Project No.	Originator	Volume	Level	Type
6685	- BHP	- XX	- 00	- DR
S	- (10)	020		
Rev	C01			