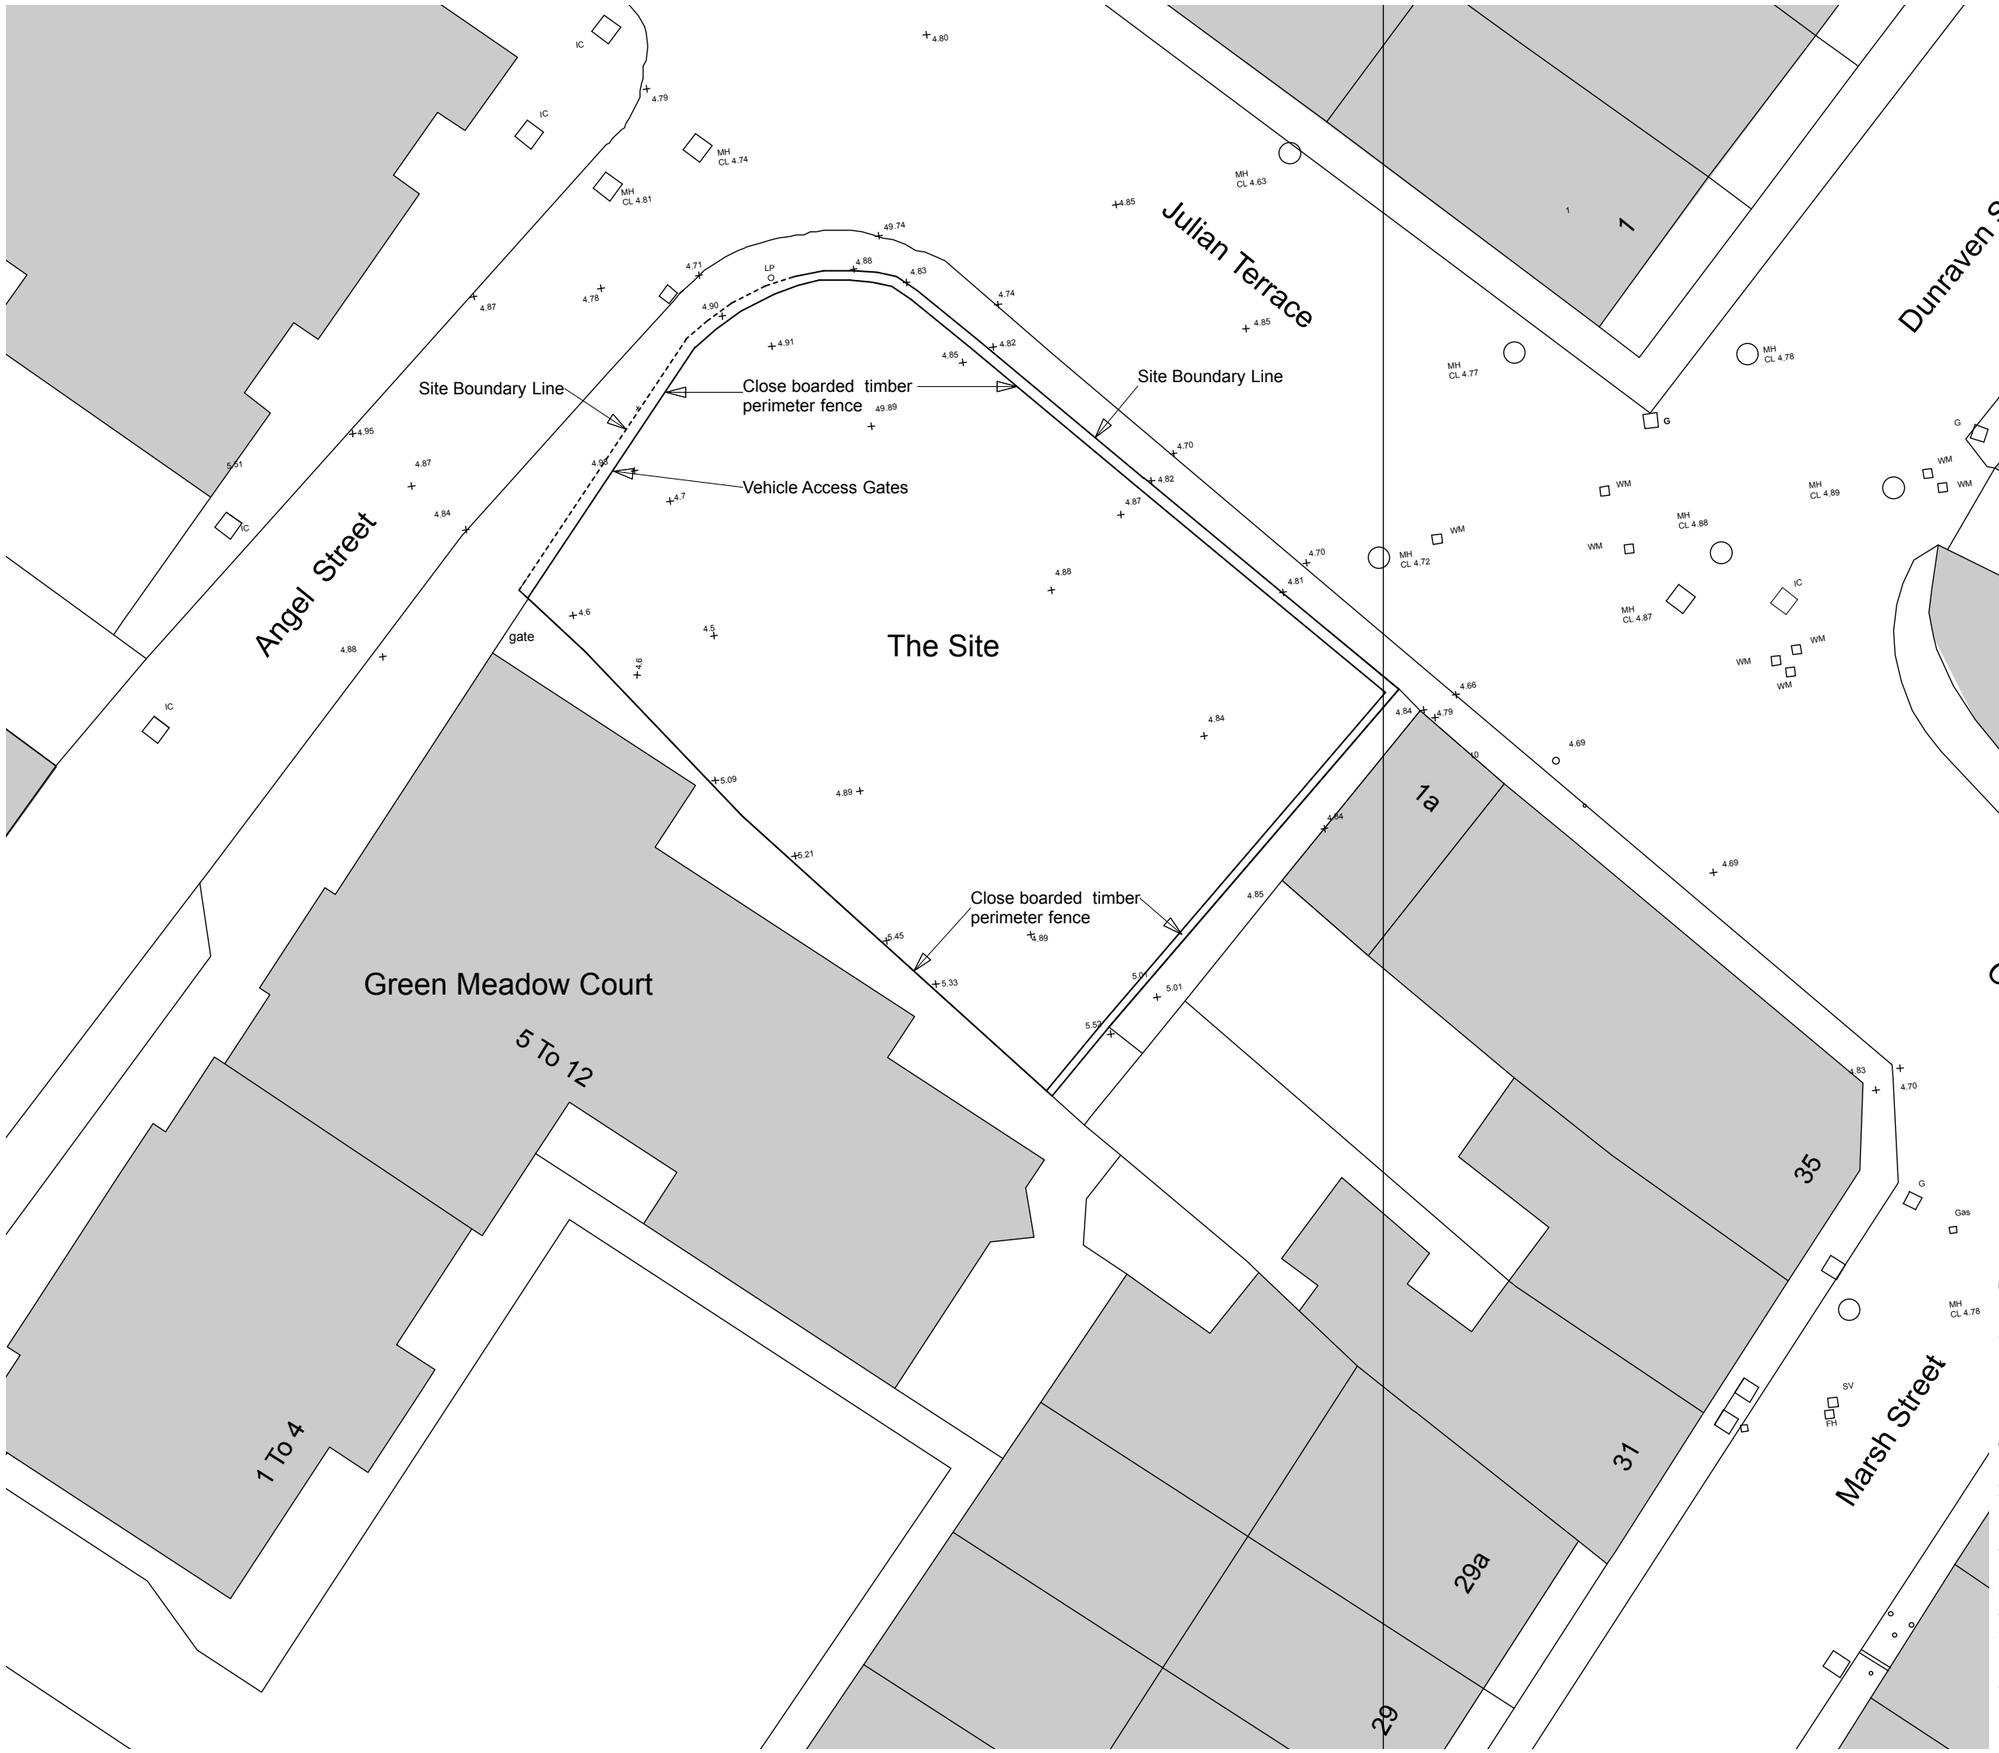

Amendments
Revision "A" 16 011 2020 Survey levels amended to read as AOD values.

0 1 3 8m

Kennedy James Griffiths
Chartered Architects and Project Managers

T 02920 545100
10 Victoria Park Court
516 Cowbridge Road East
Cardiff
CF5 1DB

Project
Proposed Shops and Flats
Julian Terrace, Aberavon,
Port Talbot. SA12 6UE

Title
Site Survey Plan

Date
12 03 2020

Status
Planning

Scale @ A3
1:200

Job Number
1457-PL-1-03

Revision
A

Drawn by
DW

Use figured dimensions where possible. Do not scale for construction purposes.
This drawing is copyright.