


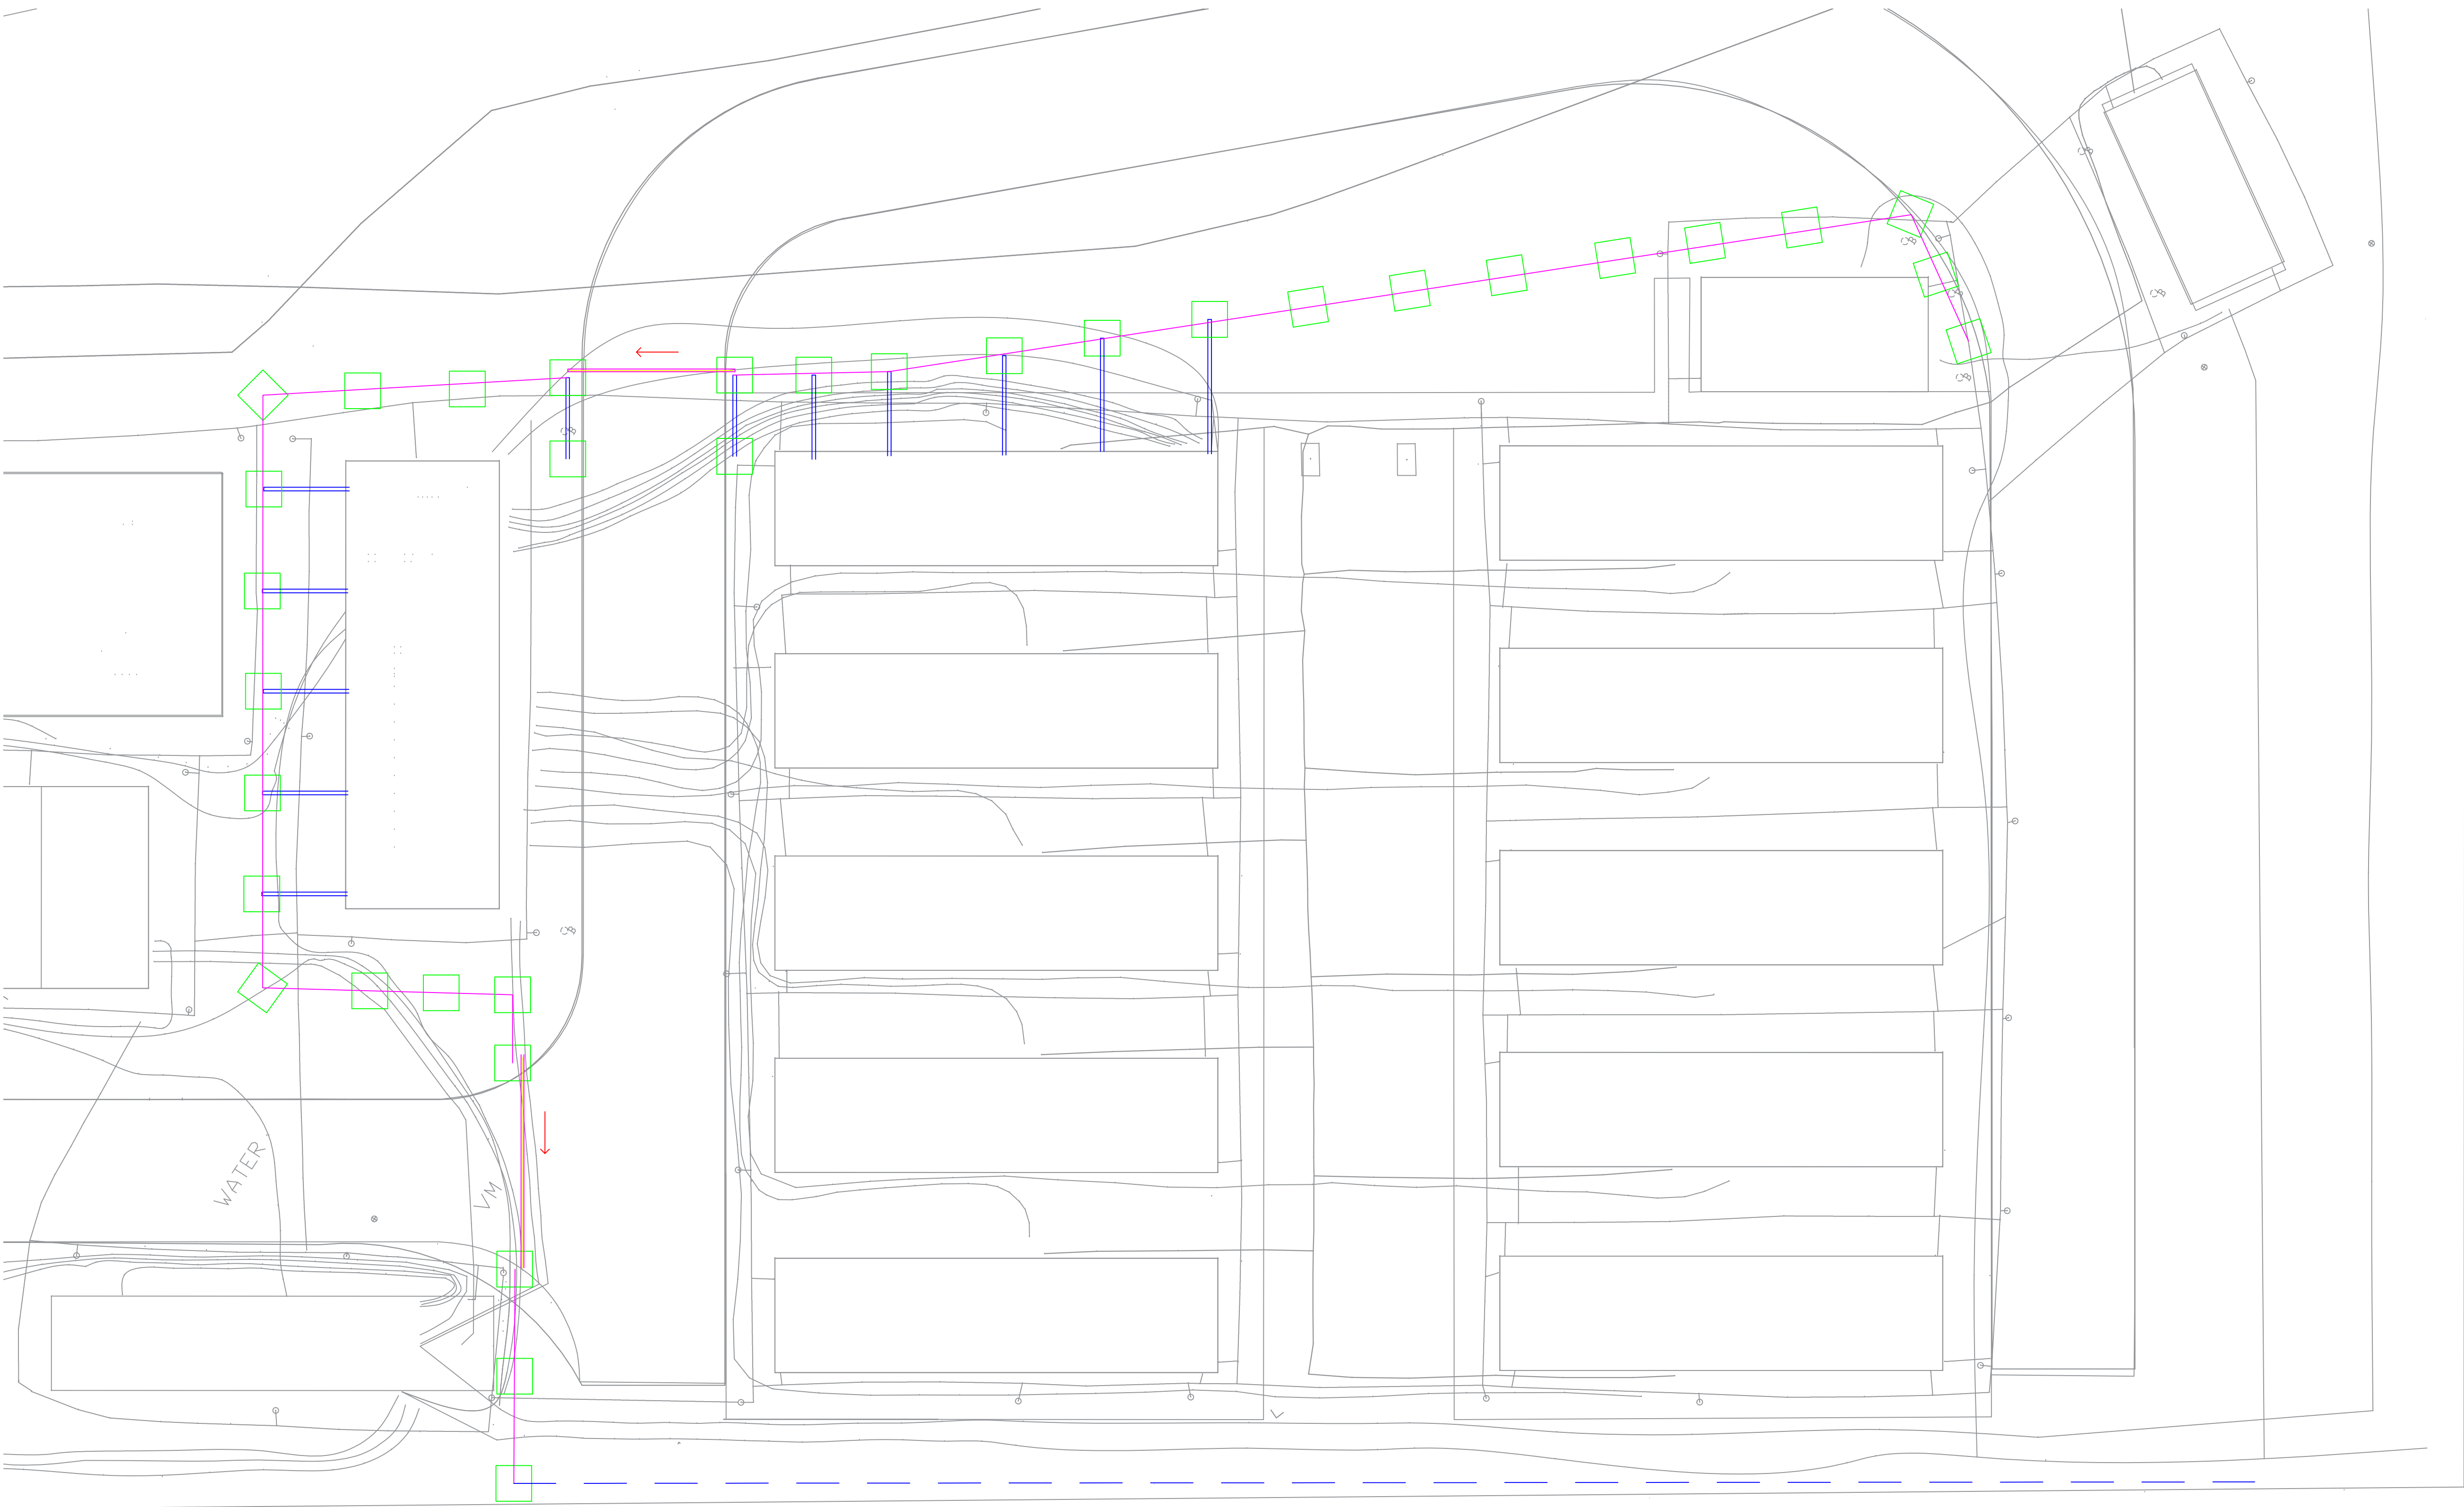

FOUNDATION LAYOUT
(SCALE 1:100)

General Notes :

- 1.) Do not scale from this drawing except for planning purposes.
- 2.) All dimensions are in millimetres.
- 3.) All levels are in metres relative to datum.
- 4.) All dimensions stated are to be confirmed on site prior to commencement of any works and any discrepancies found are to be reported to **Steve Morgan Associates Limited** immediately.

- 6.5m high acoustic fence
- 6.5m high acoustic fence sliding doors and opening direction
- 6.5m high acoustic fence foundation pads
- 6.5m high acoustic fence lightweight frames
- 4.0m high acoustic fence

P1	SM	201020	Updated as comments
REV.	By	Date	Description
Client SEBMCORP			
Project Description AFAN WAY PORT TALBOT PROPOSED ACOUSTIC FENCE			
Drawing Title FOUNDATION LOCATION PLAN			
Drawn	SRM	Date	OCT 20
Checked	SRM	Date	OCT 20
Scales AS SHOWN			
 STEVE MORGAN ASSOCIATES CONSULTING ENGINEERS 9 Clytha Park Road Newport NP20 4PB tel: 01633 266244 fax: 01633 266275 e-mail: engineers@smalimited.co.uk Web: smalimited.co.uk			
Project Number		1207413	
Drawing Number		GA-100	Rev P1