
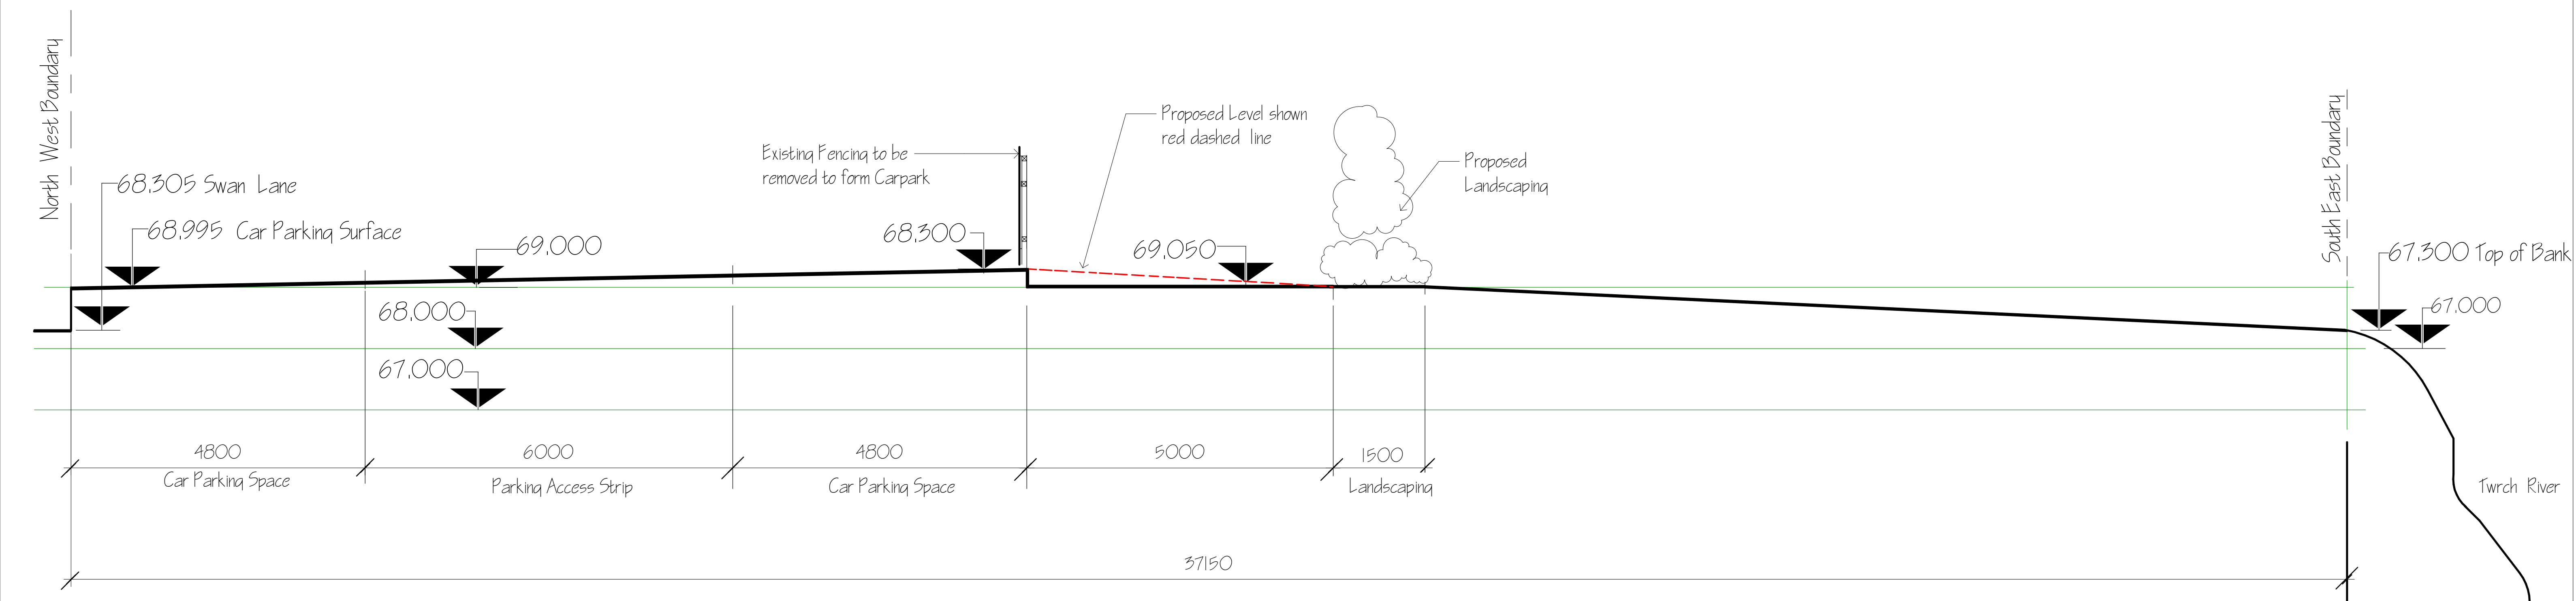


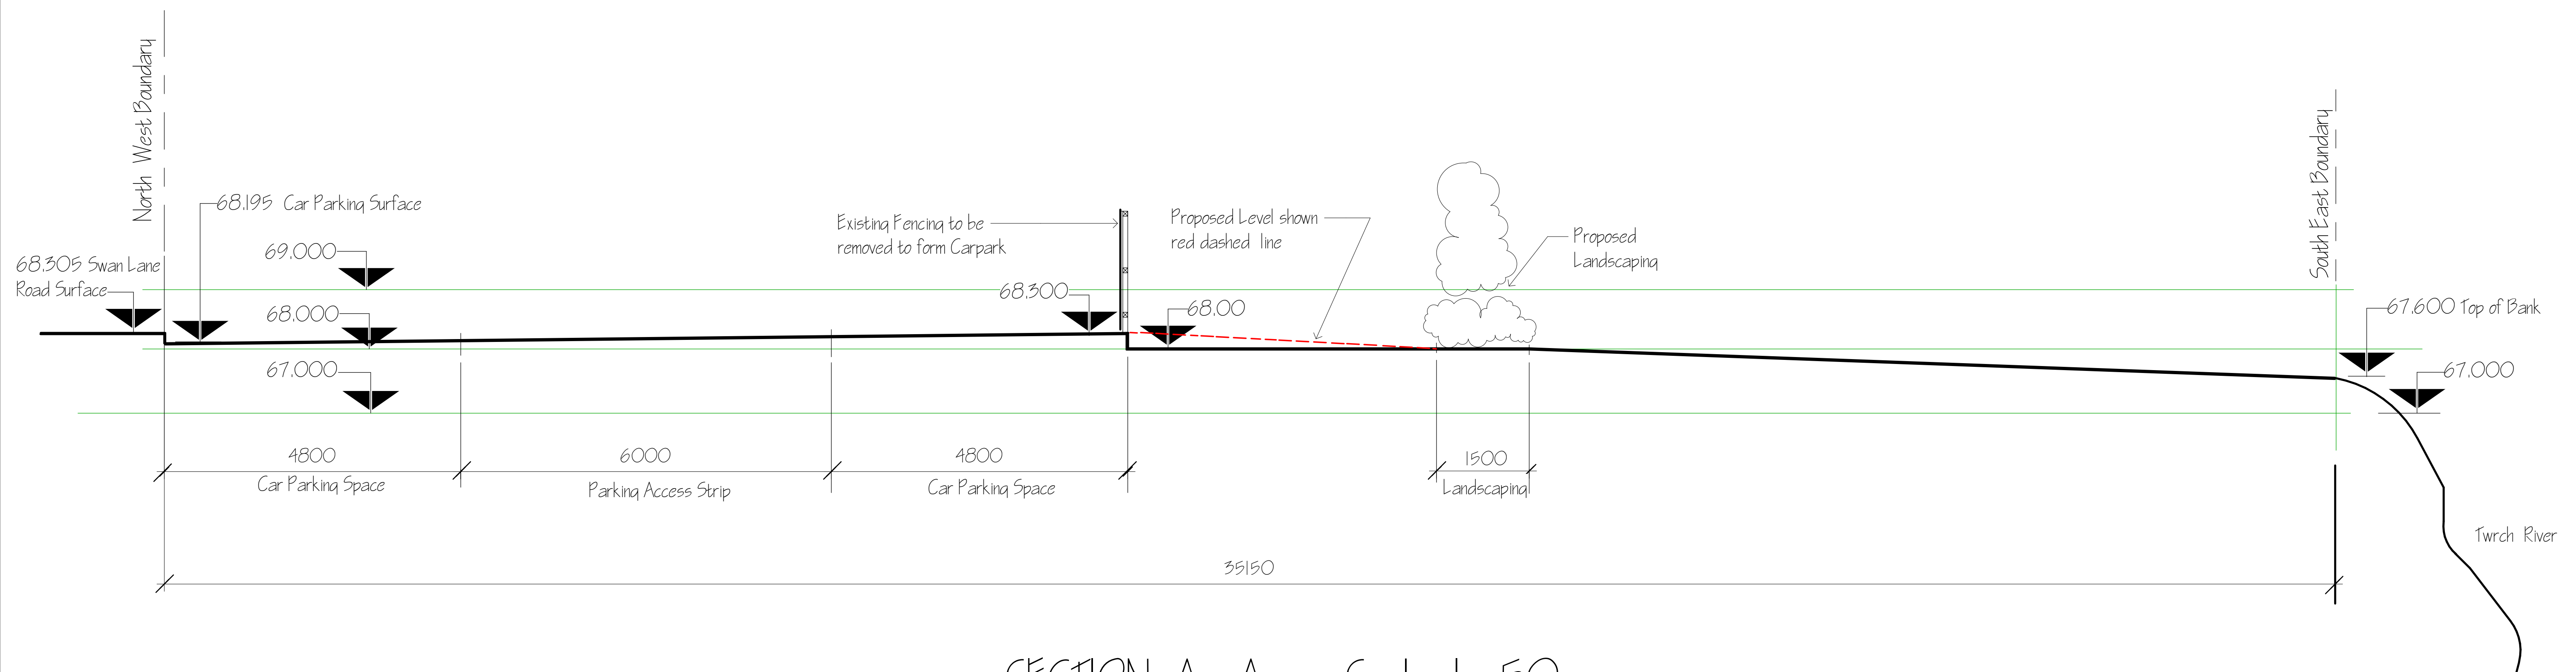

PROPOSED ALTERATIONS at the OLD SWAN, PUBLIC HOUSE,
54 to 58 G URNOS RD, YSTALYFERA, SWANSEA, SA9 2HY

Scale	Date	Drawn by	SECTIONS ACROSS REAR OF SITE	Dwg No
1:50	04.12.2020	DA		2016.12