


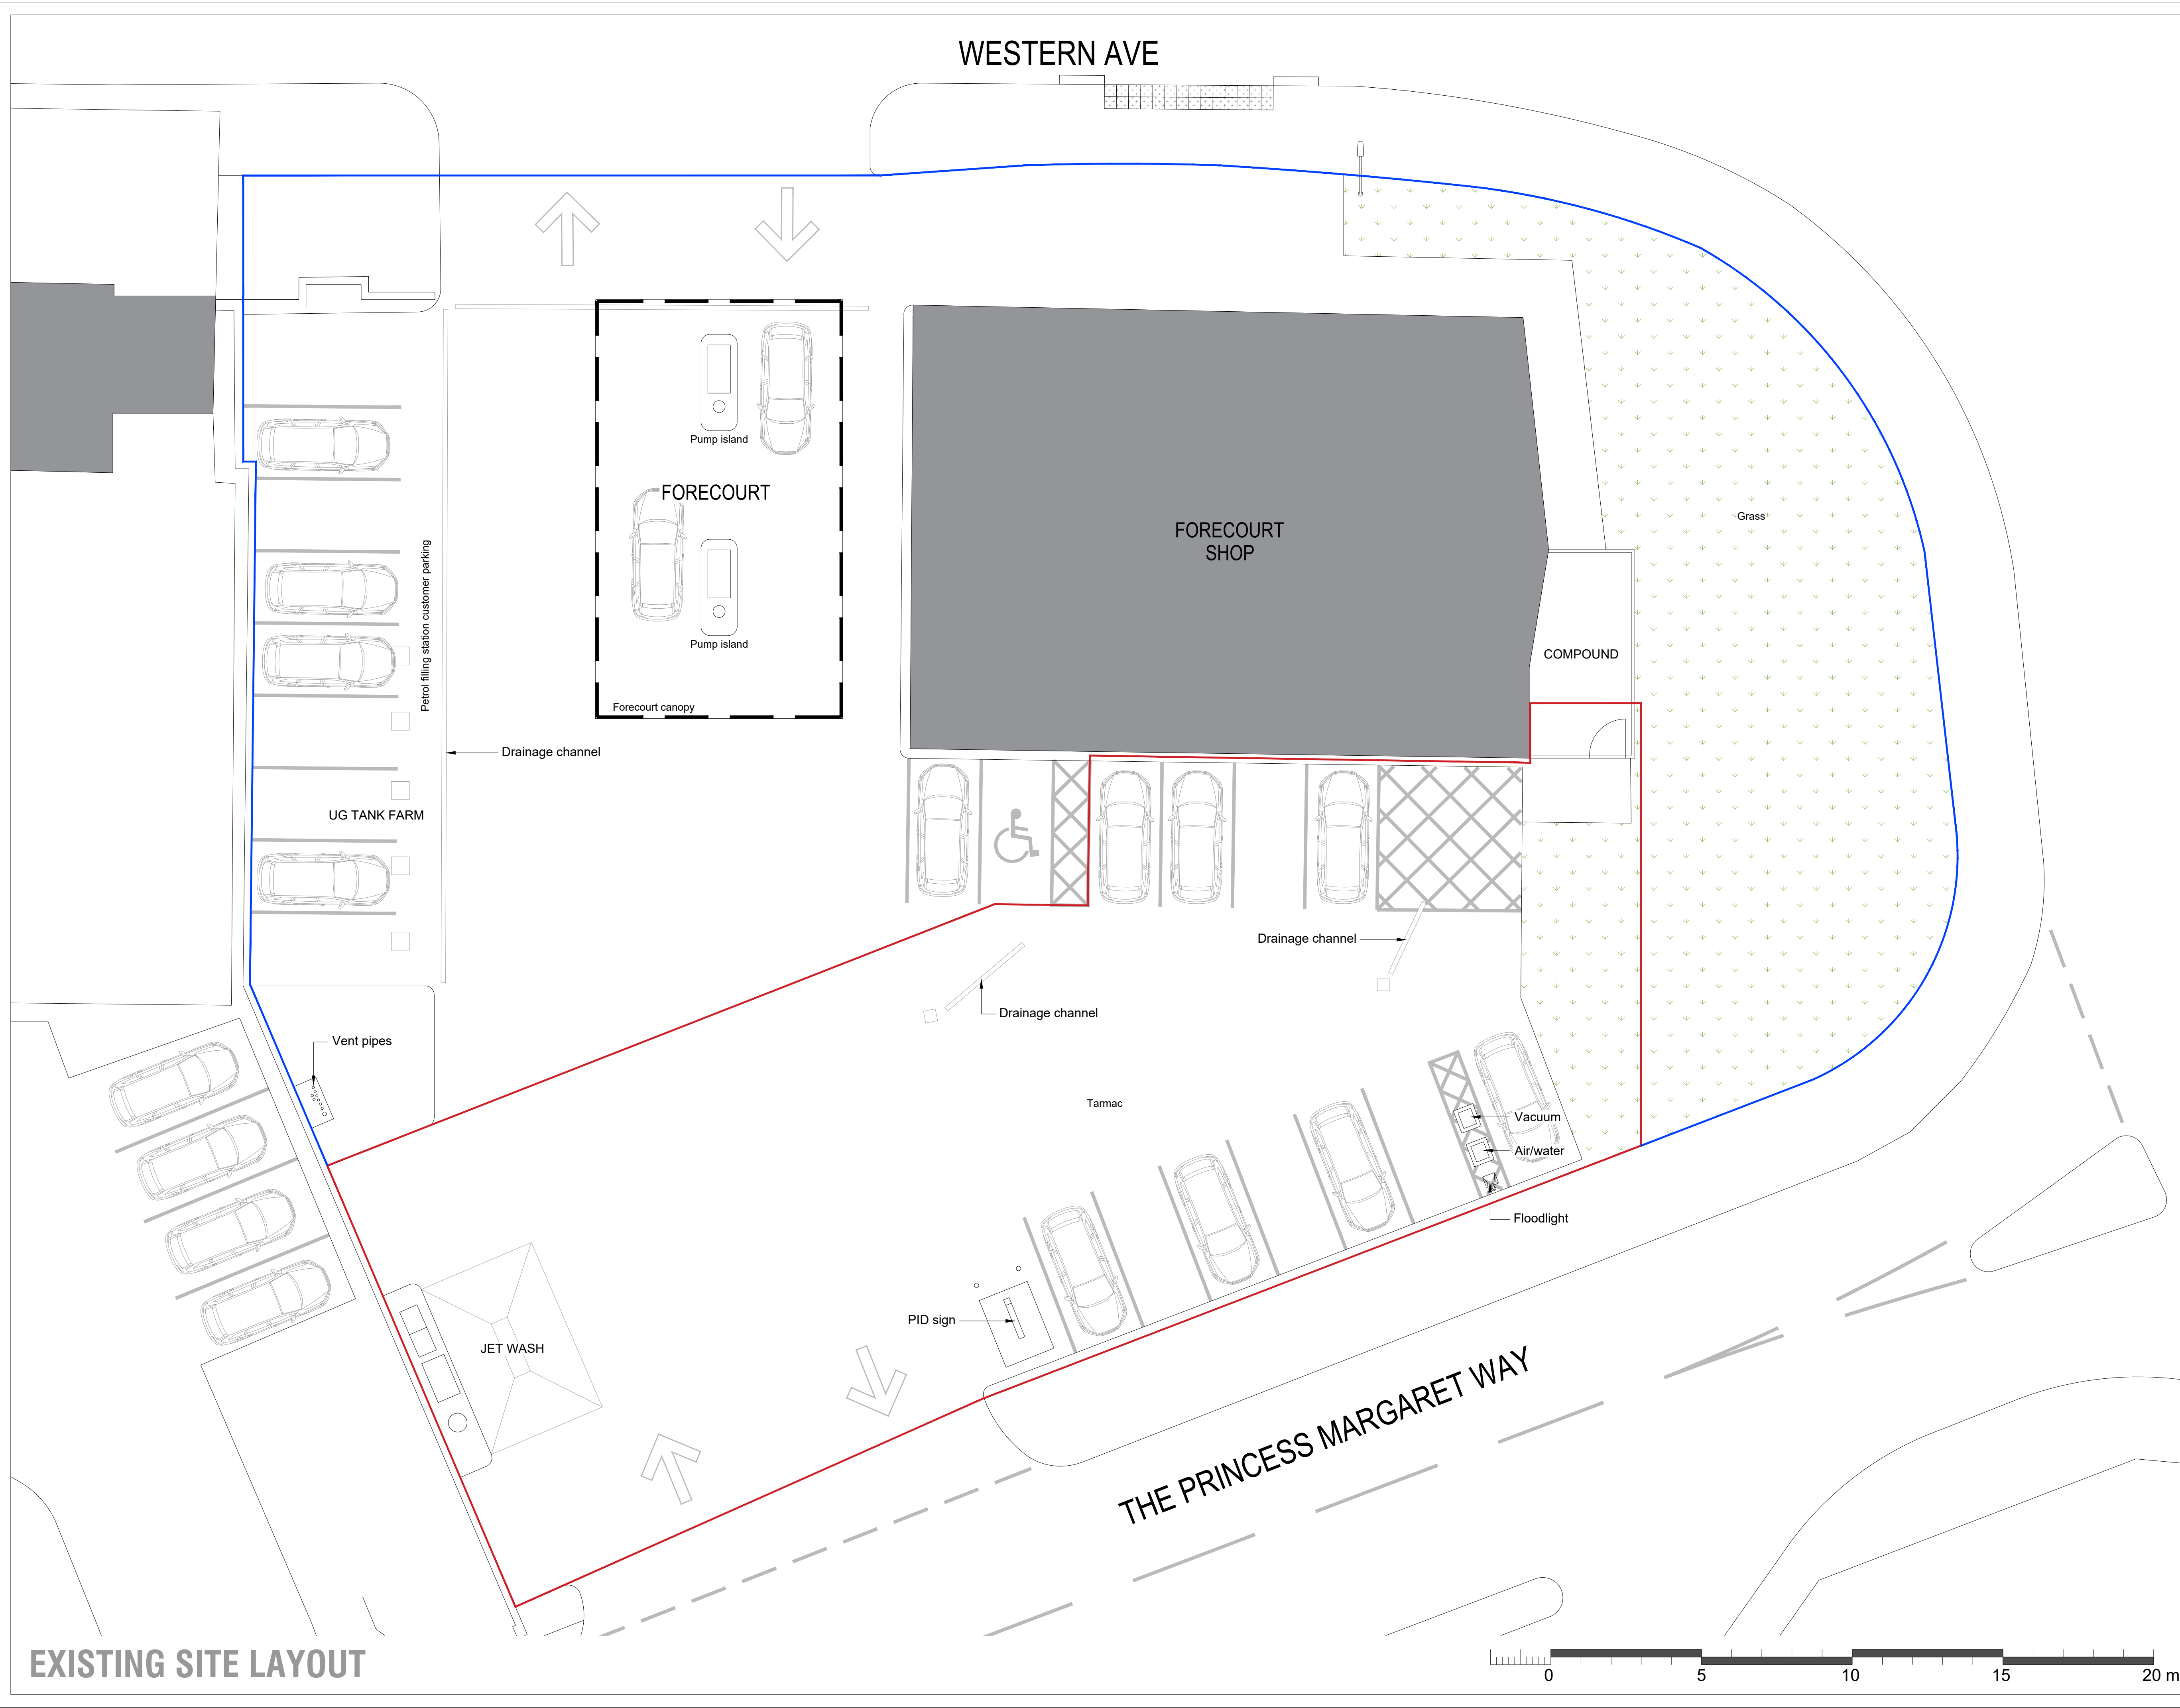

EXISTING SITE LAYOUT

RETROSPECTIVE

REVISIONS:

REV	NOTE	DATE
-----	------	------

NOTES:

Hard copy prints may not scale accurately. All levels are in metres and dimensions in millimetres unless specified otherwise. To be read in conjunction with all other relevant drawings and specifications.

PLANNING APPLICATION

PORT TALBOT 2020

CLIENT

PROJECT

ADDRESS

TITLE

PROPOSED CHANGE OF USE FROM PETROL FILLING STATION TO PETROL FILLING STATION AND HAND CAR WASH INCLUDING AN INPOST ONLINE COLLECT PARCEL LOCKER AND PARKING

PORT TALBOT SERVICE STATION
THE PRINCESS MARGARET WAY
ABERAVON / PORT TALBOT
NEATH SA12 7PE

EXISTING SITE LAYOUT

SCALE	1:100 @ A1	JOB NO	20909
DRAWN	PE	DWG NO	PA02
CHECKED	30/11/2020	REVISION	
DATE		DATE	

ADCOCK ASSOCIATES

ELTA HOUSE, BRIMINGHAM ROAD, STRATTFORD UPON AVON, CV37 0AQ
enquiries@adcockassociates.co.uk Tel: +44(0)1799 414202 Fax: +44(0)1799 267741

DESIGN ARCHITECTURE PROJECT MANAGEMENT