


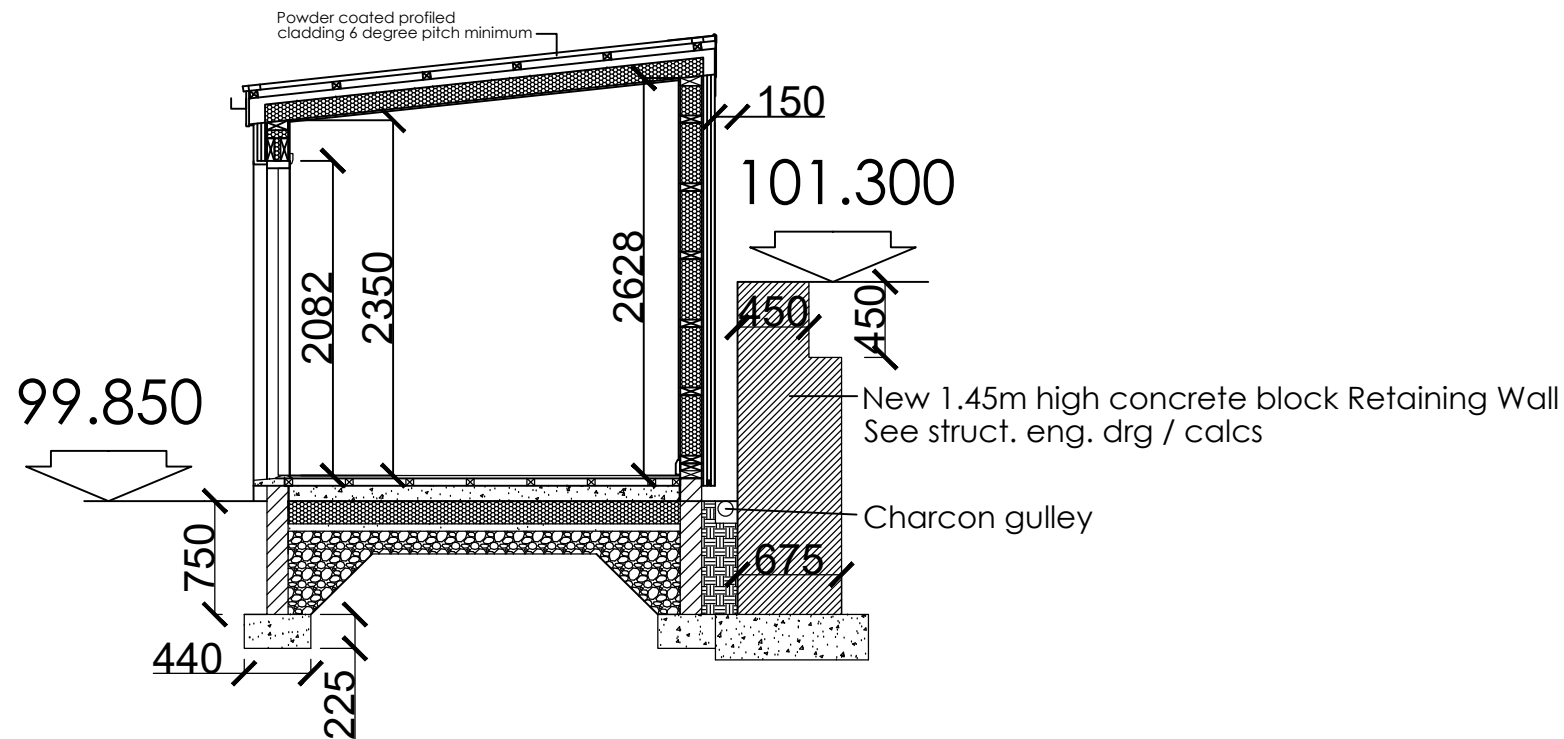

PROPOSED SECTION 1:50 SCALE B-04a
1A WELLS CLOSE