



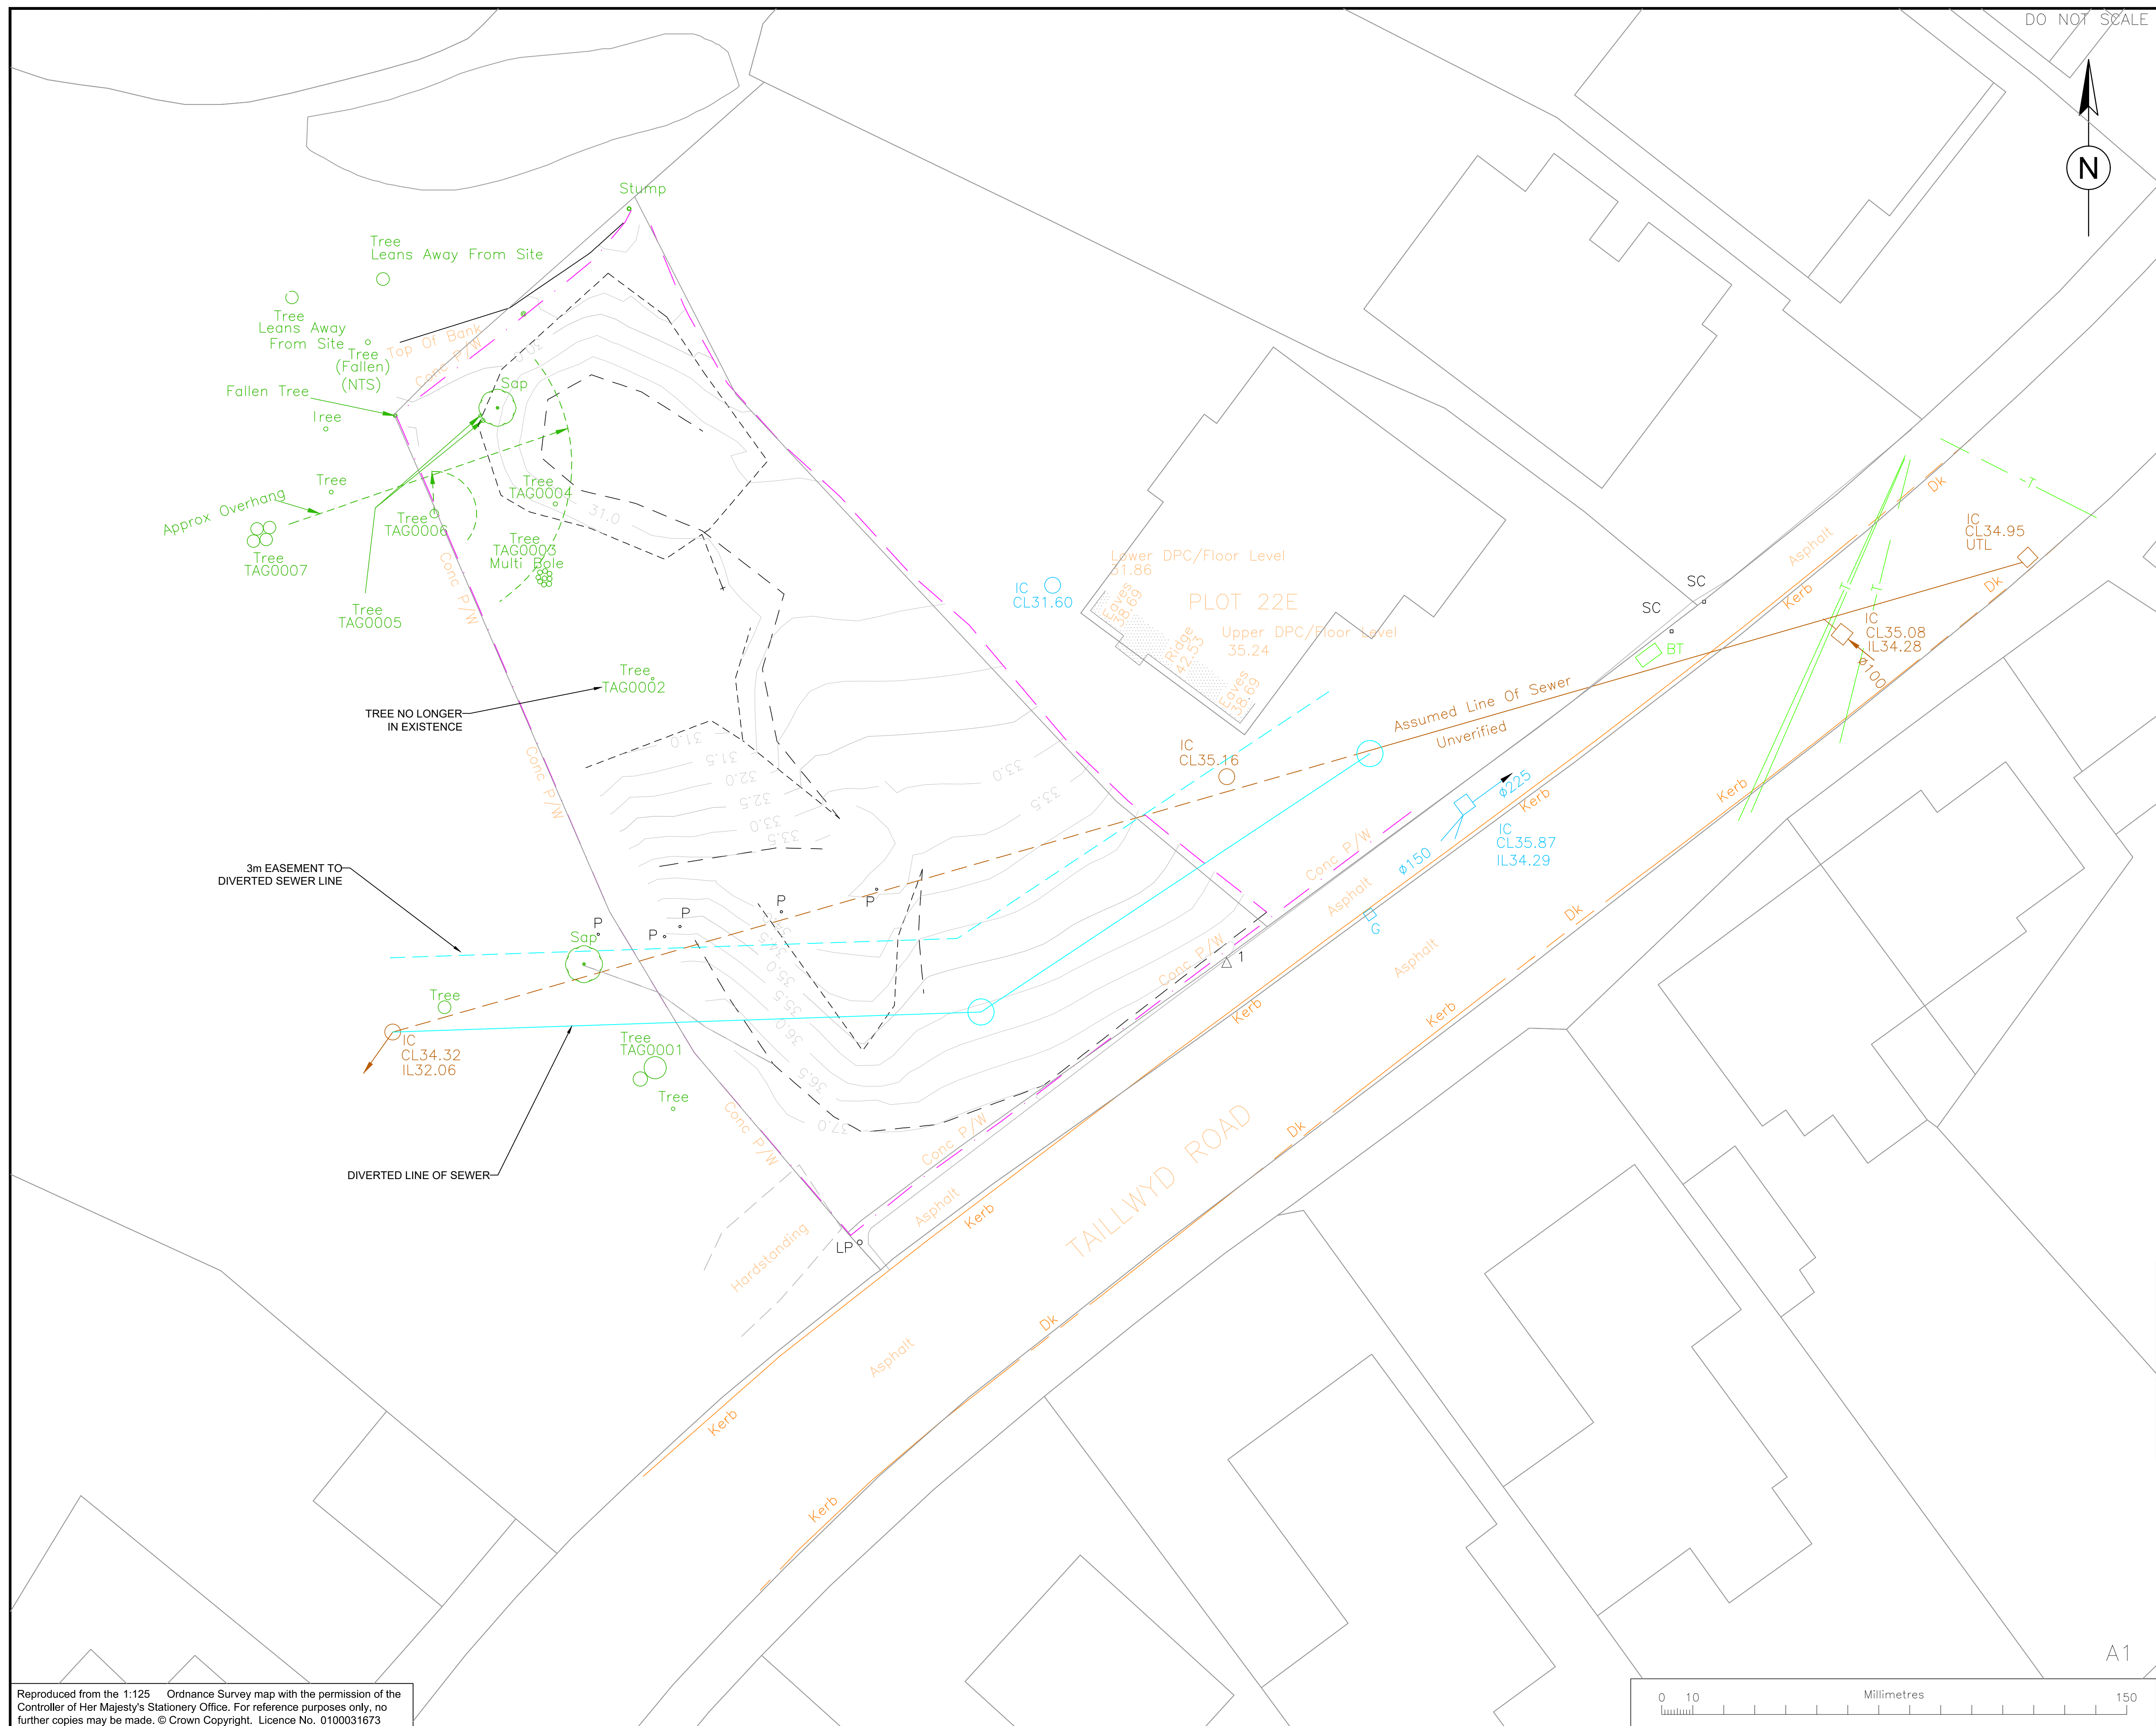

DO NOT SCALE

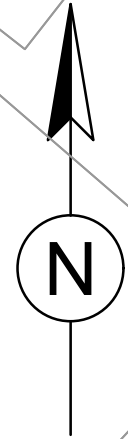

B	TREE TAG0002 ANNOTATION ADDED	R.T.J.	09.12.20	J.D.	J.D.
A	ISSUE FOR PLANNING	R.T.J.		J.D.	J.D.

Rev.	Description	By	Date	Chk'd	Auth
PLANNING		B	16.12.20		J.D.
PLANNING		A	09.12.20		J.D.
Purpose of issue		Rev	Date	Authorised	

Client

JAMES DAVIES

Project title

PLOT 22F
TAILWYD ROAD,
NEATH

Drawing title

EXISTING BLOCK PLAN

Original Scale 1:125	Drawn R.T.J.	Checked J.D.	Authorised J.D.	
	Date 09.12.20	Date 09.12.20	Date 09.12.20	

Drawing Number

JD - DR - 0002

Rev

B

Reproduced from the 1:125 Ordnance Survey map with the permission of the
Controller of Her Majesty's Stationery Office. For reference purposes only, no
further copies may be made. © Crown Copyright. Licence No. 0100031673

0 10 Millimetres

A1