


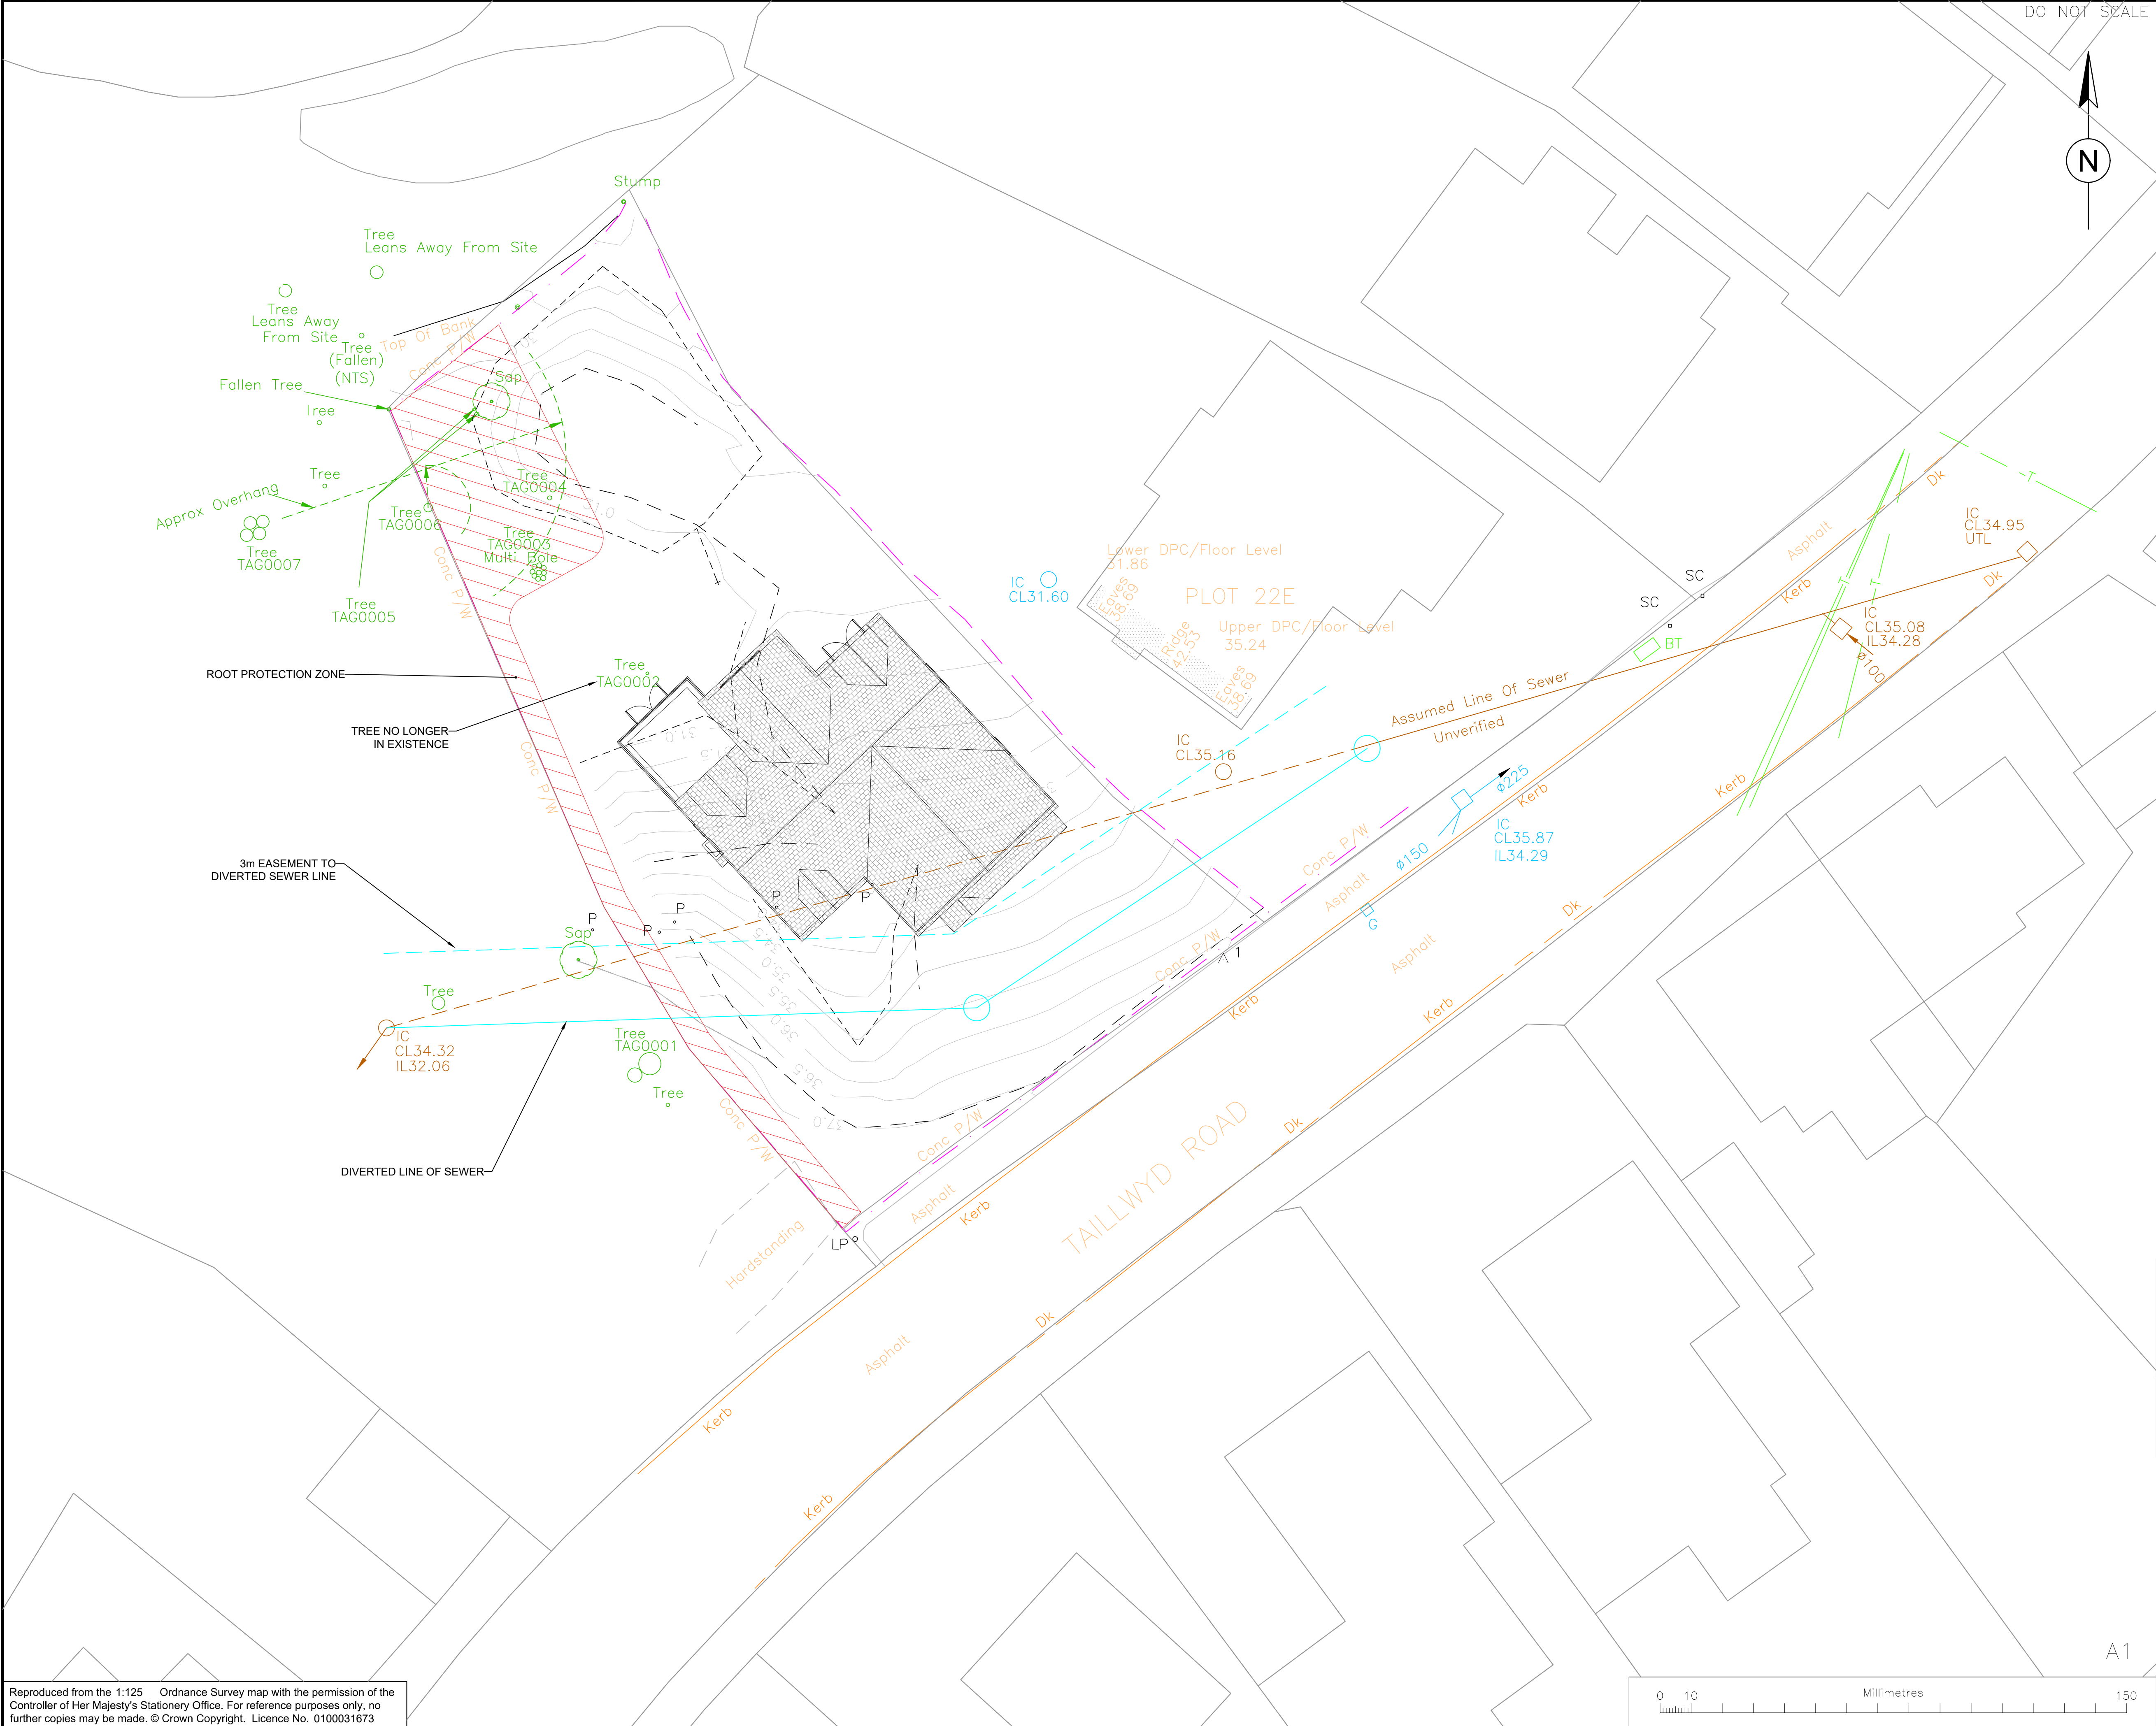

Reproduced from the 1:125 Ordnance Survey map with the permission of the Controller of Her Majesty's Stationery Office. For reference purposes only, no further copies may be made. © Crown Copyright. Licence No. 0100031673

DO NOT SCALE					
N					
A1					
0 10 150 Millimetres					
Rev B					
Drawing Number JD - DR - 0005					
Original Scale 1:125					
Drawing title TREE CONSTRAINTS PLAN					
Project title PLOT 22F TAILWYD ROAD, NEATH					
Client JAMES DAVIES					
Purpose of issue Rev Date Authorised					
PLANNING A 09.12.20 J.D.					
PLANNING B 16.12.20 J.D.					
Rev. Description By Date Chk'd Auth					
A ISSUE FOR PLANNING R.T.J. 09.12.20 J.D. J.D.					
B TREE TAG0002 ANNOTATION ADDED R.T.J. 16.12.20 J.D. J.D.					