


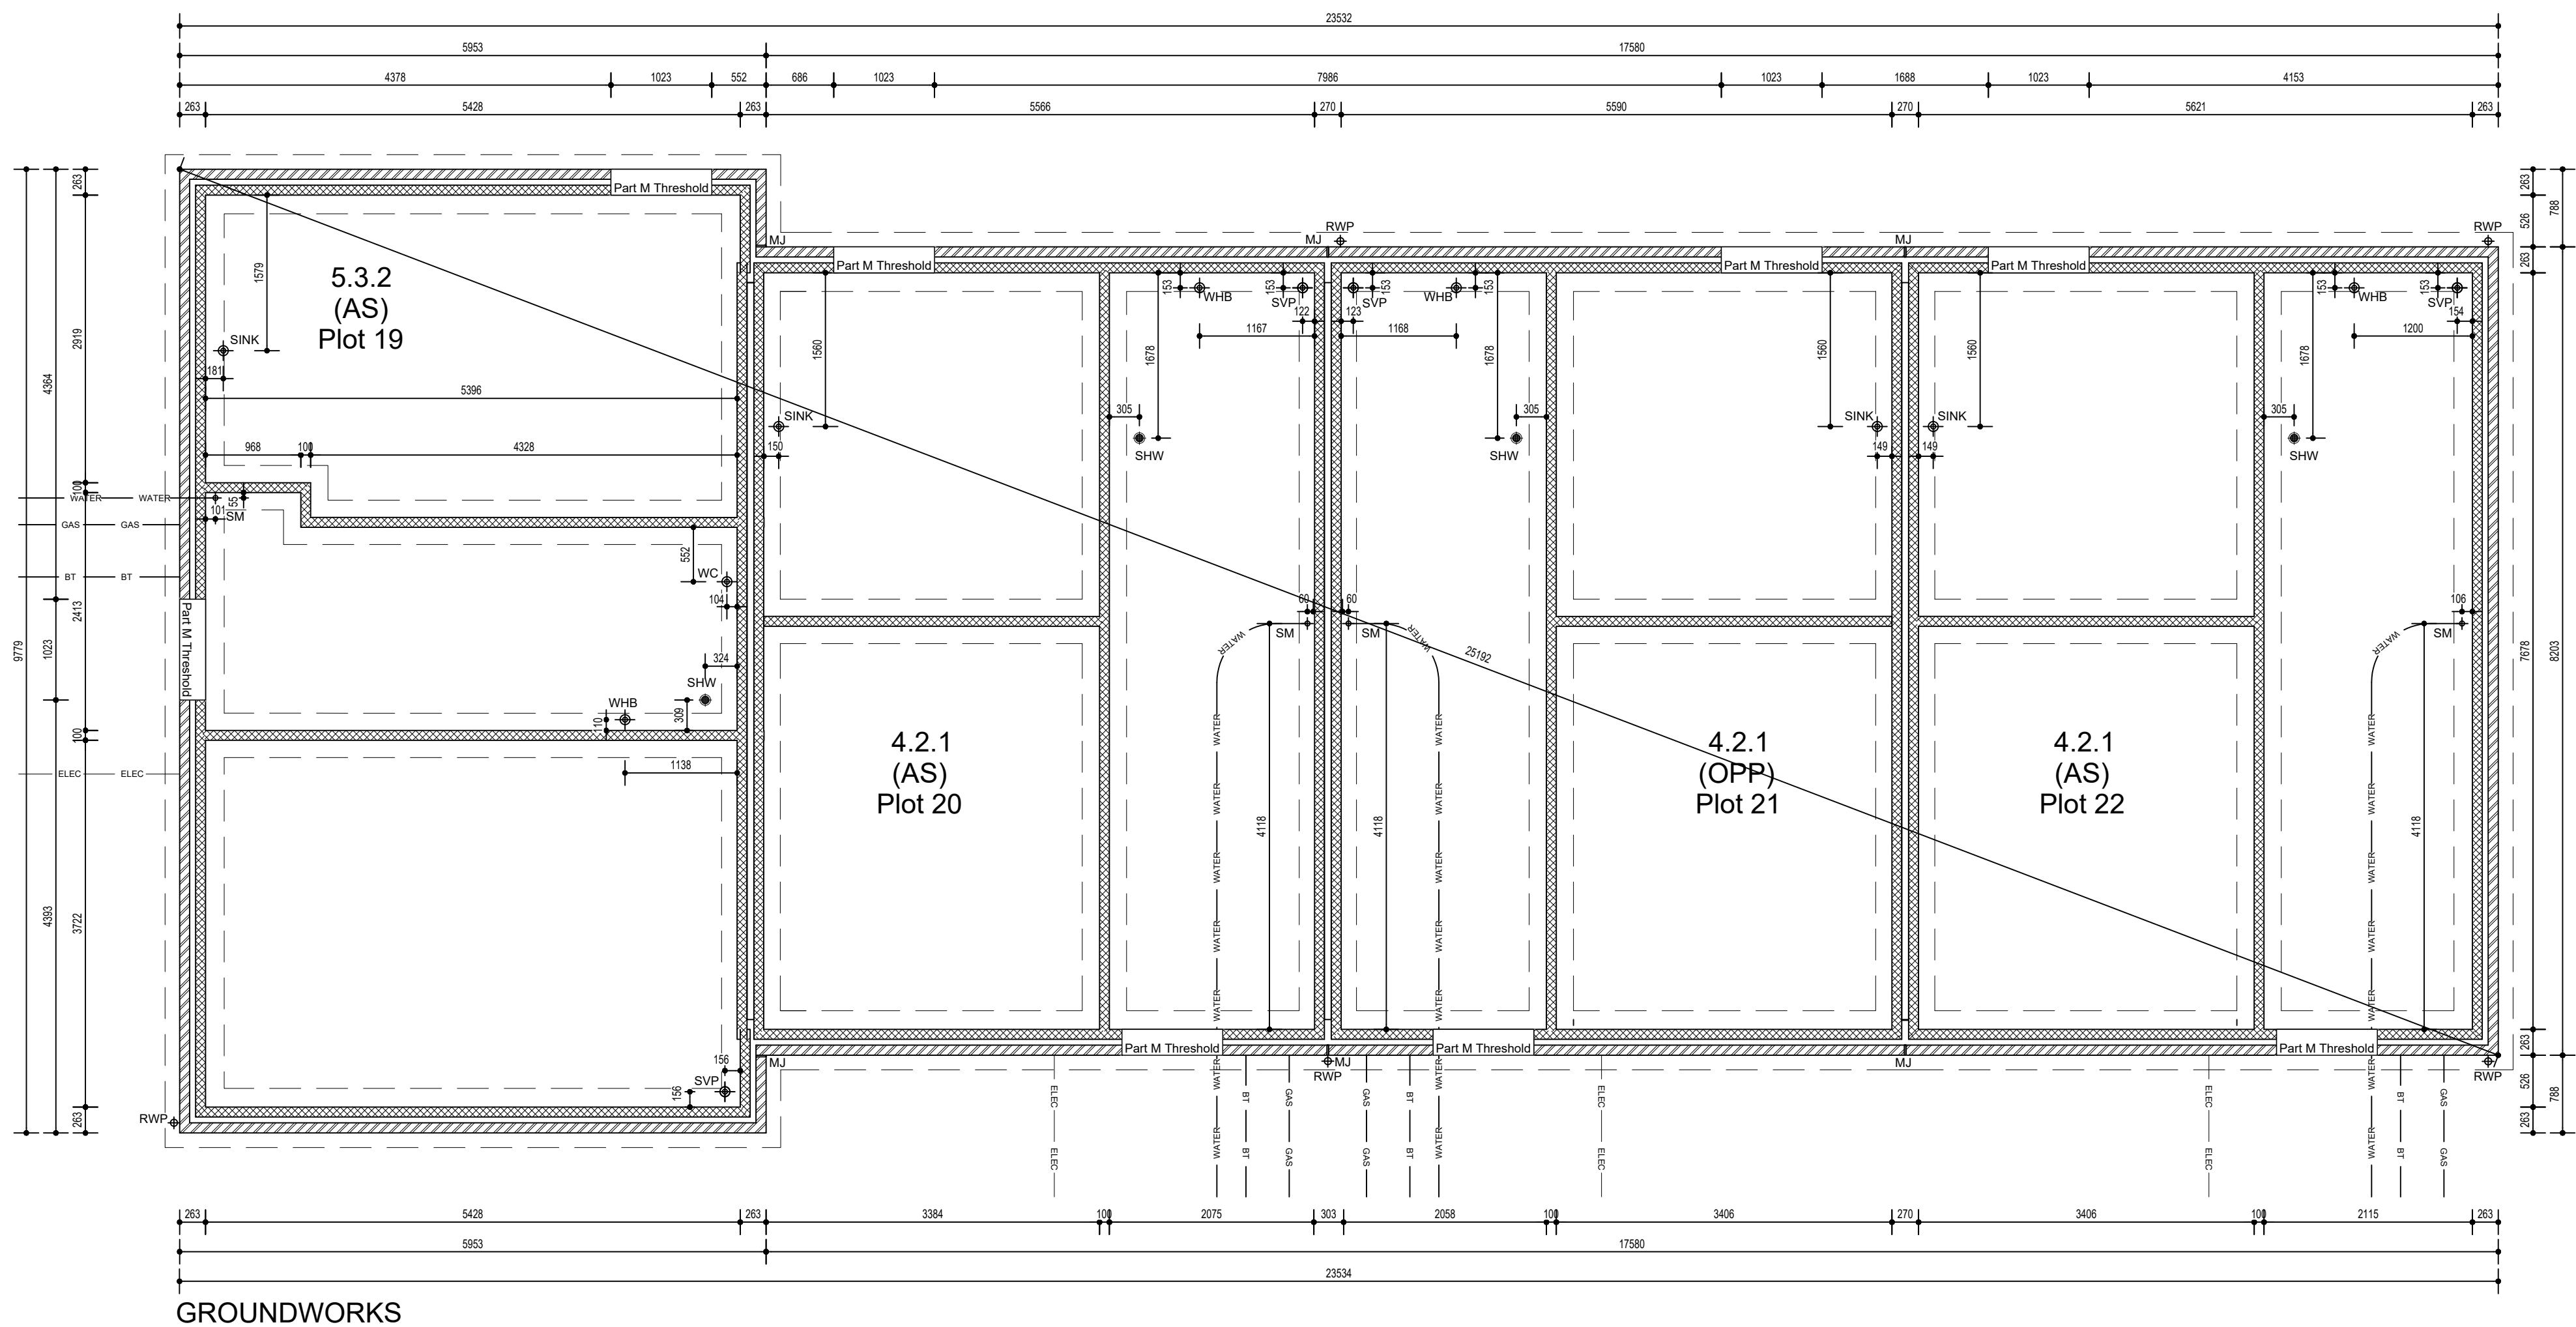

THIS DRAWING IS TO BE USED FOR SETTING OUT AND ELEVATION TREATMENT PURPOSES ONLY. REFER TO INDIVIDUAL HOUSE TYPE DRAWINGS FOR ADDITIONAL INFORMATION. PRIOR TO COMMENCEMENT OF ANY WORKS THE SITE MANAGER/AGENT TO VERIFY ALL HANDINGS ETC AND ANY DISCREPANCIES TO BE IDENTIFIED AND REPORTED TO BOTH MORGANSTONE & HAMMOND ARCHITECTURAL LTD FOR AMENDMENT

MOVEMENT JOINT POSITIONS TO BE CONFIRMED BY ENGINEERS PRIOR TO COMMENCEMENT OF WORKS

NOTE FOR FLOOR LEVELS REFER TO ENGINEERING LAYOUT

C	RECON STONE HEADS REPLACED WITH BRICK SOLDIER COURSE	02.11.20
B	EXTERNAL WALL SETTING OUT AMENDED TO SUIT	12.10.20
A	GENERAL NOTE CORRECTED	05.02.20
REV.	DESCRIPTION	DATE

CLIENT

morganstone
constructing the future

JOB TITLE
PARC NEWYDD, NEATH
PLOTS 19-22

DRAWING TITLE
ELEVATIONS & GROUNDWORKS

SCALE	DATE	DRAWN BY
1:50 @ A1	JUNE 2019	HAL
DRAWING NO.	REVISION	
1888/BL04/01	C	

hammond
Architectural Ltd

10 Gold Tops
Newport
NP23 4PH

t. 01633 844970
e. info@hammond-ltd.co.uk

www.hammond-ltd.co.uk

© Hammond Architectural Limited 2017
Figured dimensions must be taken in preference to scaled dimensions and any discrepancies are to be referred to Hammond Architectural Ltd. Contractors, subcontractors and suppliers must verify all dimensions on site before commencing any work or making any workshop drawings.

PARC NEWYDD, NEATH - PLOTS 19-22 - BLOCK PLAN 04