



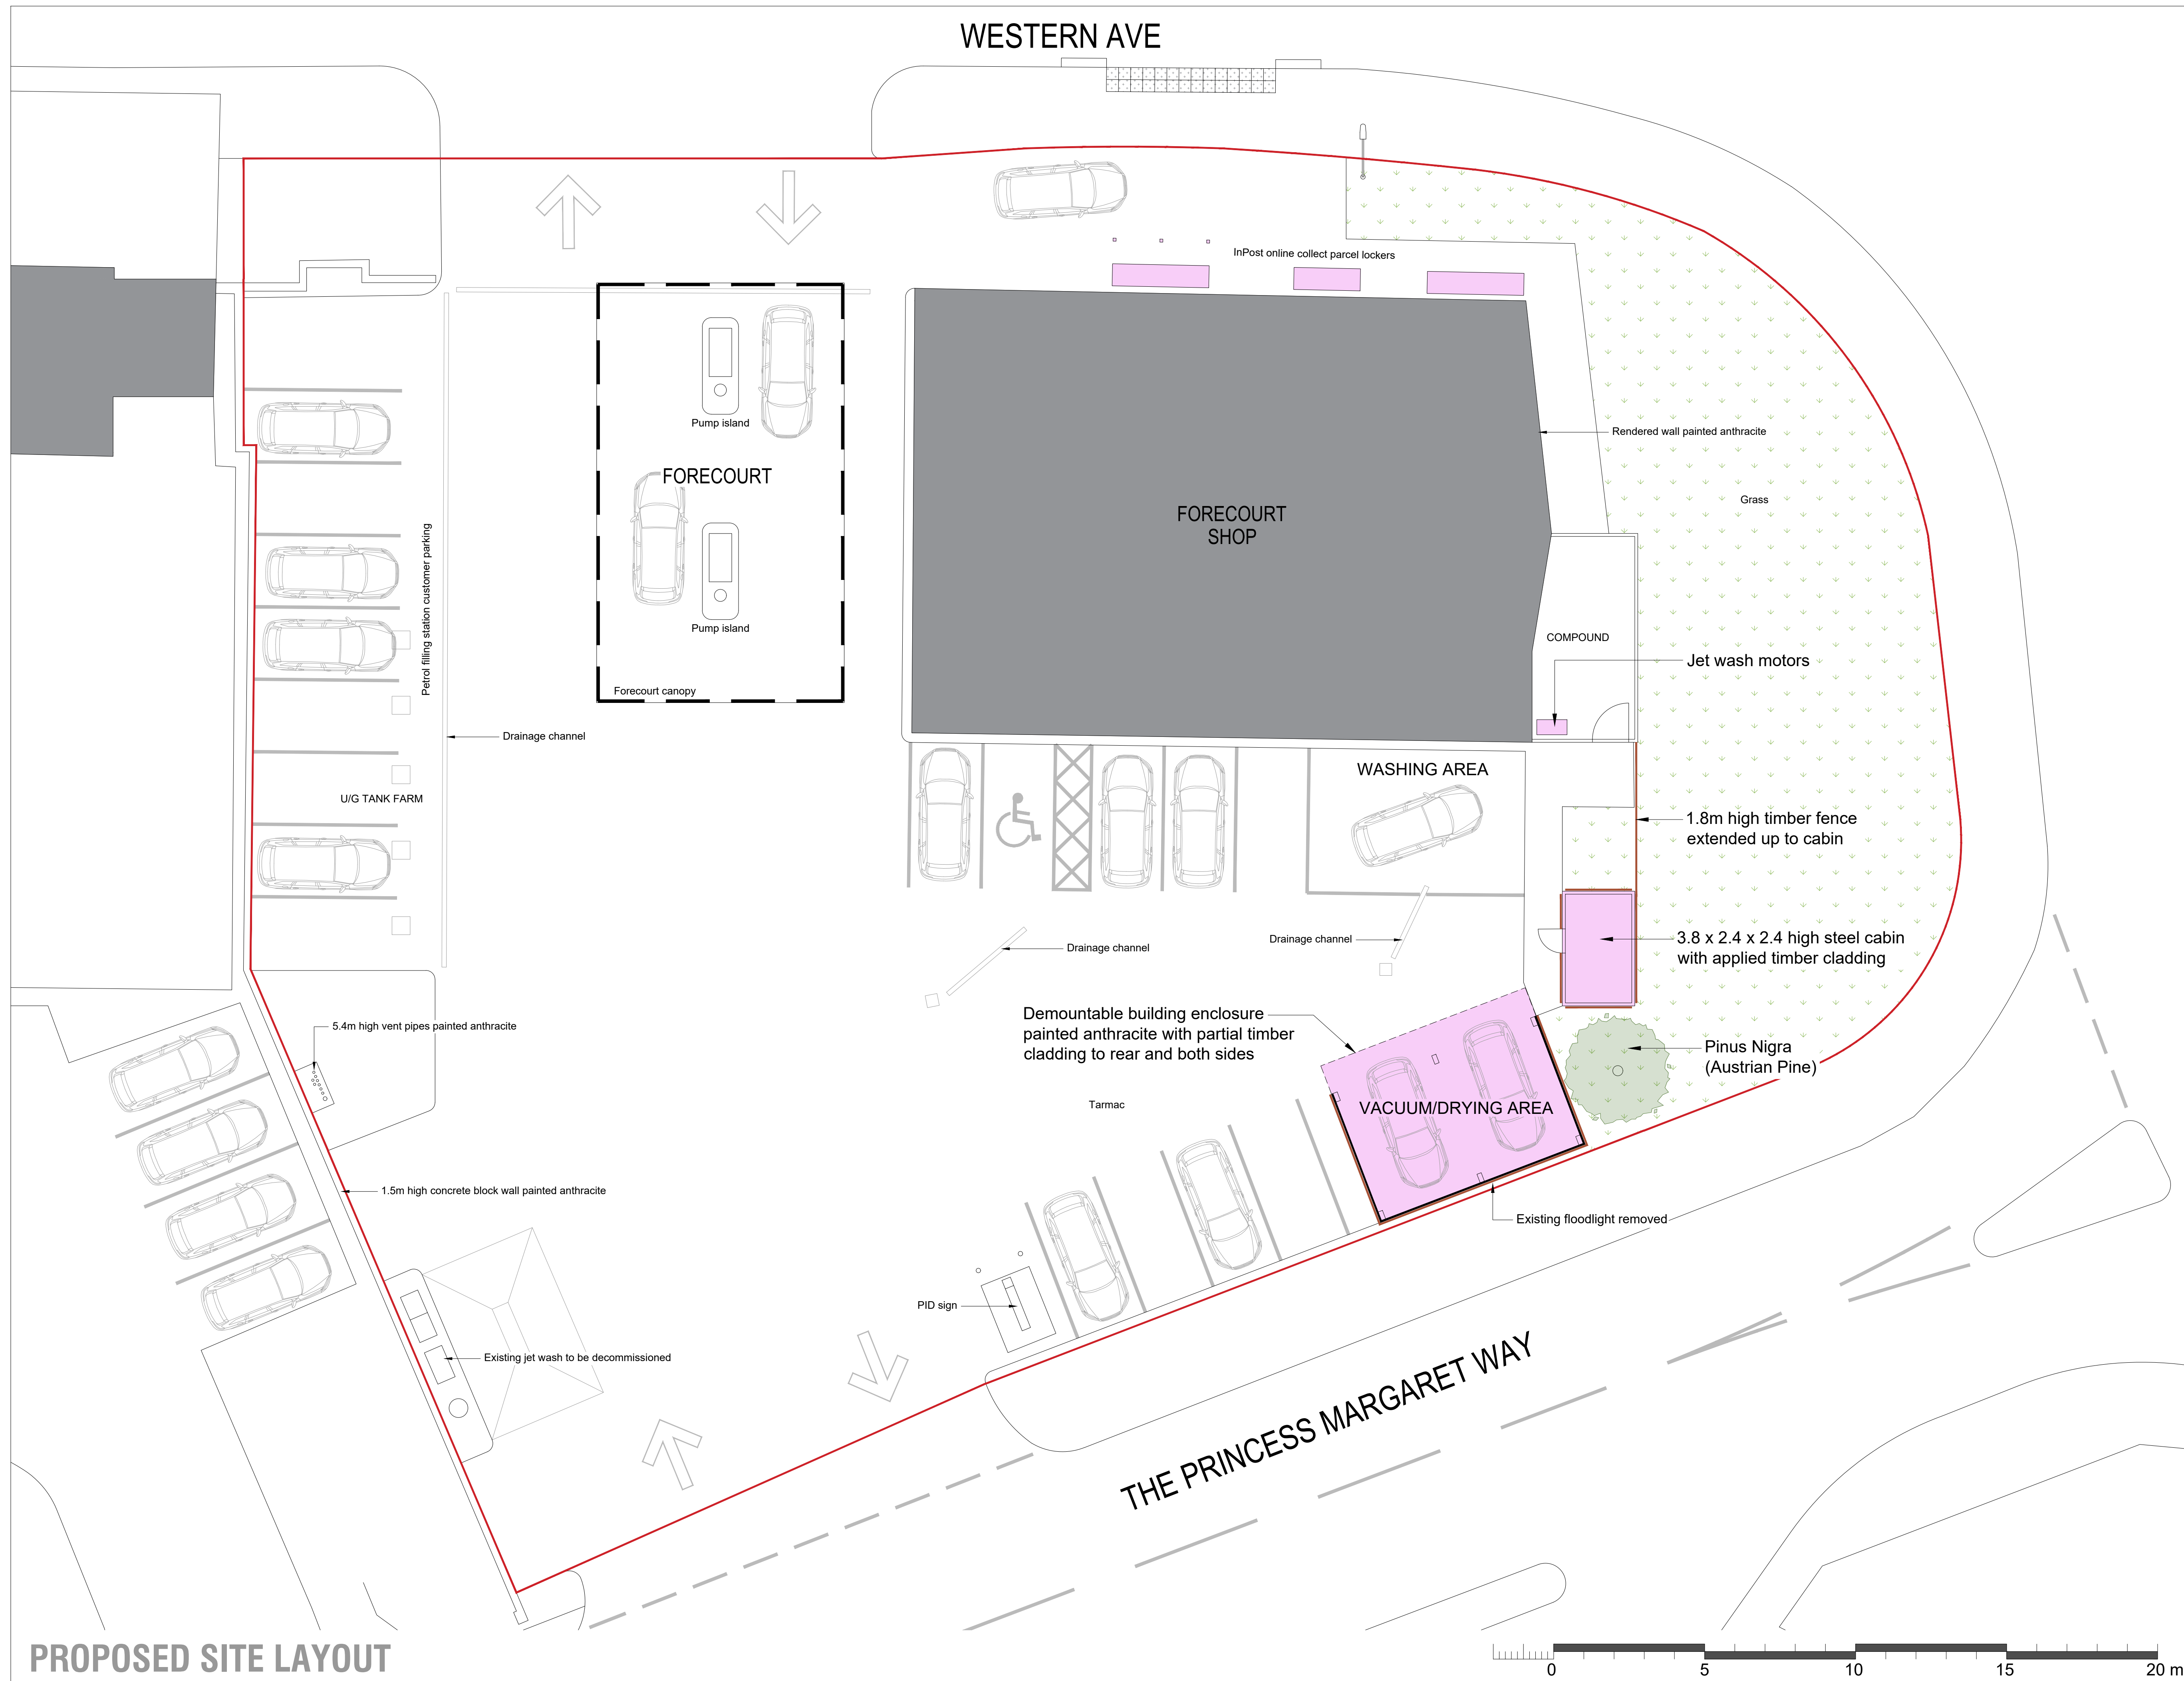

PROPOSED SITE LAYOUT

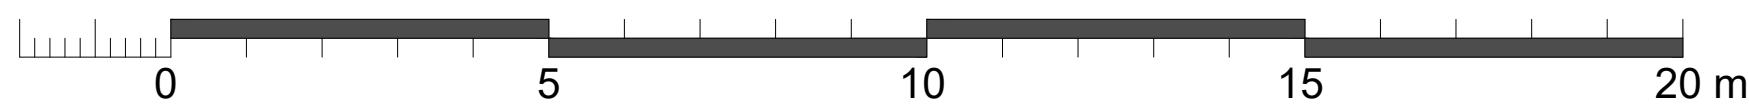


RETROSPECTIVE

REVISIONS:		
REV	NOTE	DATE
a	Site boundary line adjusted	Dec '20
b	Boundary line corrected	Dec '20

NOTES:

Hard copy prints may not scale accurately. All levels are in metres and dimensions in millimetres and unless specified otherwise. To be read in conjunction with all other relevant drawings and specifications.

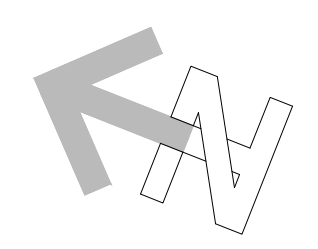

PLANNING APPLICATION PORT TALBOT 20

CLIENT	mfg motor fuel group
PROJECT	PROPOSED CHANGE OF USE FROM PETROL FILLING STATION TO PETROL FILLING STATION AND HAND CAR WASH INCLUDING AN INPOST ONLINE COLLECT PARCEL LOCKER AND PARKING
ADDRESS	PORT TALBOT SERVICE STATION THE PRINCESS MARGARET WAY ABERAVON / PORT TALBOT NEATH SA12 7PE
TITLE	PROPOSED SITE LAYOUT
SCALE	1:100 @ A1
DRAWN	PE
DATE	30/11/2020
CHECKED	PE
DATE	21/12/2020
REVISION	PE
DATE	21/12/2020
ADCOCK ASSOCIATES ELTA HOUSE, BRIMINGHAM ROAD, STRATTFORD UPON AVON, CV37 0AQ enquiries@adcockassociates.co.uk Tel: +44(0)1793 414202 Fax: +44(0)1793 267741	
■ DESIGN ■ ARCHITECTURE ■ PROJECT MANAGEMENT ■	