


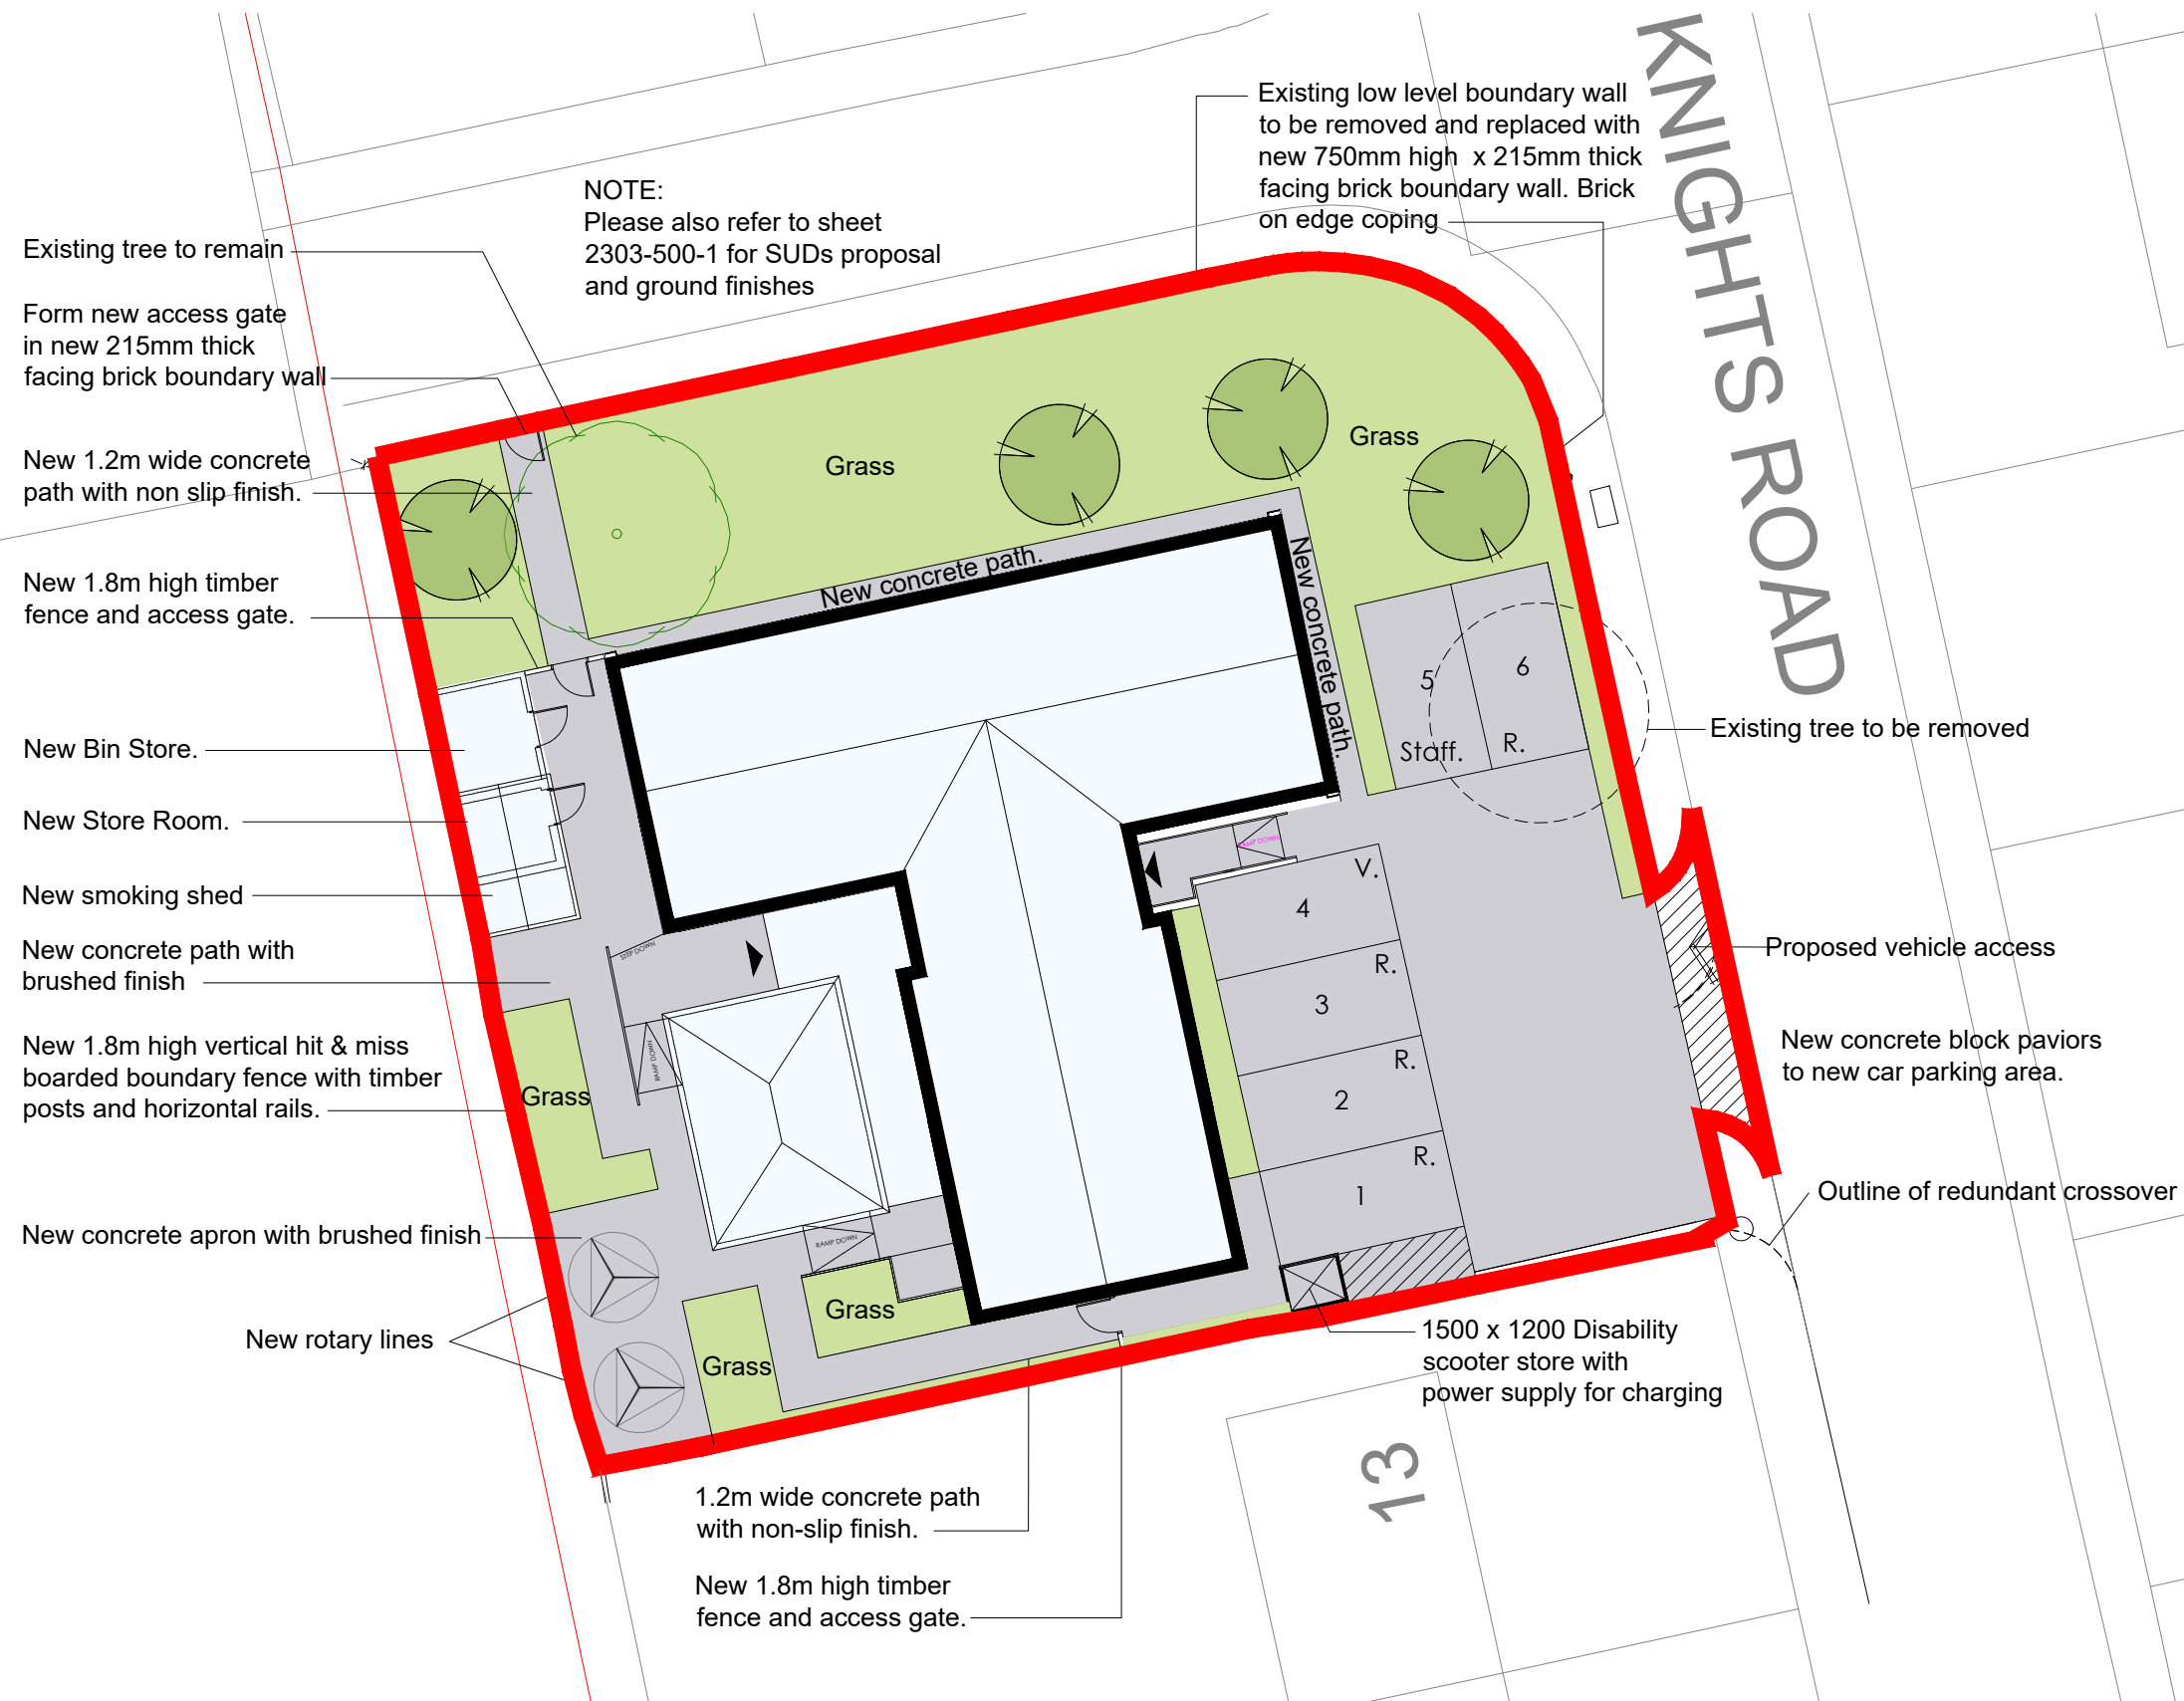

	Site Boundary
	Indicates potential mature tree planting
	1.8m High brick screen
	Rotary line

Ref	Description
Flat 1	1 bedroom Apartment
Flat 2	Staff room
Flat 3	1 bedroom Apartment
Flat 4	1 bedroom Apartment
Flat 5	1 bedroom Apartment
Flat 6	1 bedroom Apartment

Unit 2 Chapel B
Bridgend | CF32
mail@spring-cc