


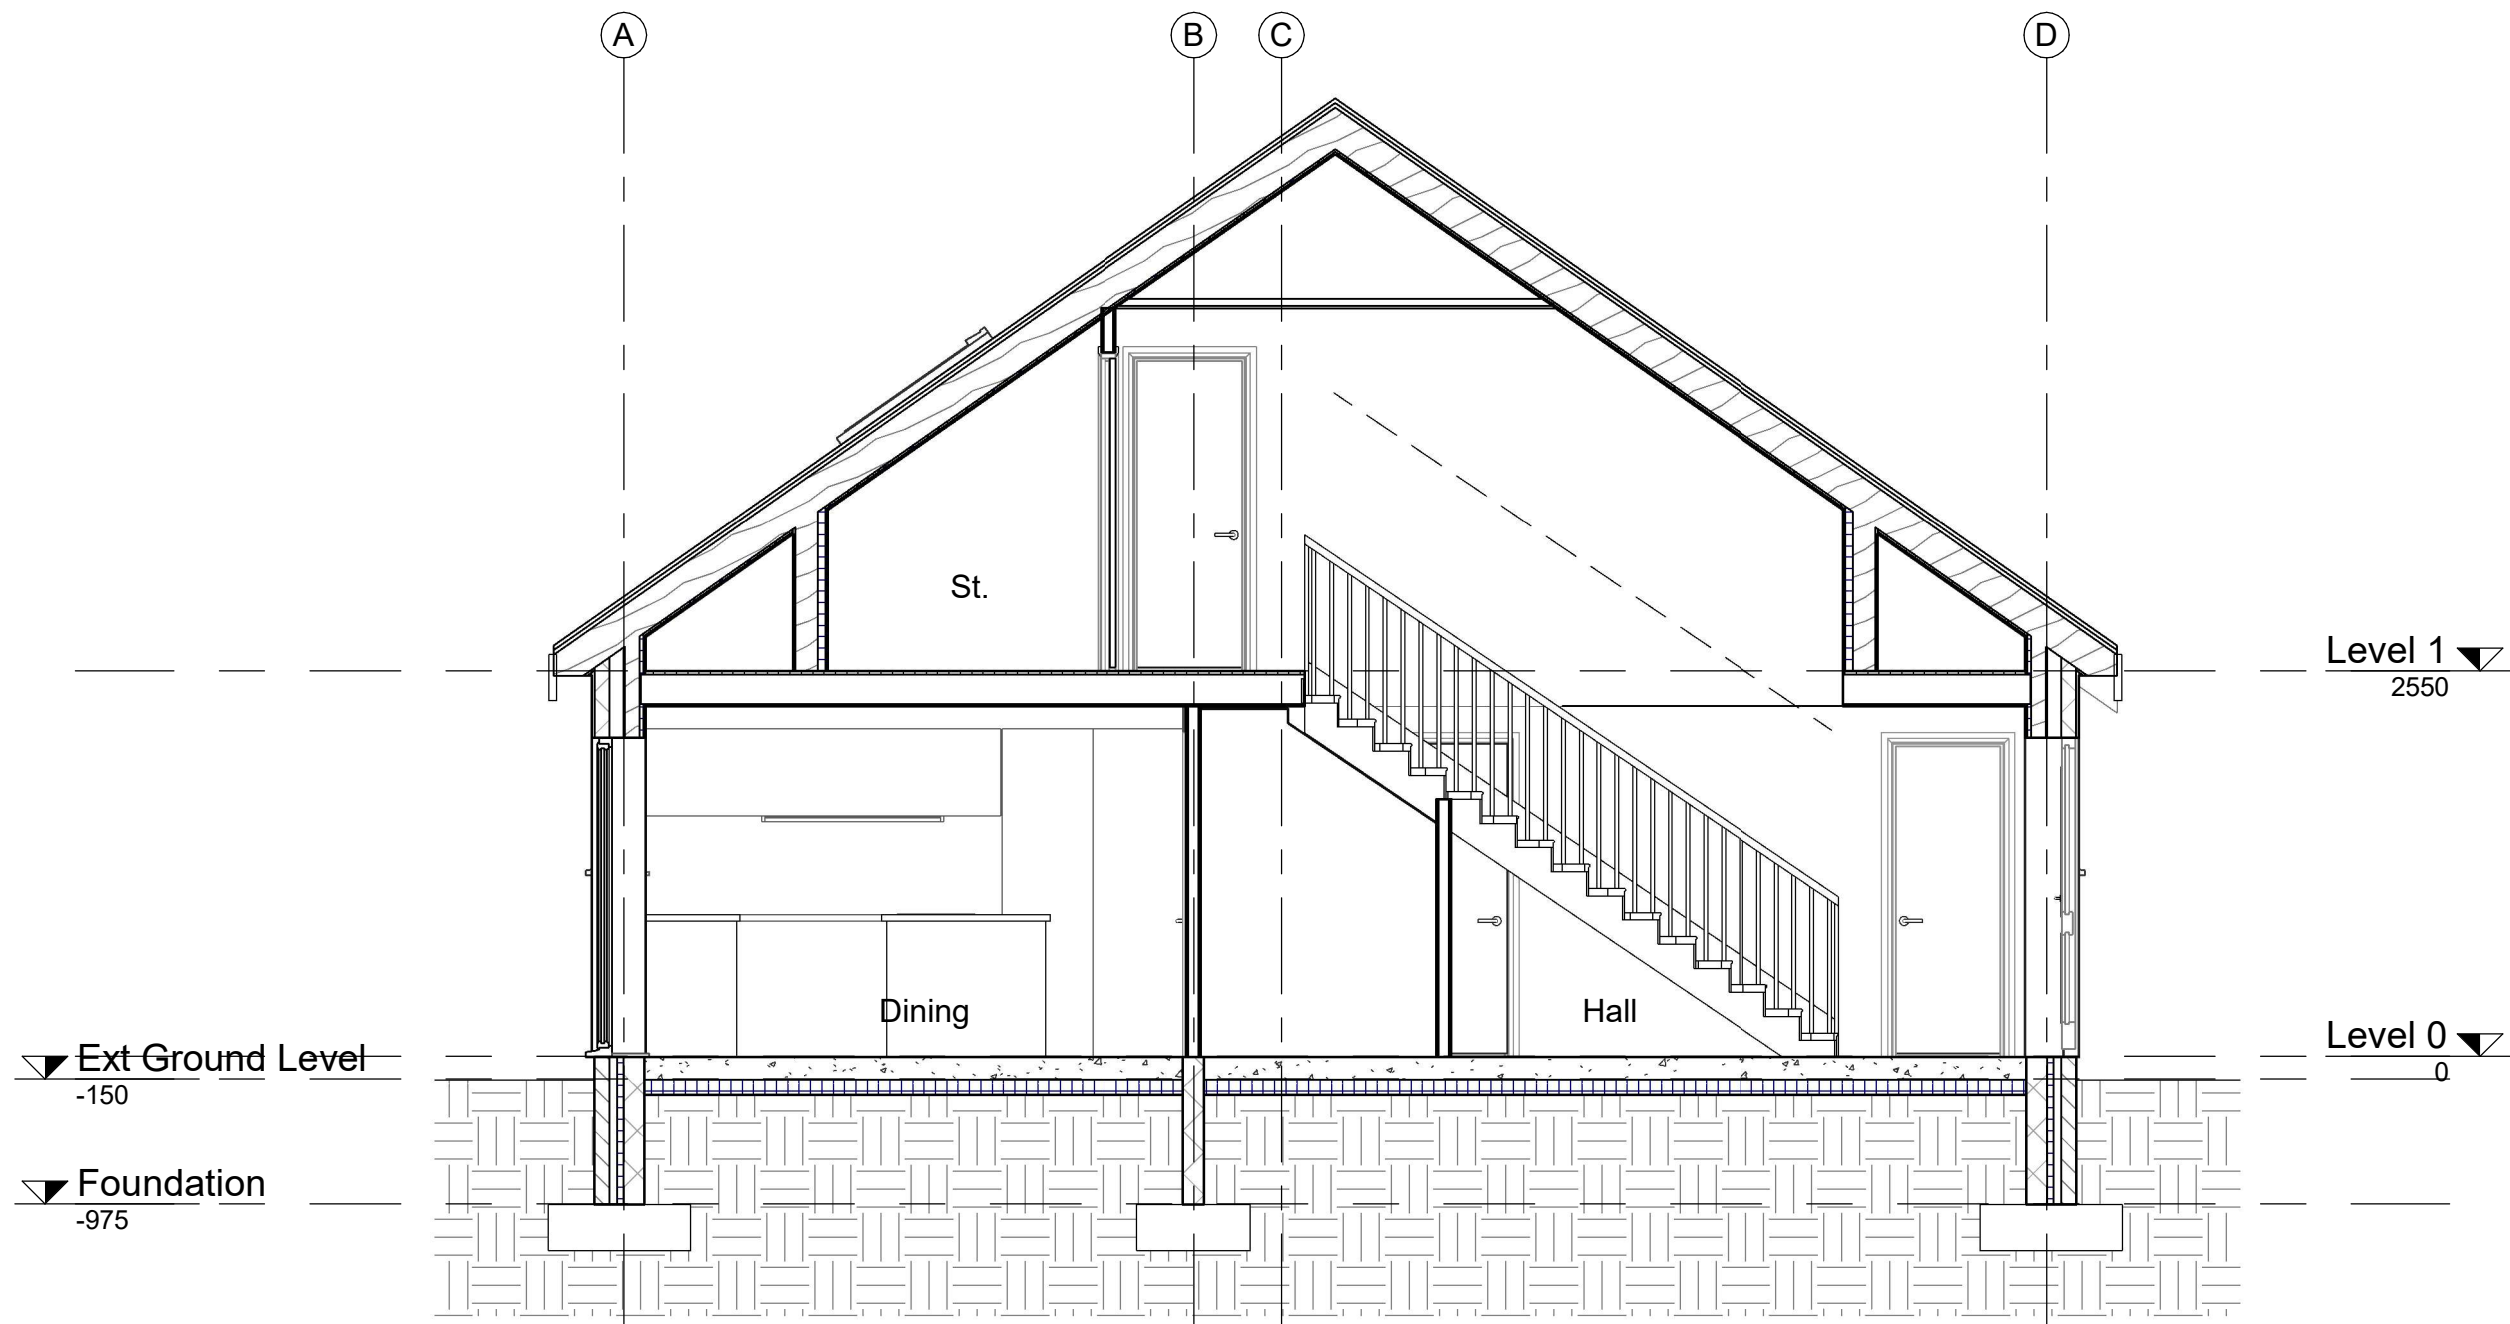

Section 2 - Through Stairs