


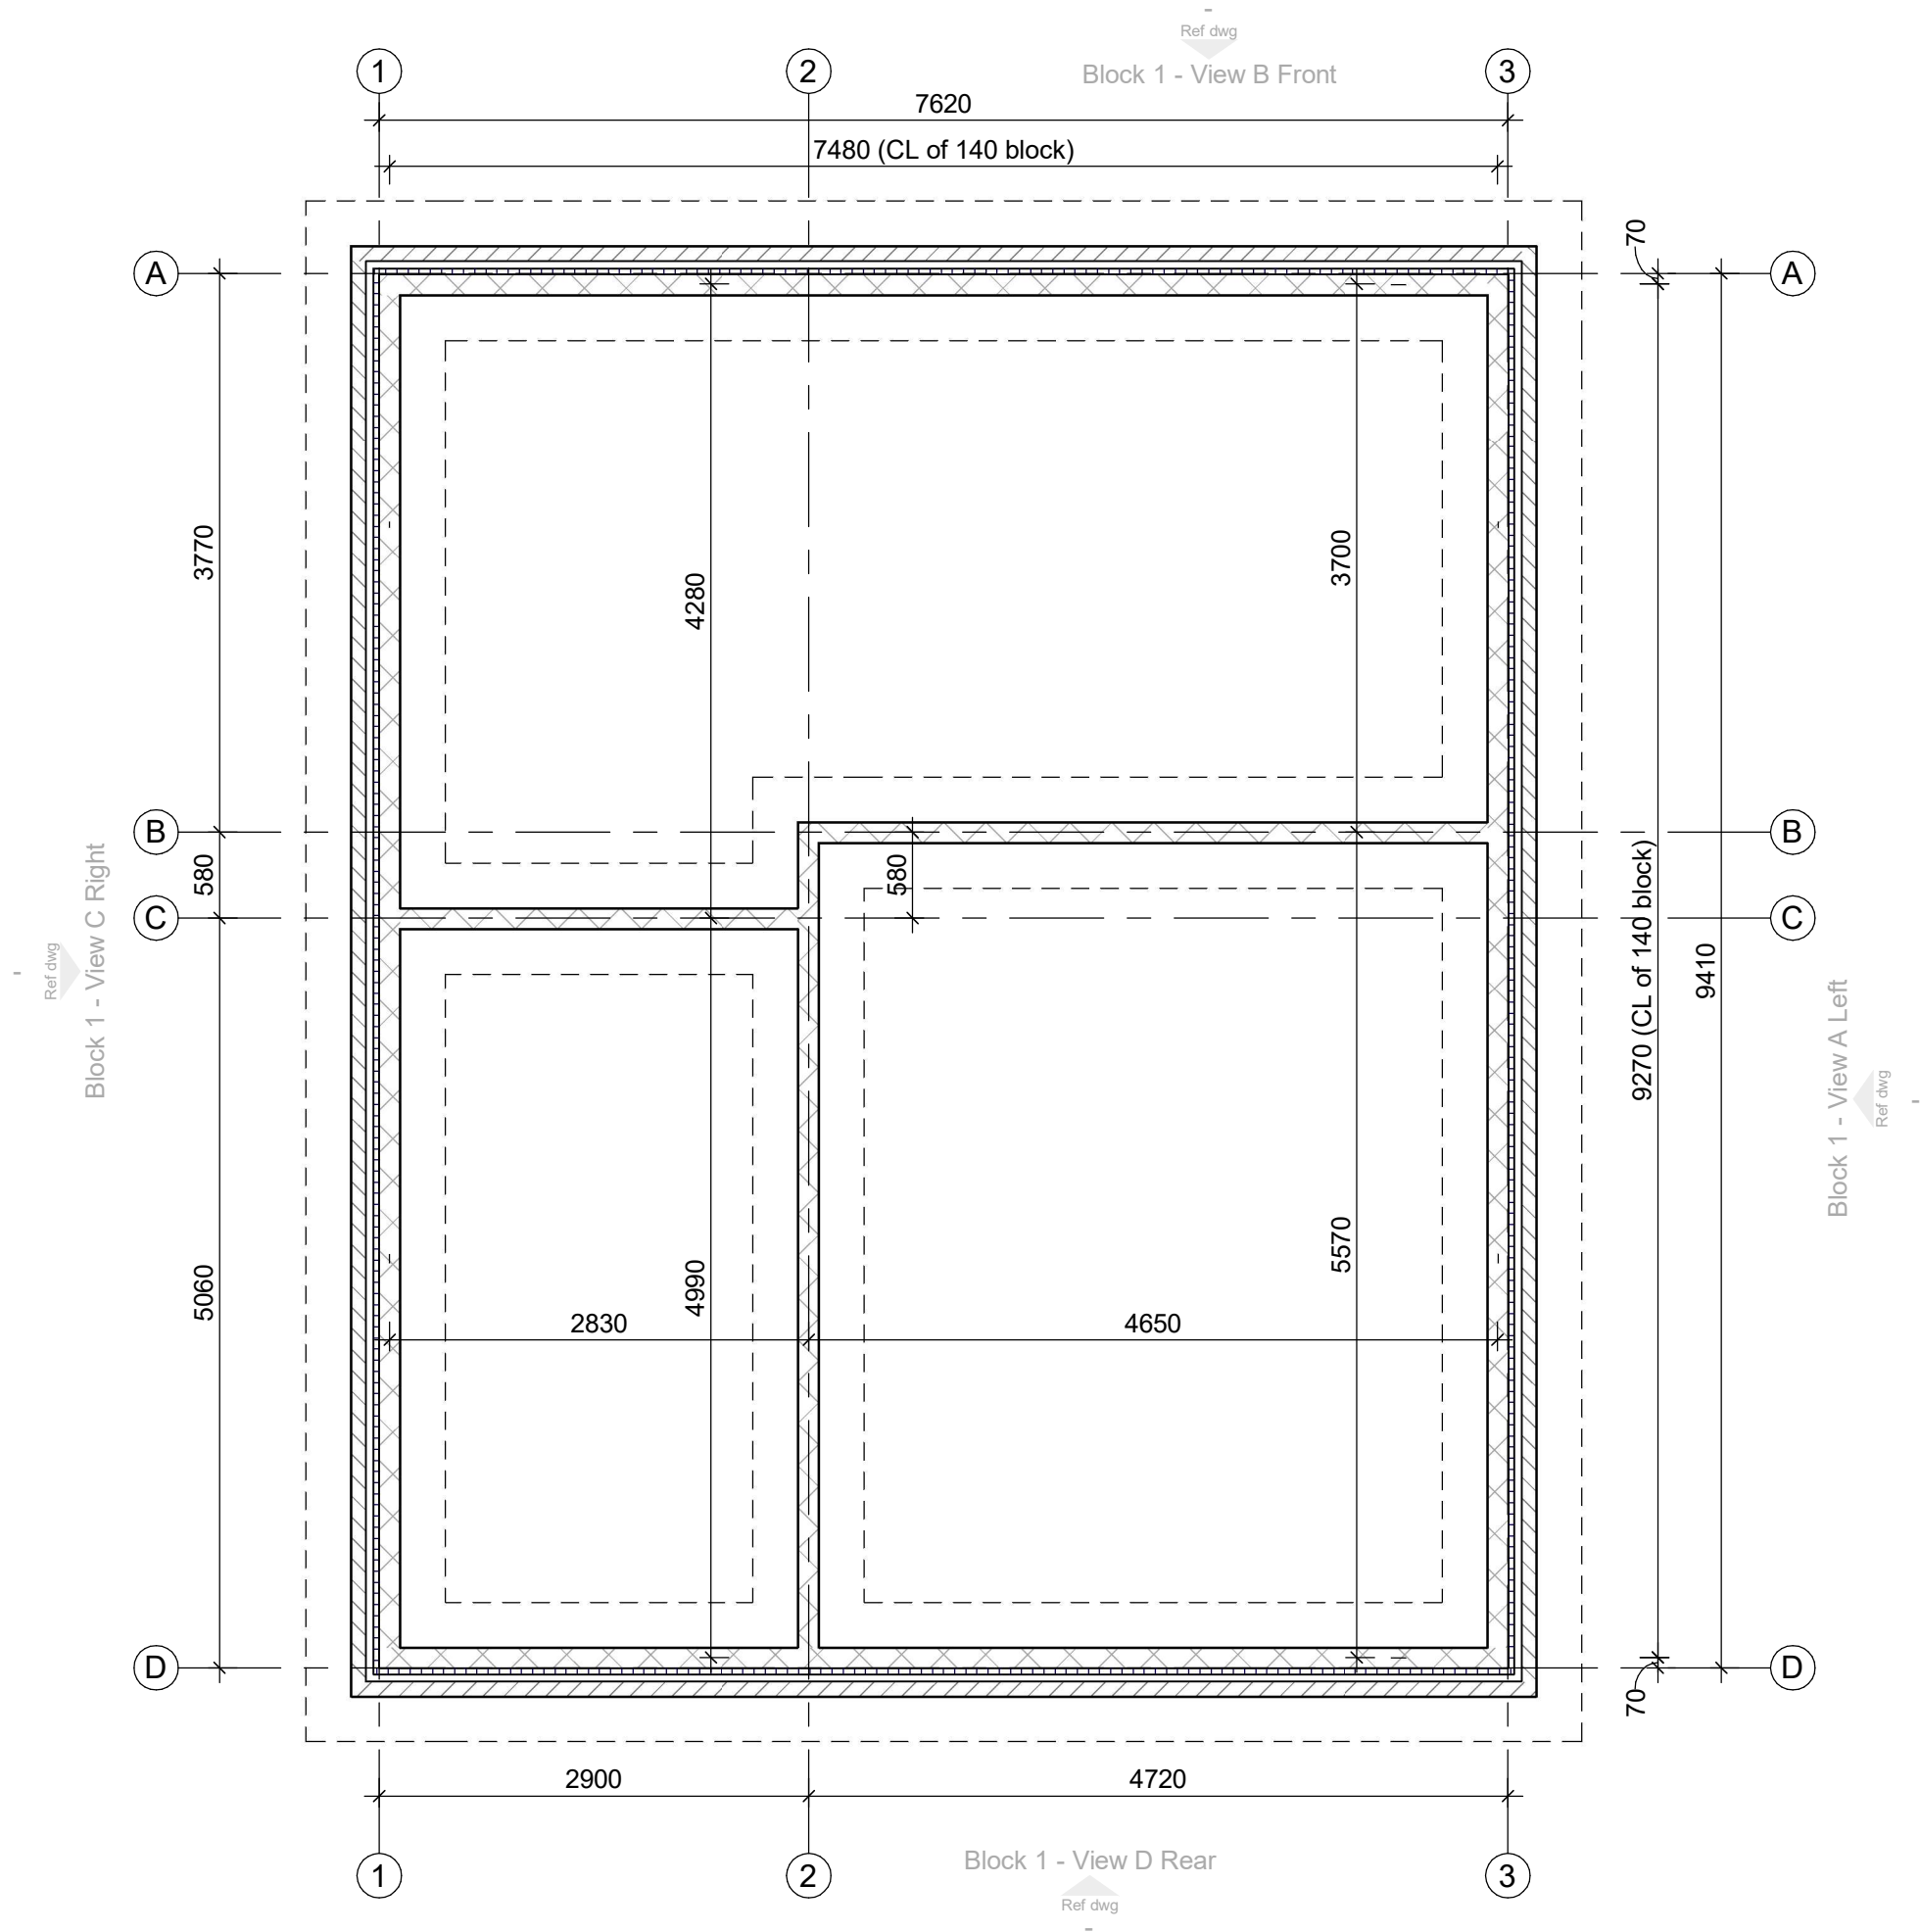

Existing Foundation Plan