
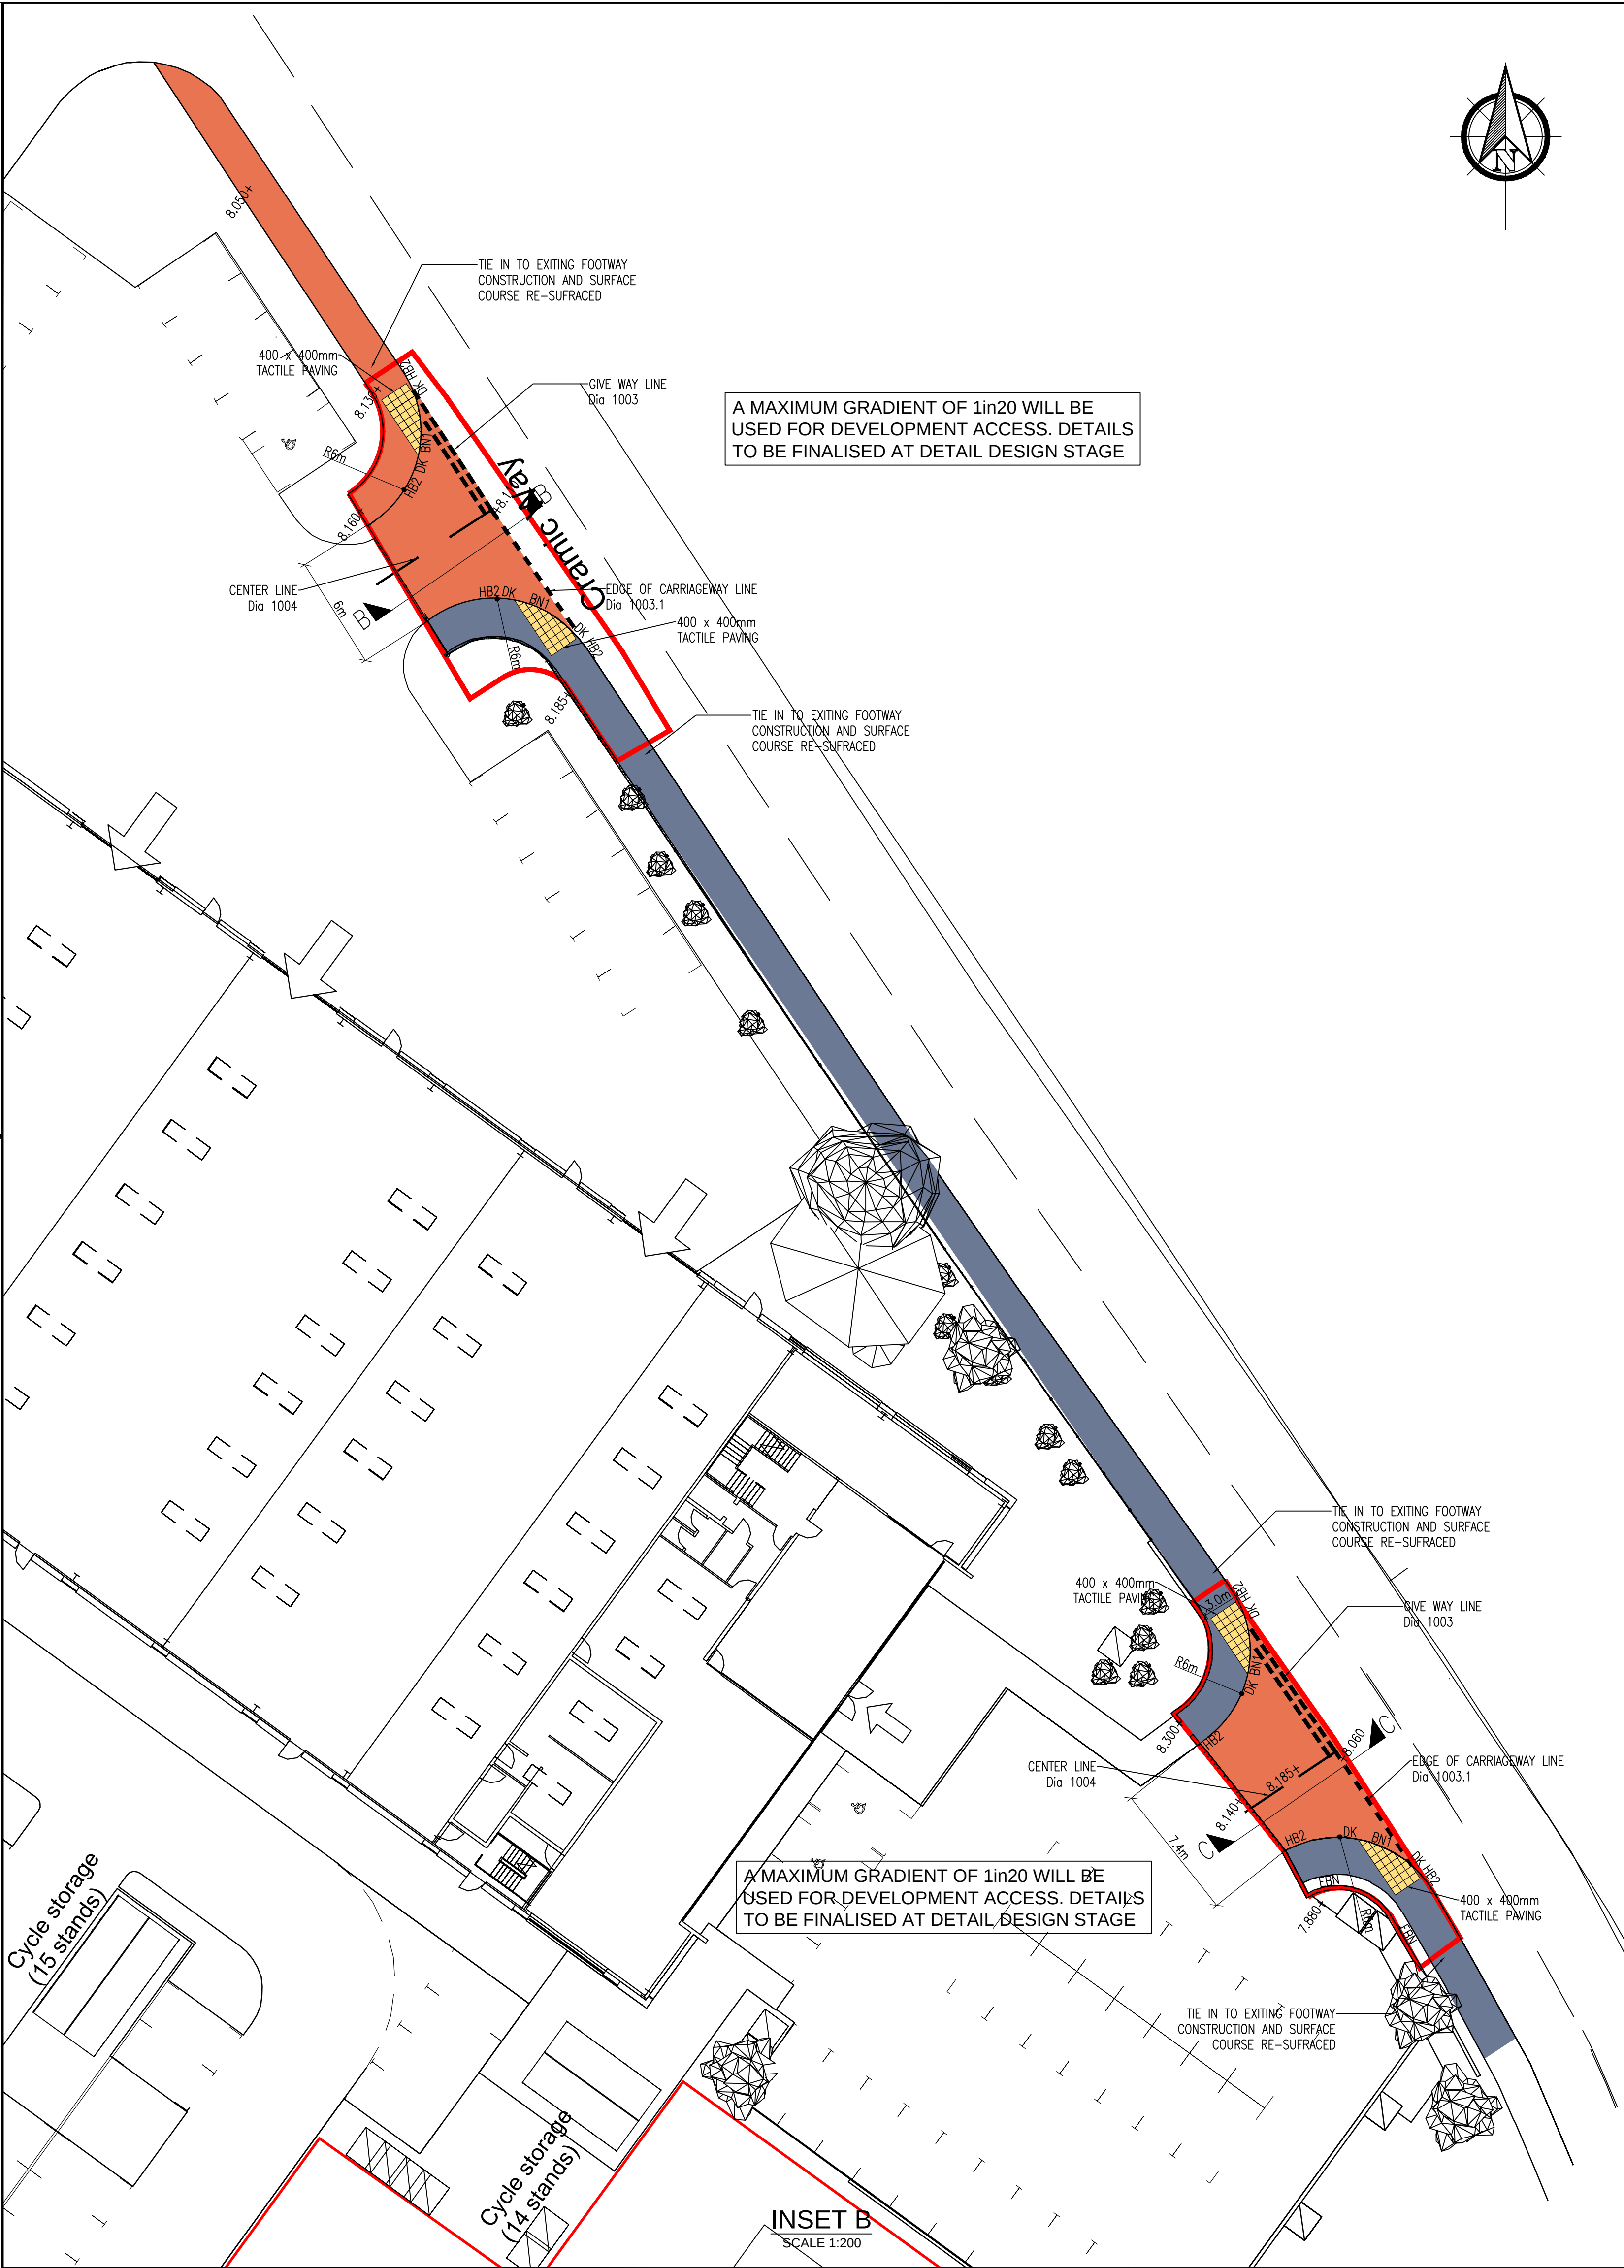
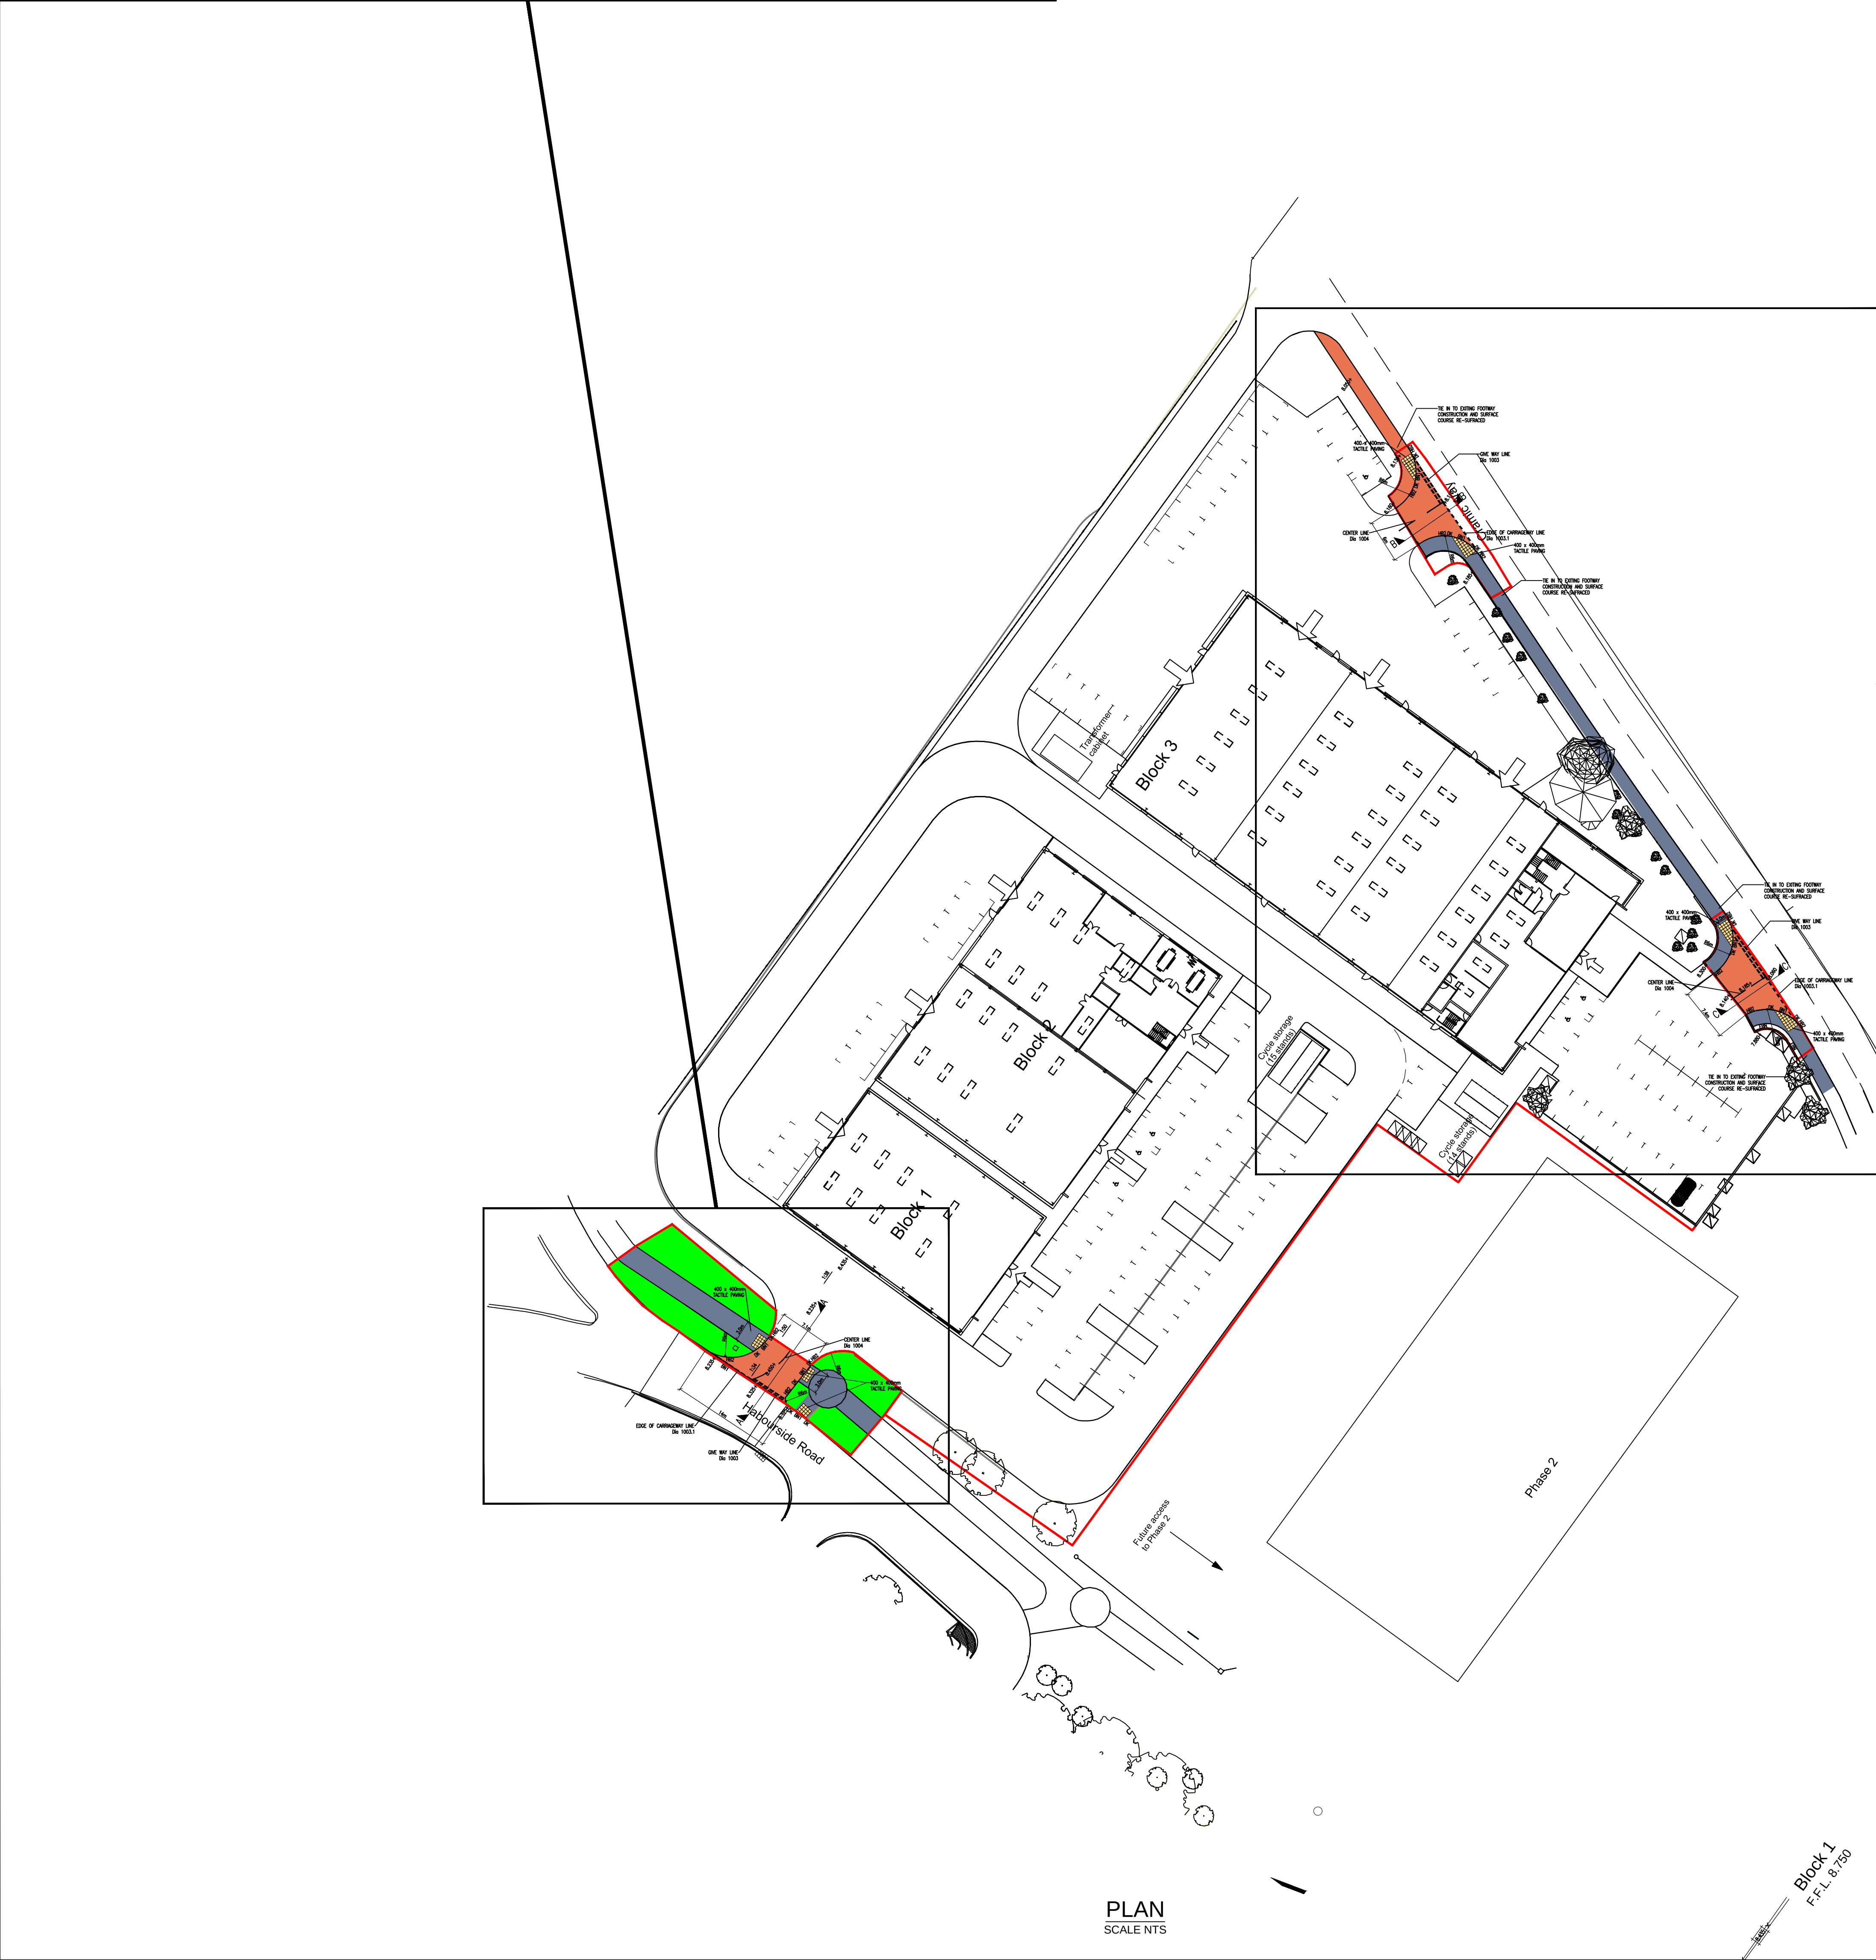


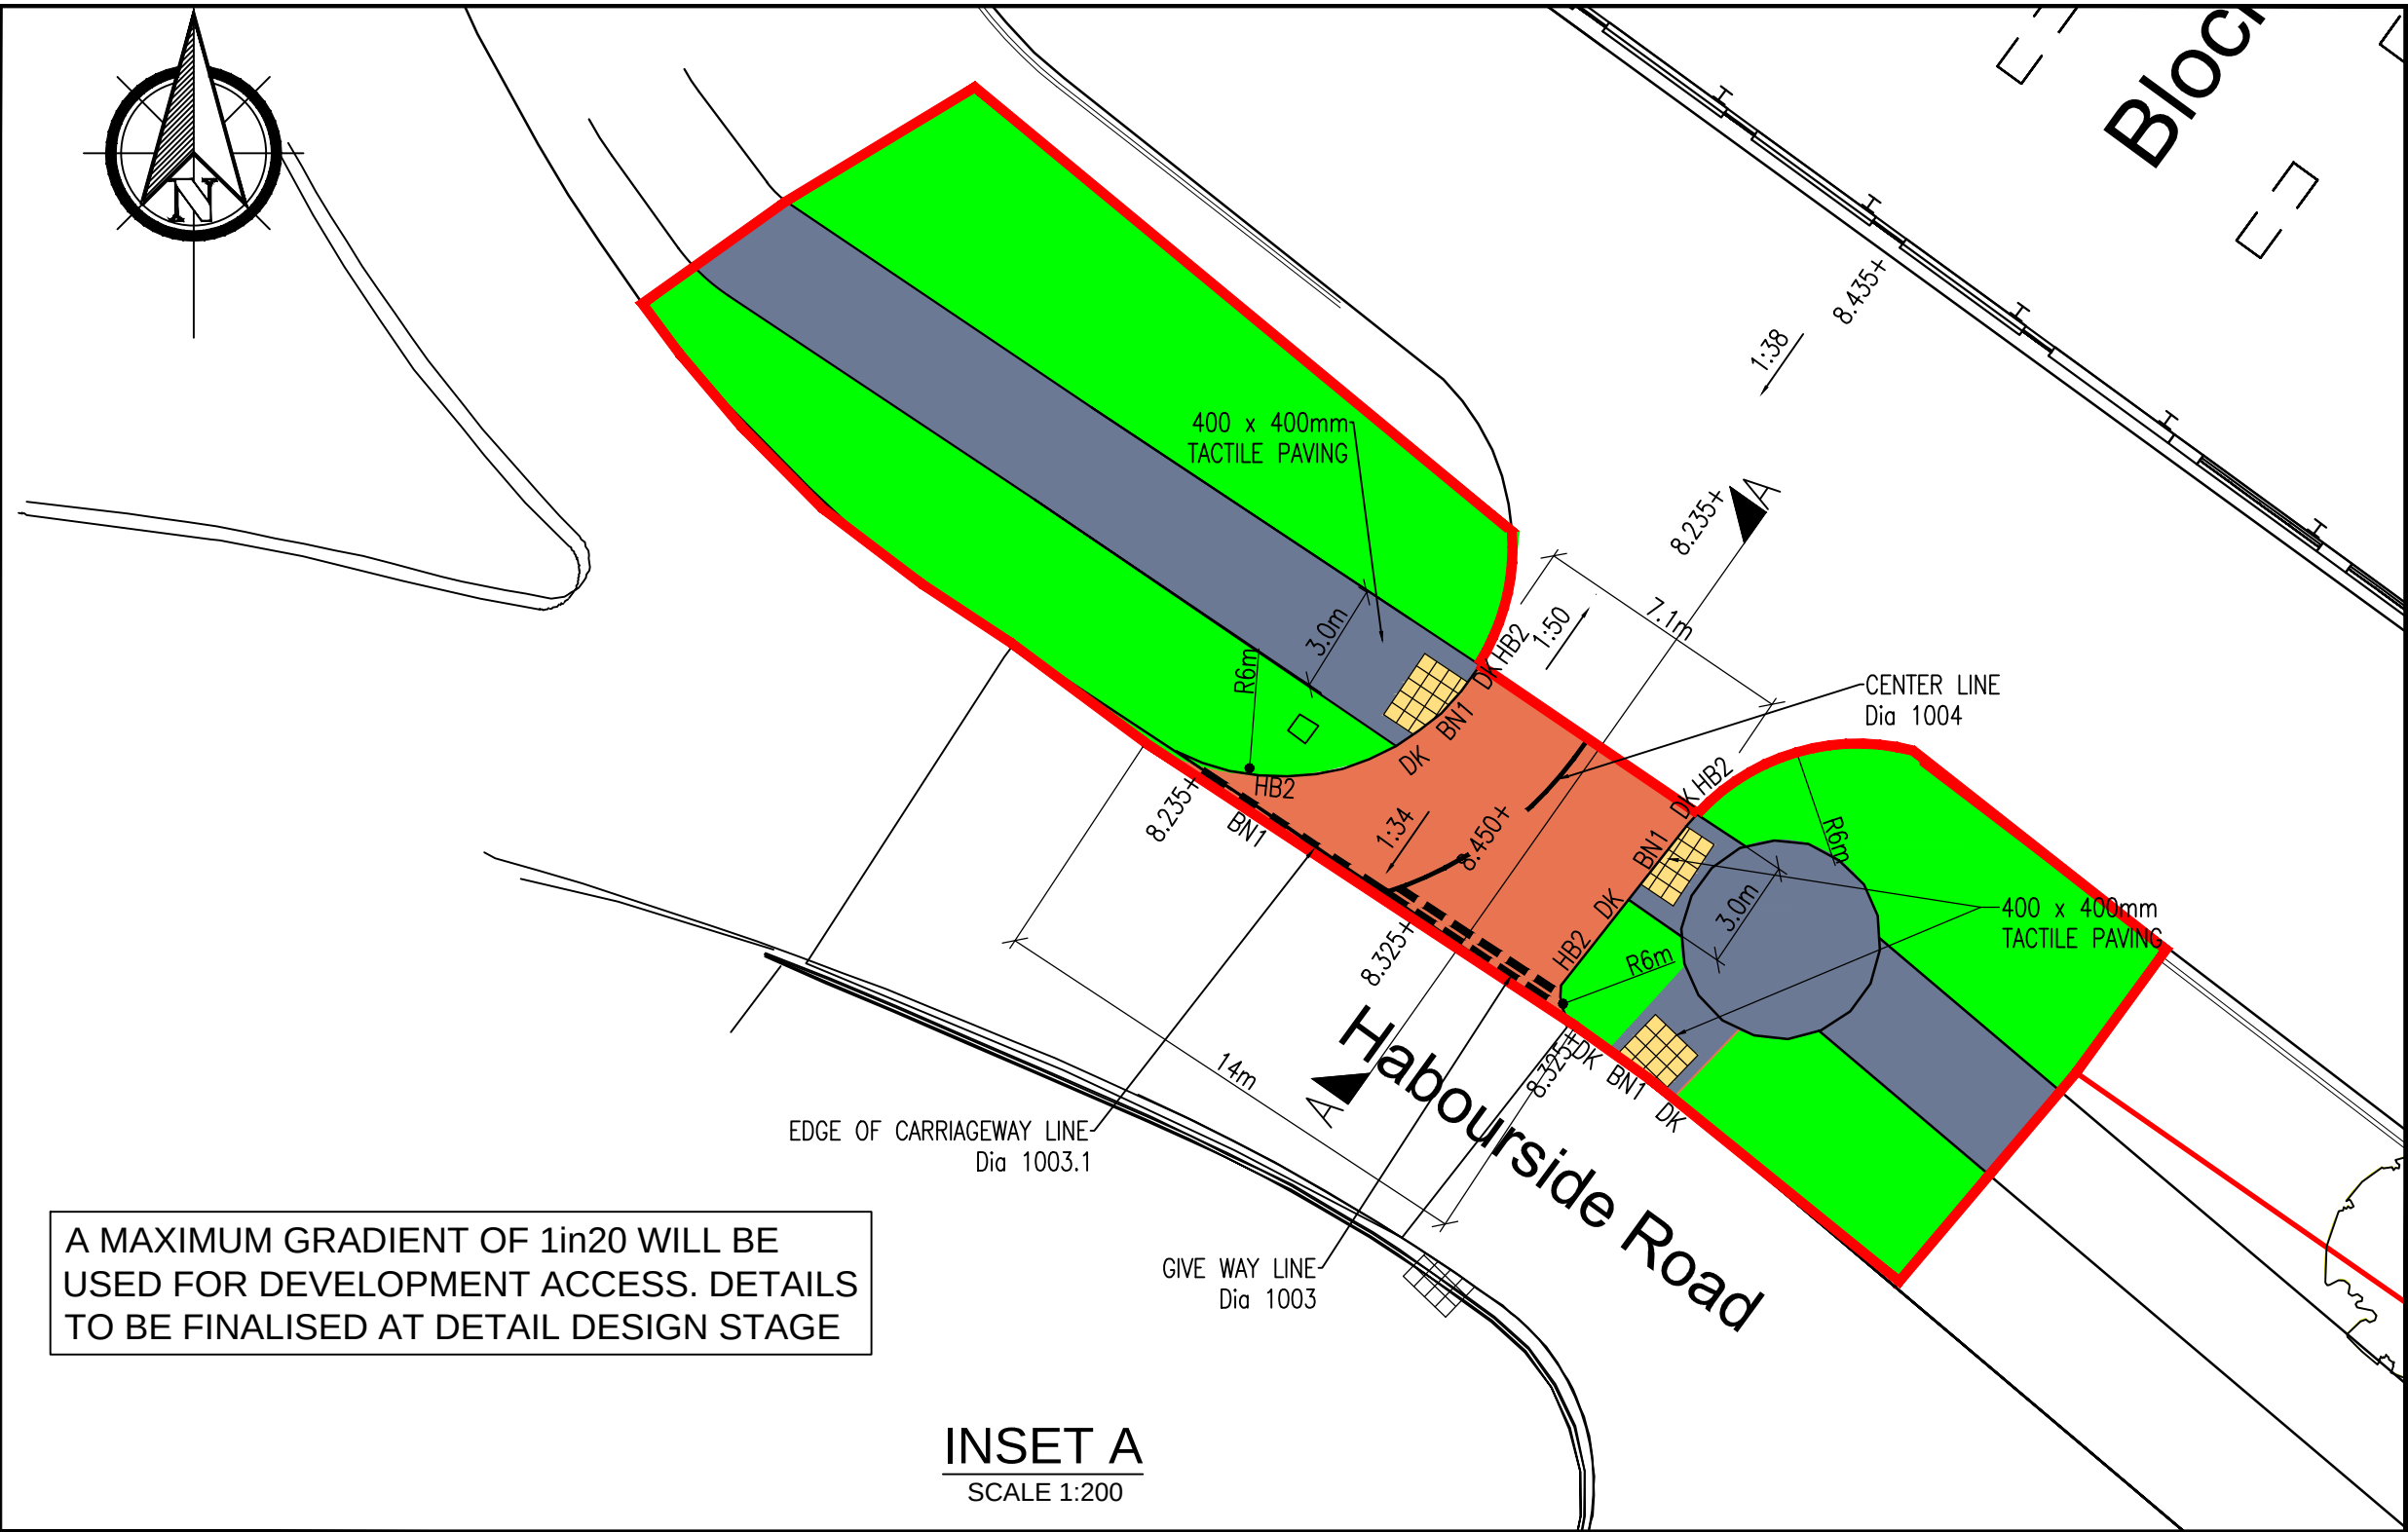

- KEY
- PROPOSED ACCESS ROAD
 - PROPOSED FOOTWAY
 - PROPOSED VERGE
 - PROPOSED S278 BOUNDARY

FOR CONSTRUCTION DETAILS
PLEASE SEE DRAWING 20.4592-271

C	14.12.20	BH	PLANNING LAYOUT ADDED
B	11.12.20	BH	GRADIENTS ADDED
A	20.10.20	BH	DRAINAGE ADDED
REV.	DATE	DRAWN	REVISION
DRAWING ISSUE STATUS			
☒	PRELIMINARY ISSUE	☐	DESIGN DEVELOPMENT PRIOR TO TENDER
☐	TENDER ISSUE	☐	DESIGN DEVELOPMENT PRIOR TO CONSTRUCTION
☐	CONSTRUCTION ISSUE	☐	AS BUILT ISSUE
AUSTIN PARTNERSHIP			
CONSULTING ENGINEERS			
11 Drake Walk, Waterfront 2000, Atlantic Wharf, Cardiff, CF10 4AN			
Tel: (0292) 2043 3300 Fax: (0292) 2043 3310			
email: mail@austinpartnership.co.uk			
www.austinpartnership.co.uk			
PROJECT: GUINEVERE HOLDINGS DEVELOPMENT AT CRAMIC WAY			
TITLE: PROPOSED S278 GA			
DATE: 20.10.20	DRAWN: BH	PROJECT No: 20.4592	DRG. No: 270
SCALE: 1:200 (A0)	CHECKED: XXX		REV: C