




C2014B / GA / 0102

Dwg. No.


C2014B HARBOURSIDE STRATEGIC EMPLOYMENT SITE

Job Title


HARBOURSIDE STRATEGIC EMPLOYMENT SITE

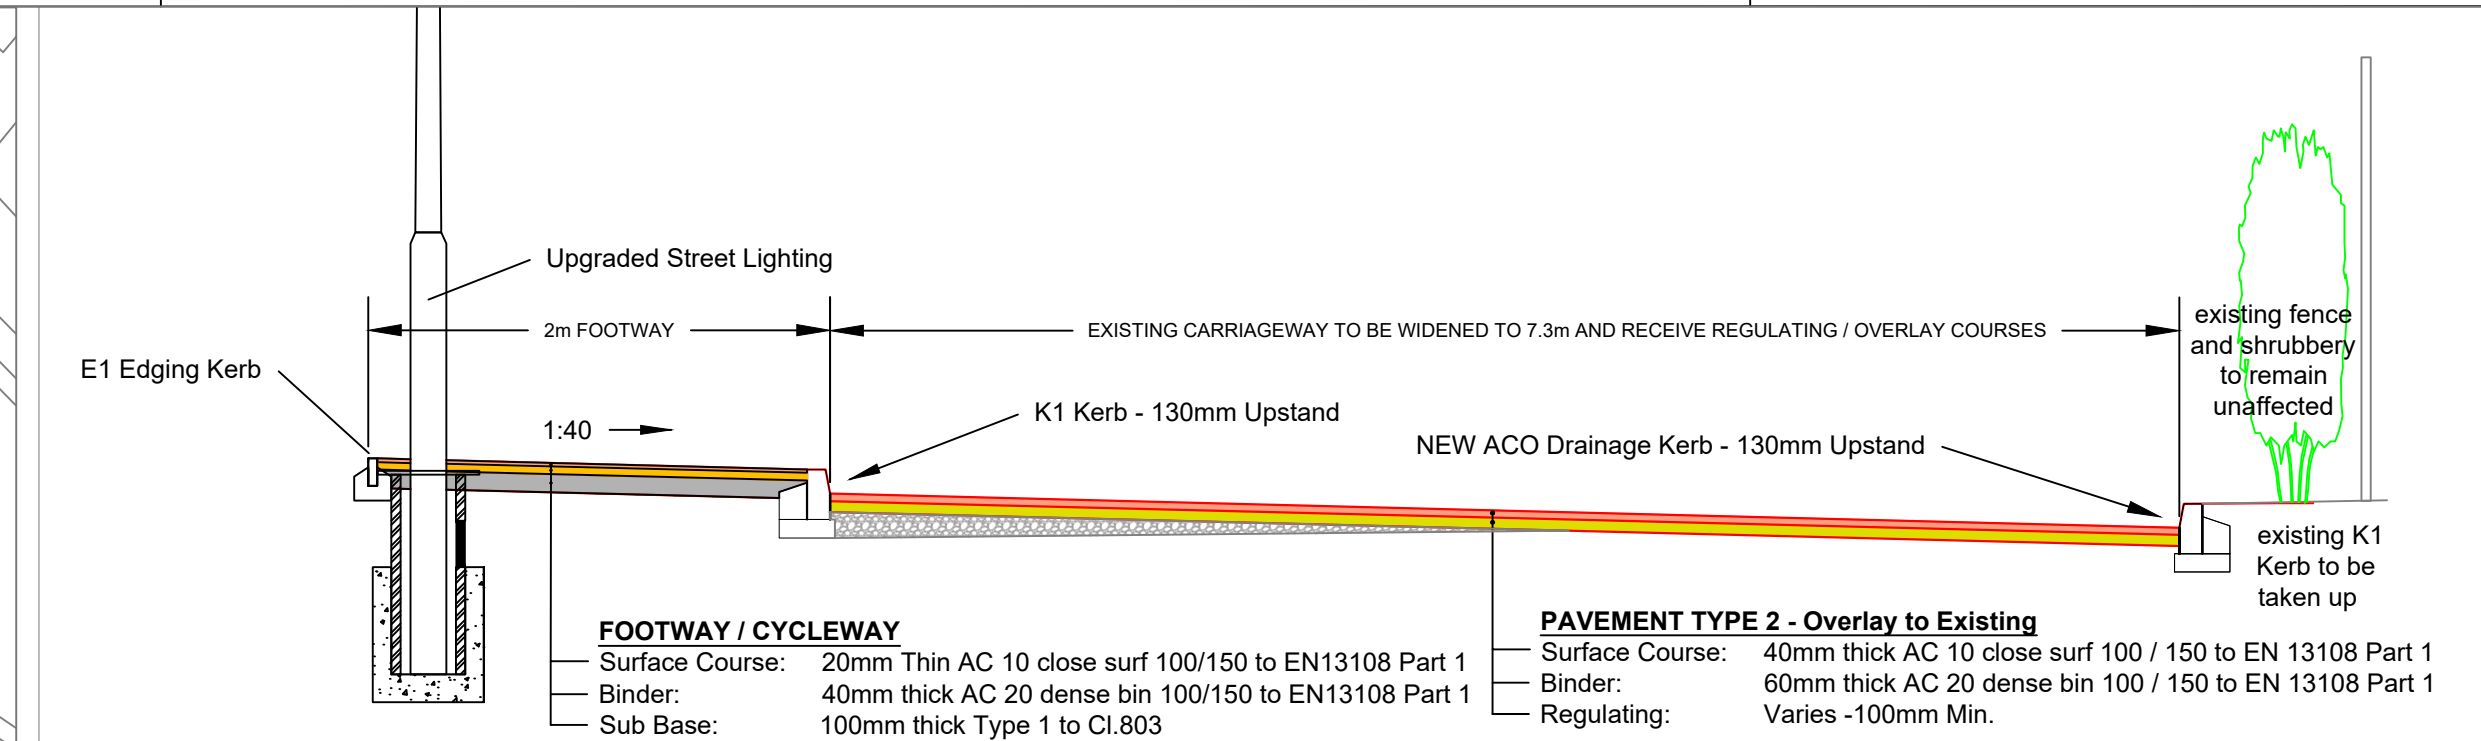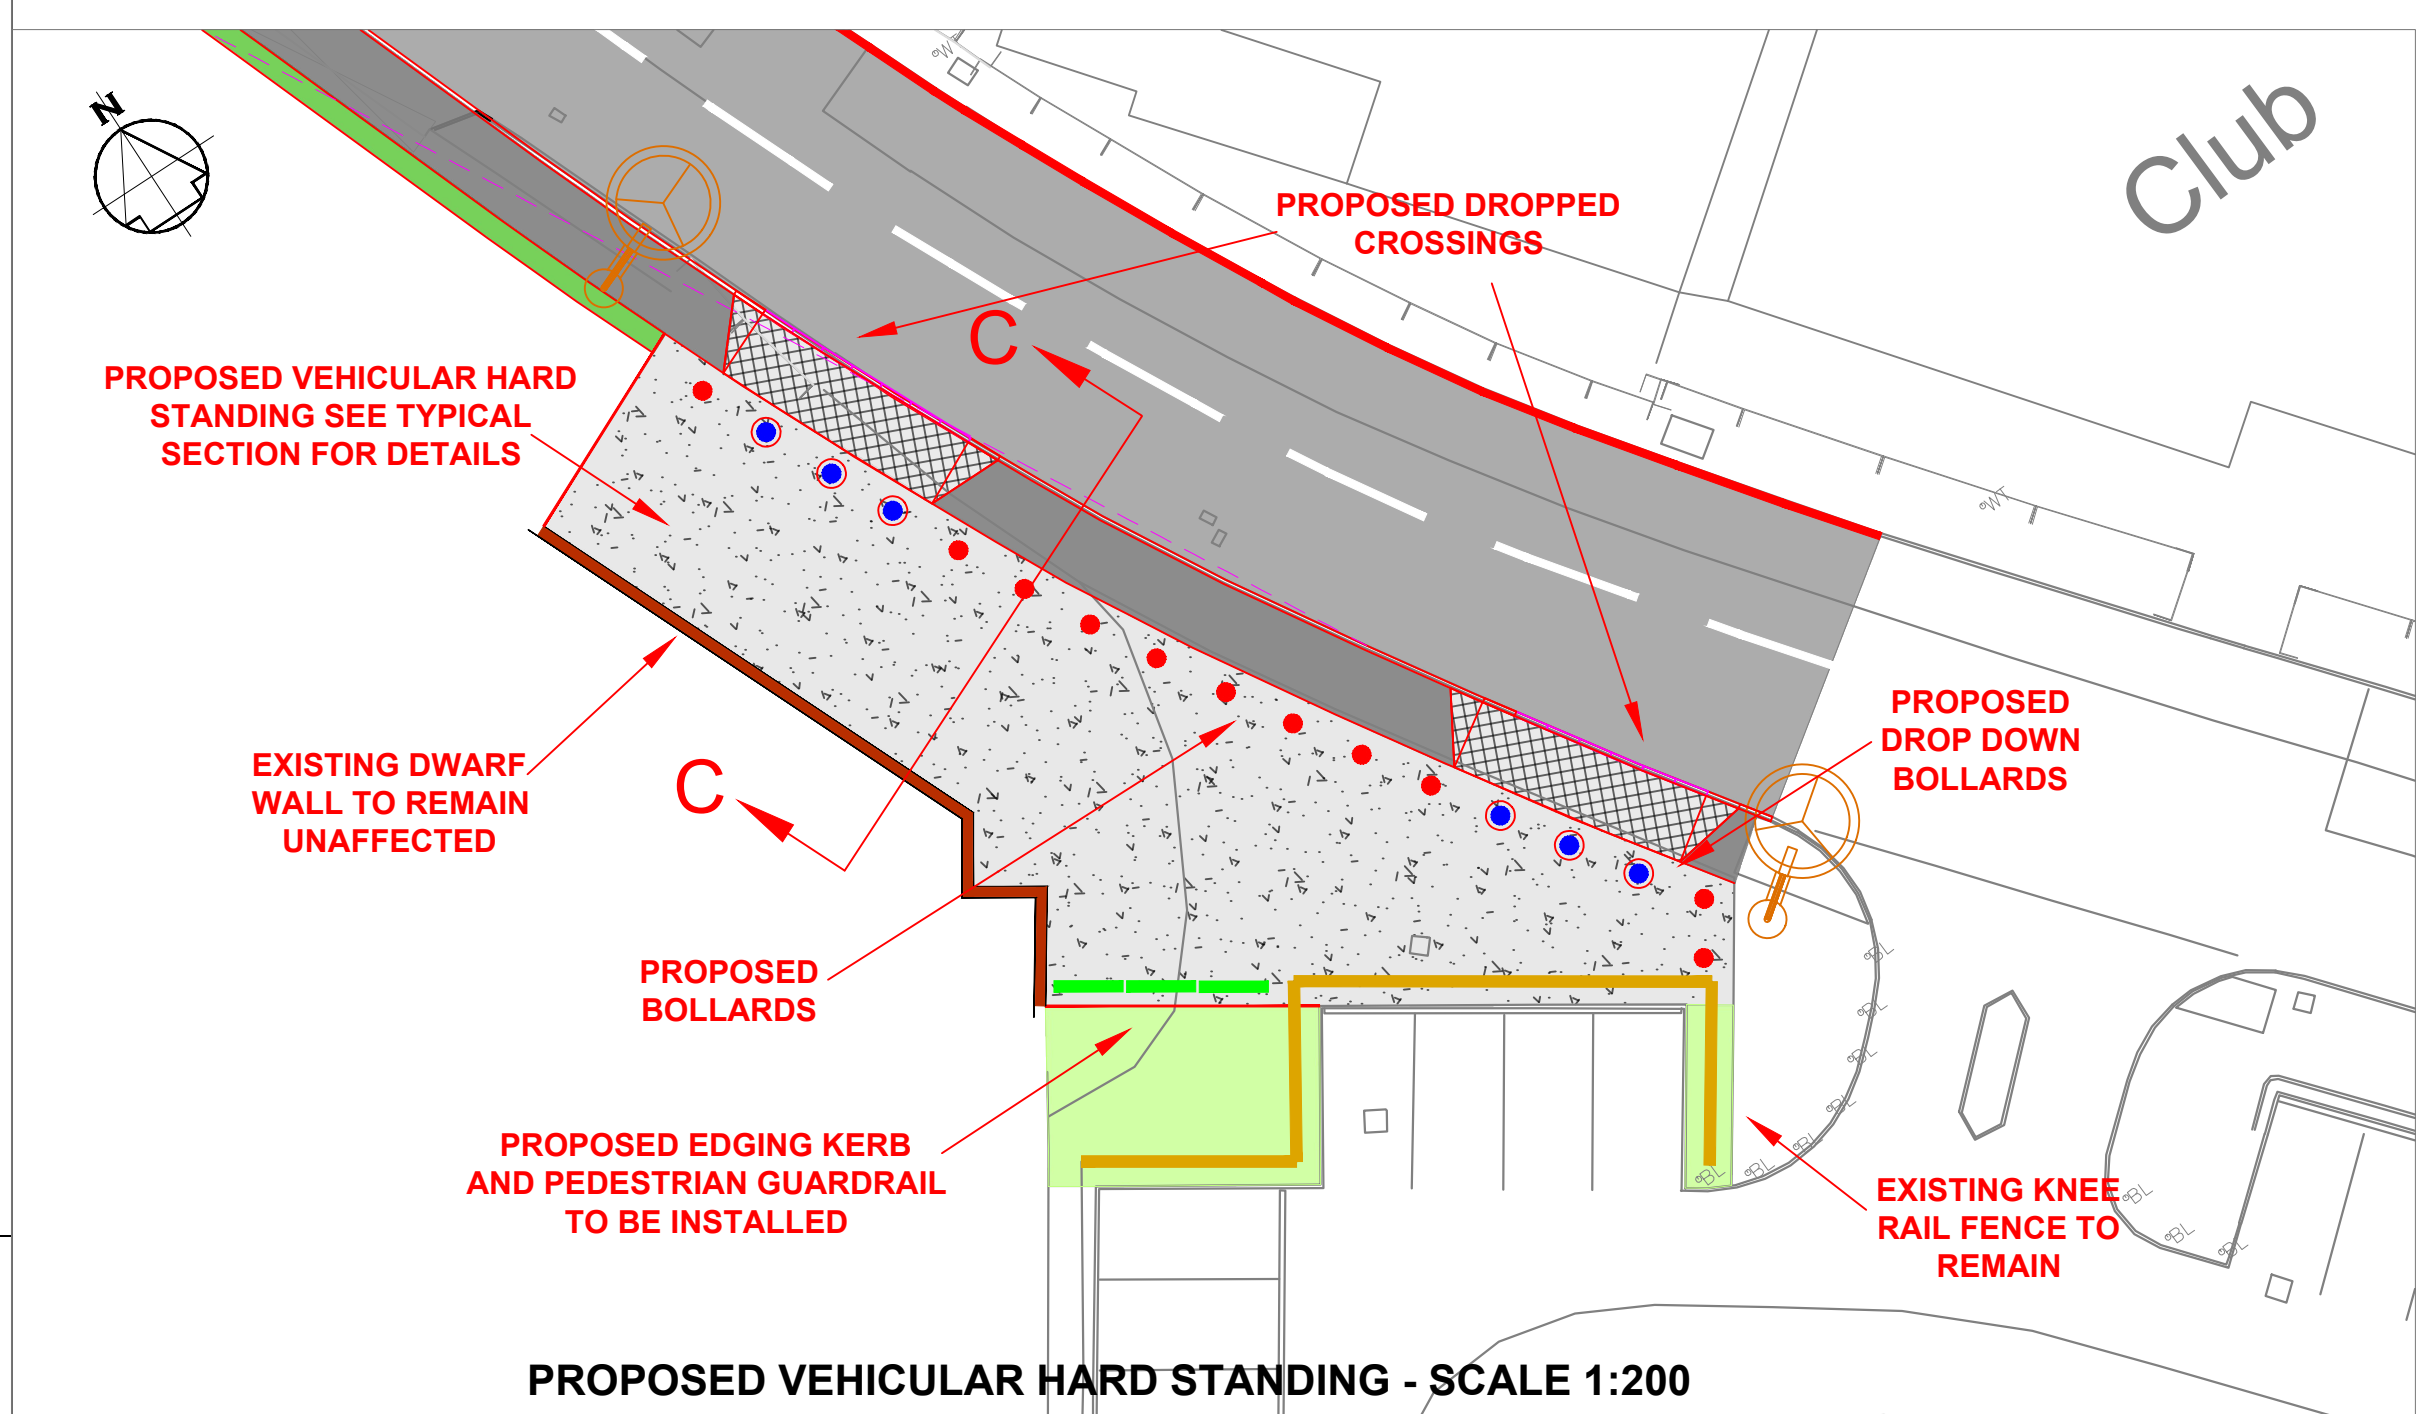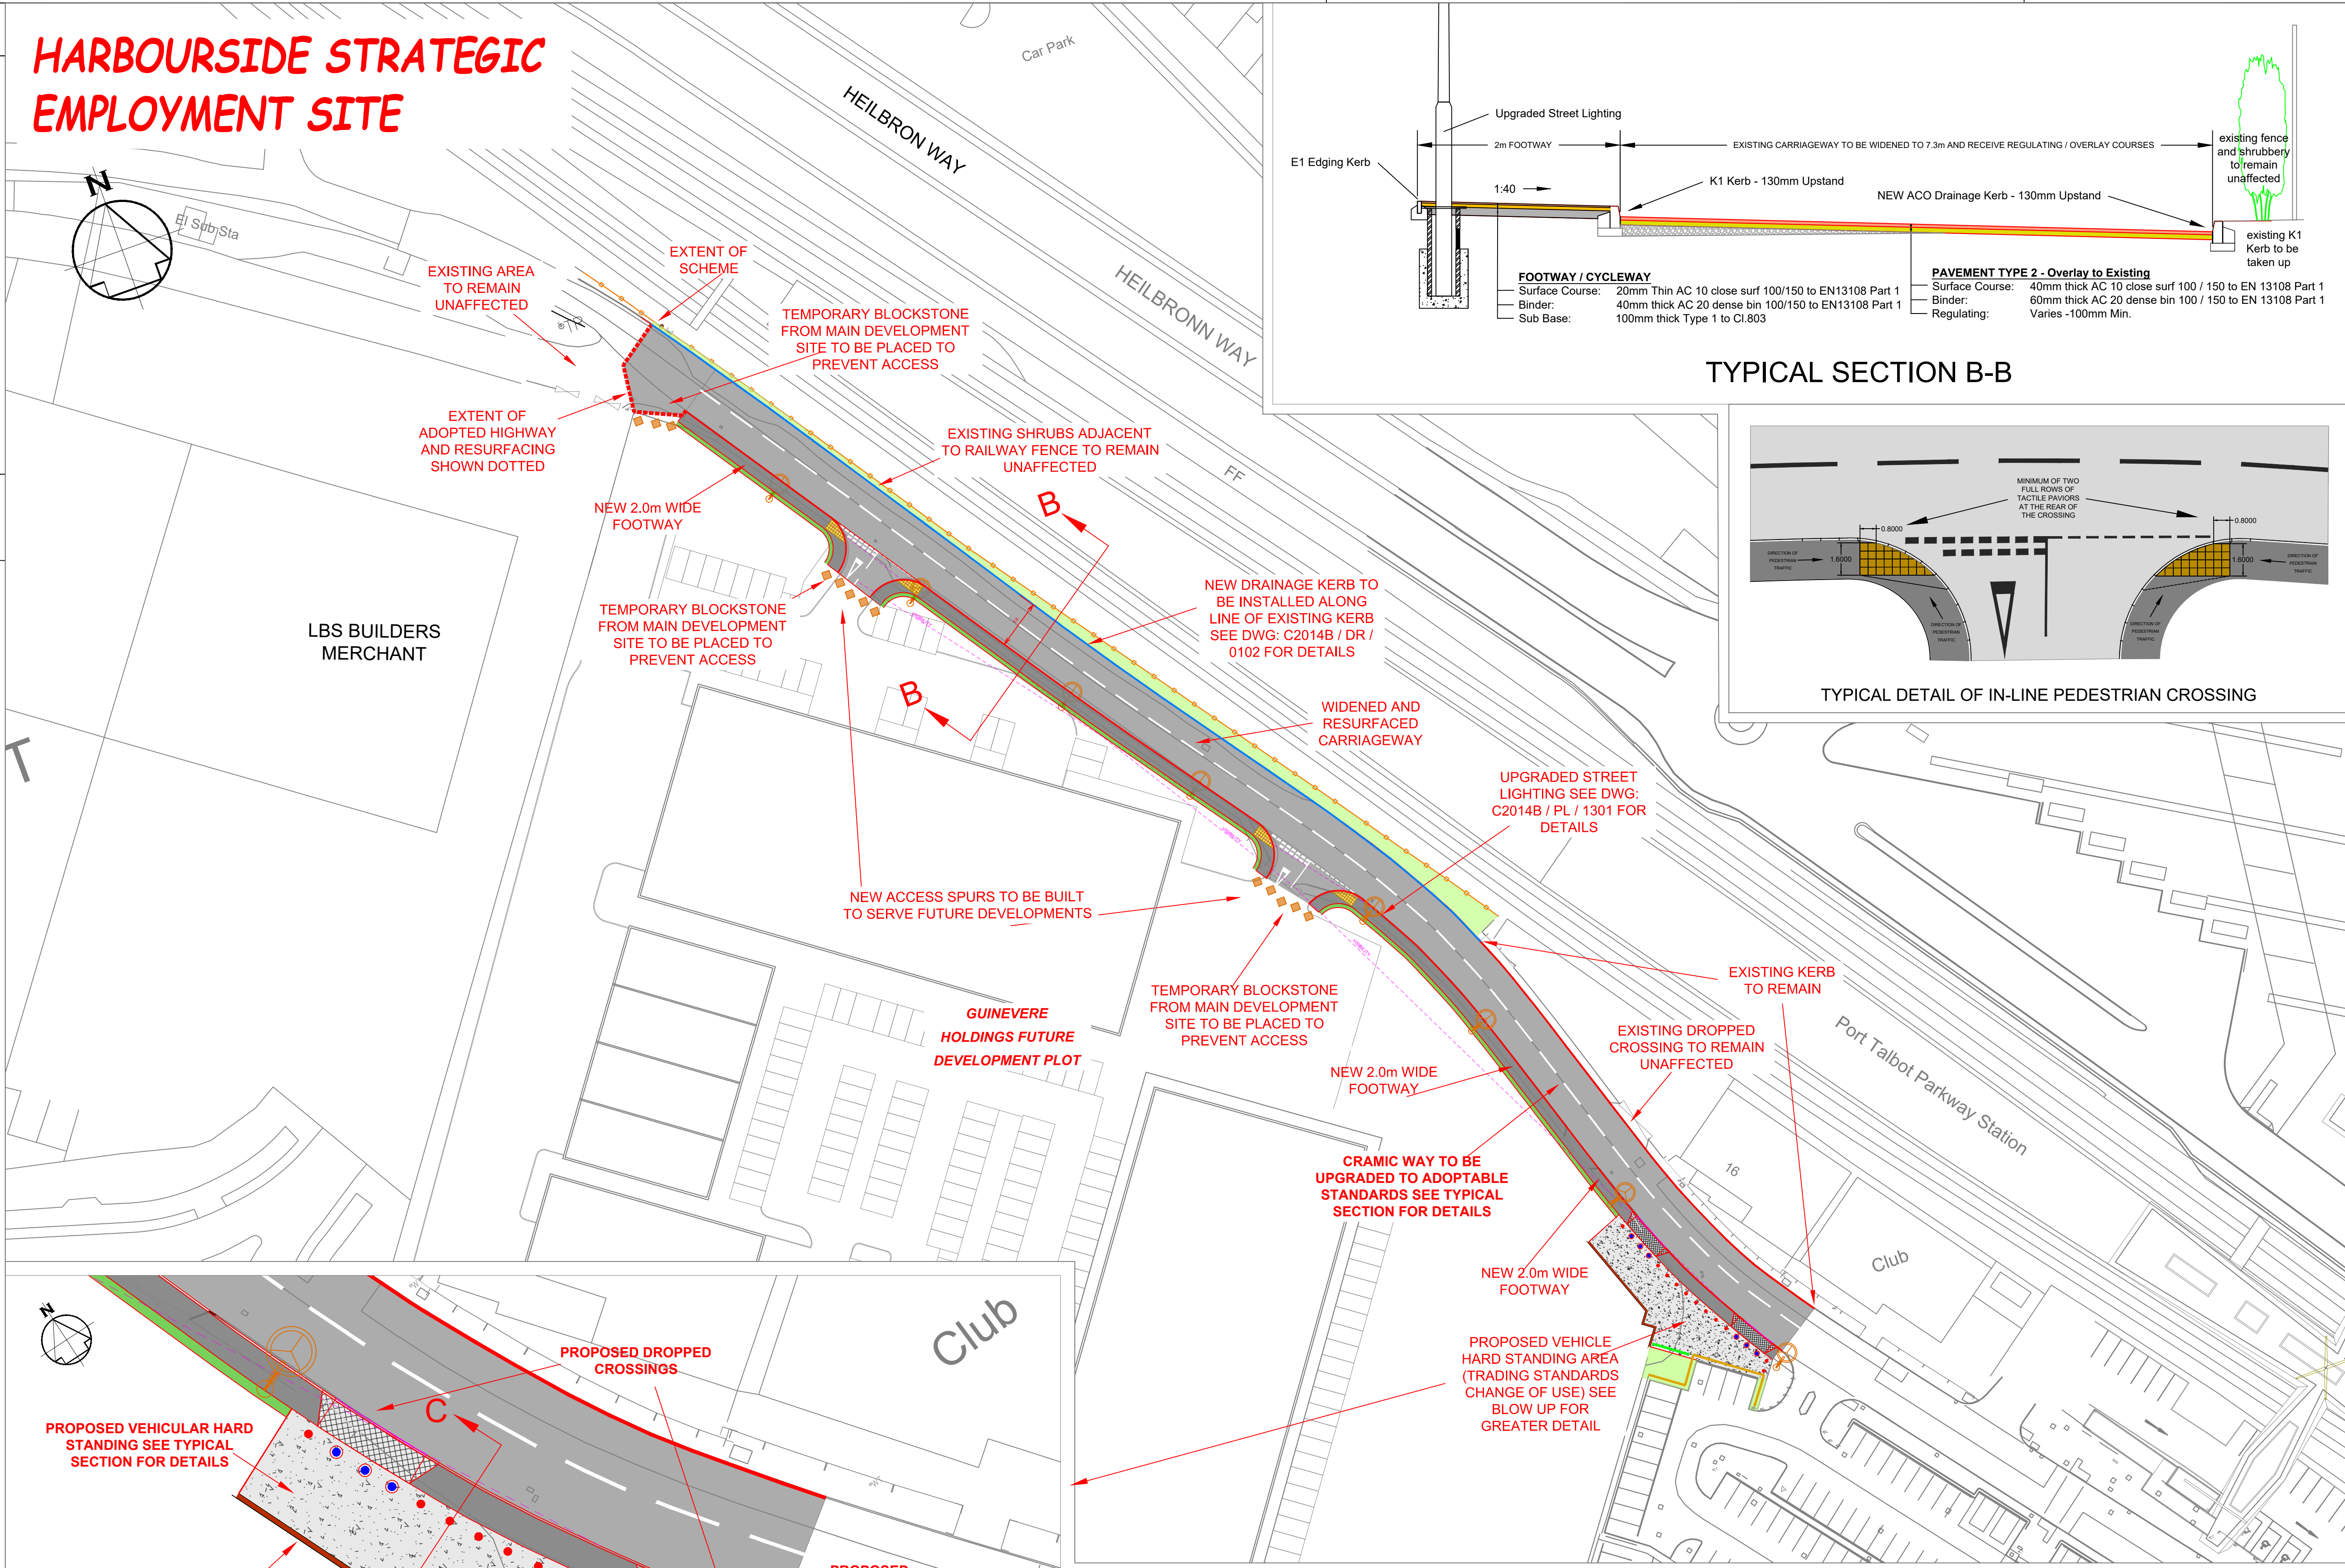

TYPICAL SECTION B-B

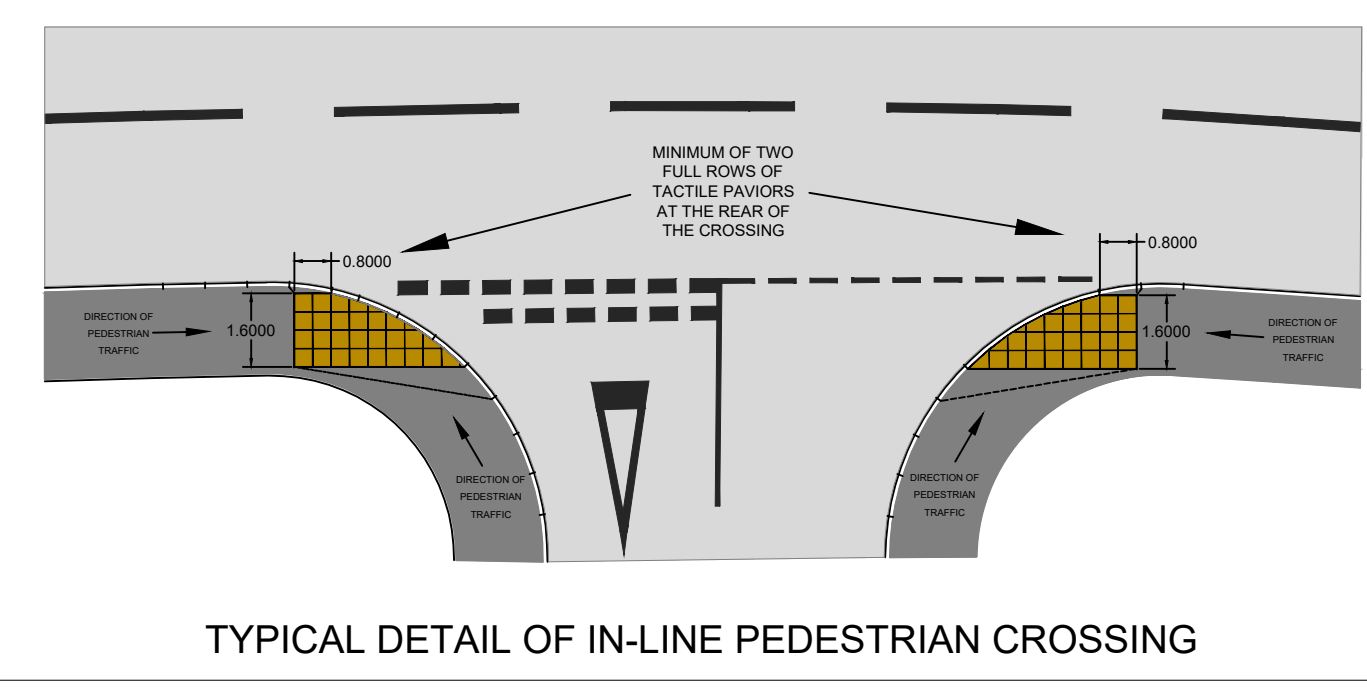

TYPICAL DETAIL OF IN-LINE PEDESTRIAN CROSSING

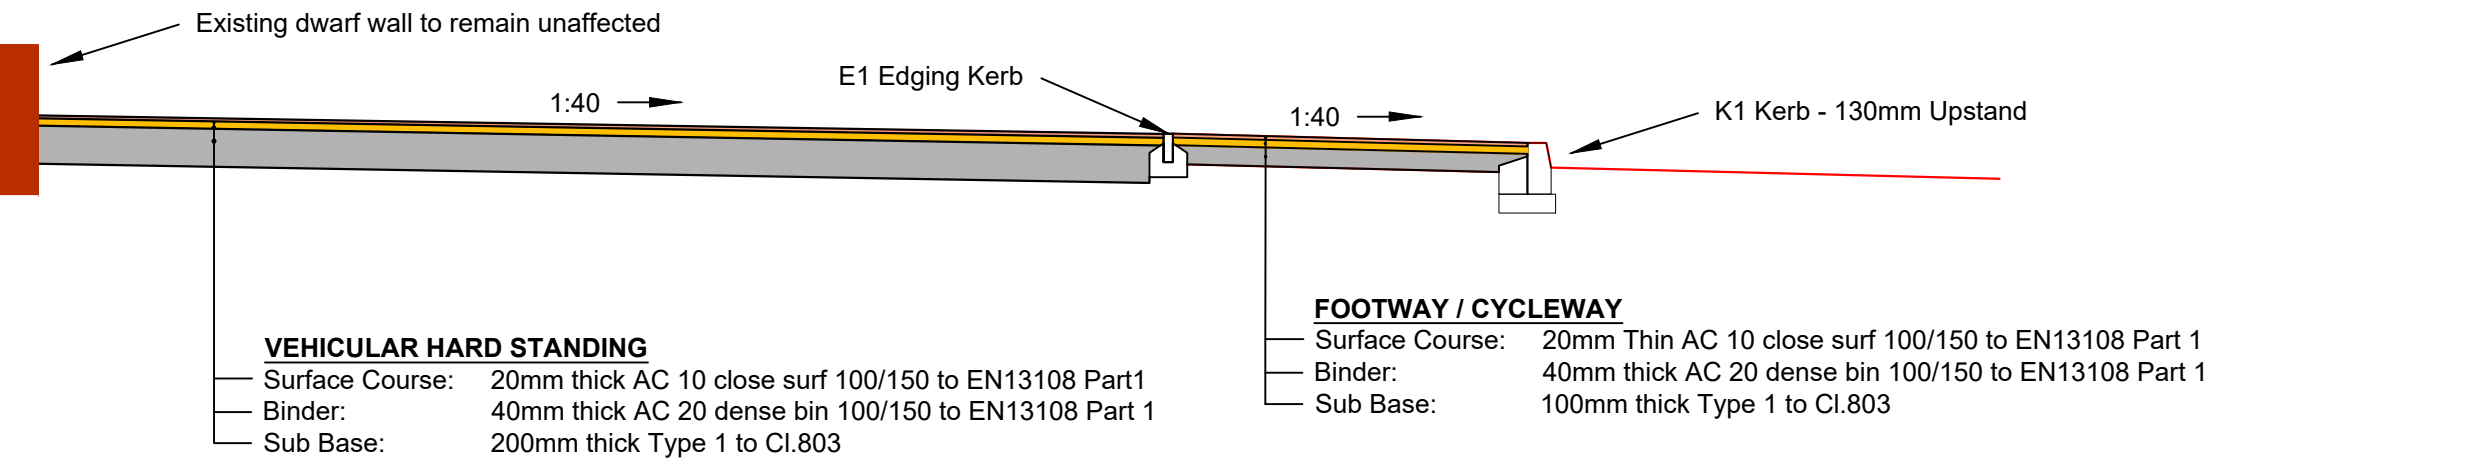

TYPICAL SECTION C-C

NOTES

1. All dimensions are in millimetres unless otherwise stated.
2. For SITE CLEARANCE details see drawings C2014B / SC / 0201 and 0202.
3. For ACCOMMODATION works see drawing C2014B / F / 0301.
4. For DRAINAGE details see C2014B / DR / series of drawings.
5. For EARTHWORKS details see C2014B / EW / series of drawings.
6. For ROAD PAVEMENT details see drawing C2014B / RP / 0701.
7. For KERBS, FOOTWAYS and PAVED AREAS details see drawing C2014B / K / 1101.
8. For TRAFFIC SIGNS and ROAD MARKING details see drawing C2014B / RM / 1201.
9. For STREET LIGHTING details see C2014B / PL / series of drawings.
10. For FLOOD MITIGATION CULVERT details see C2014B / CU / series of drawings.
11. For EXISTING SERVICES see drawing C2014B / SU / 2701.

LEGEND

- PROPOSED FOOTWAY CONSTRUCTION
- NEW CARRIAGEWAY CONSTRUCTION
- PROPOSED HIGHWAY VERGE
- EXISTING VERGE / SHRUBBERY TO REMAIN
- NEW PEDESTRIAN CROSSING POINTS
- PROPOSED NEW STREET LIGHTING SEE C2041B / PL / 1301 FOR FULL DETAILS
- PROPOSED VEHICULAR CROSS OVER TYPE FC2 - SEE C2041B / GA / 0104
- PROPOSED VEHICULAR HARD STANDING
- PROPOSED BOLLARDS
- PROPOSED DROP DOWN BOLLARDS
- PROPOSED PEDESTRIAN GUARDRAIL

Rev	Details	Dr	Ch	Ap	Date

Client

Cyngor Castell-nedd Port Talbot
Neath Port Talbot Council
ENGINEERING AND TRANSPORT
NICOLA PEARCE
DIRECTOR OF ENVIRONMENT AND REGENERATION
THE QUAYS, BRUNEL WAY
BAGLAN ENERGY PARK
NEATH SA11 2GG

File No.	Financial Code No.	26.007500.8054.300916
Drawn	Checked	Approved
Date	Date	Date
Scales	Status	PLANNING
Drawing No.	C2014B / GA / 0102	