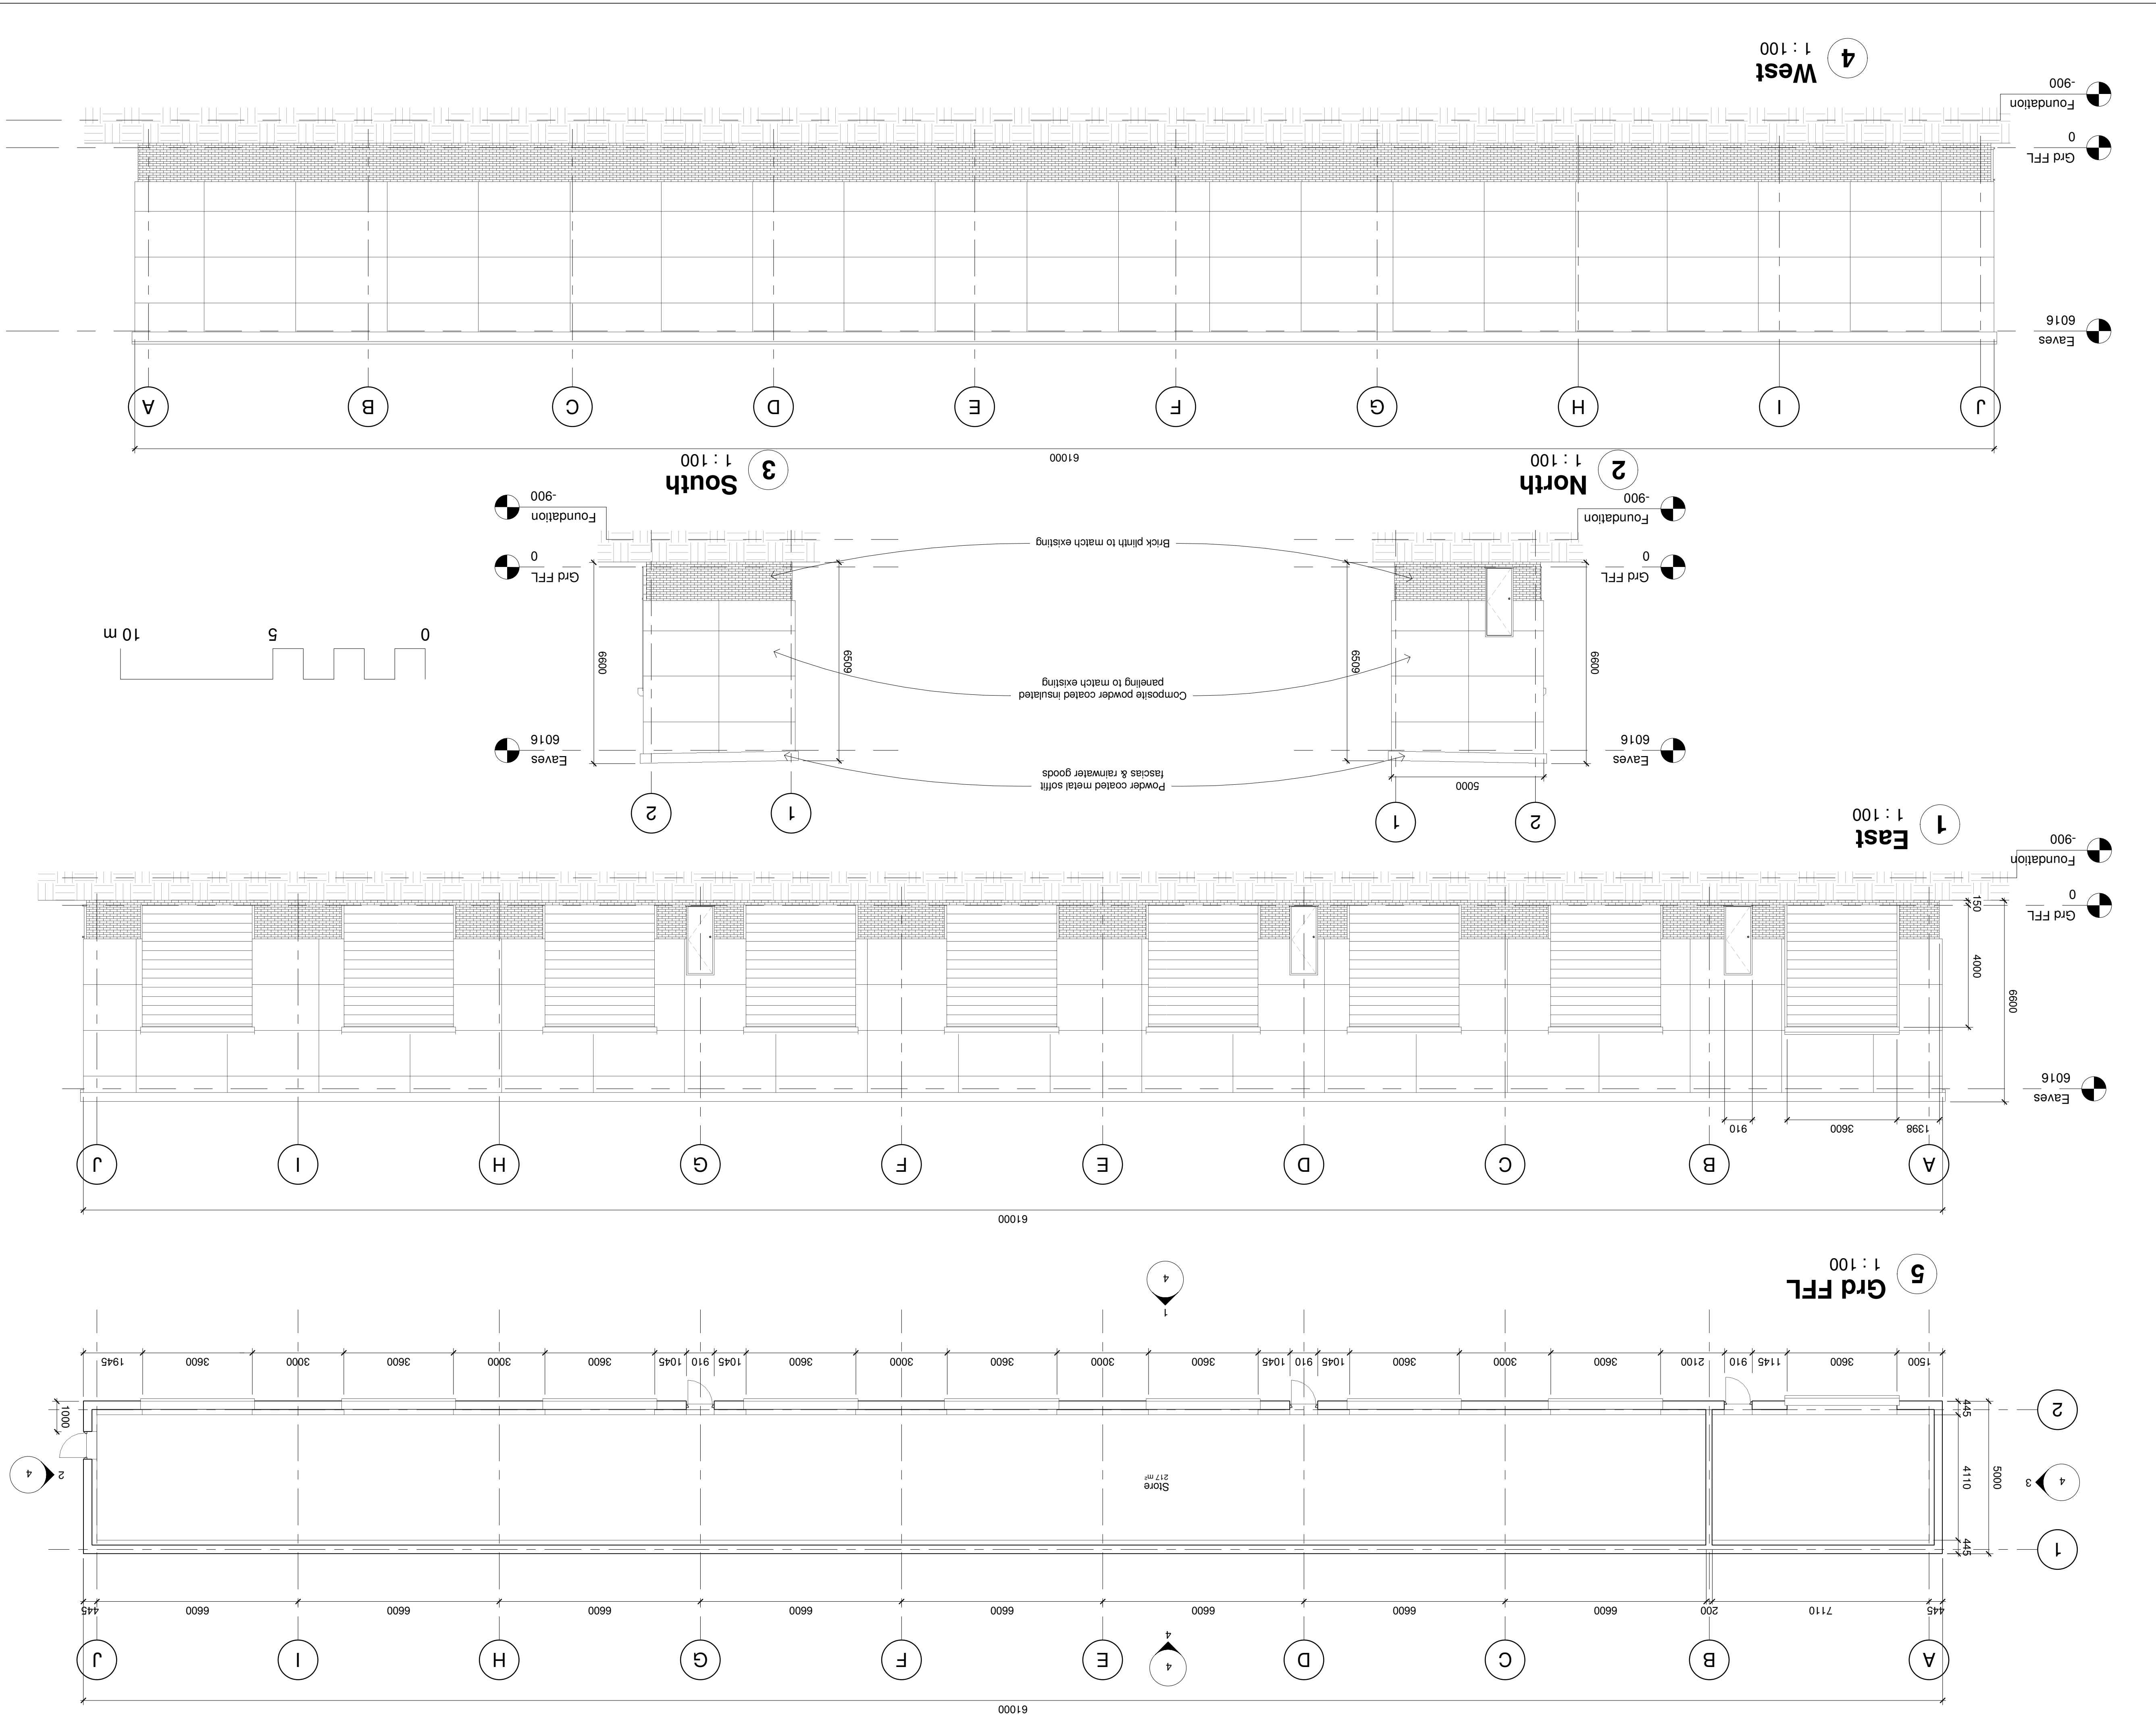


Superseded

Planning	status	20-042-unit		C	
System Number	1 : 100	Project number		20-042-4	
scale @ A1	ND	checked		rev. no.	
date	drawn	approved		4	
360AD Limited Architectural Design & Visualisation Consultancy First floor, 29 Beacon Park Promoted by 360AD Ltd t: 01563 330997 email: enquiries@360ad.co.uk web: www.360ad.co.uk 360AD					
Title					
Plan & Elevation					
Proposed New Storage Building					
Project					
Nyngsgerwnn Avenue, Aberdulaith, Neath					
Groundhog					
Client					
rev. rev. description					
A					
GT ND					
Storage building heightened					
B					
GT ND					
Modified door arrangement					
C					
GT ND					
Modified door arrangement & depth					
17/11/20					
11/11/20					
ND					
Approved					
03/11/20					

PLANNING ONLY

[illegible]