

Planning

status

20-042-a

6

D

System Number

20-042

Project number

20-042

scale @ A1

1 : 100

date

Oct 2020

drawn

GT

checked

ND

approved

360AD Limited

Architectural Design & Visualisation Consulting

First floor, 25 Bocan Park

Pencord, Bridgend, CF35 5LJ

t: 01656390997

email: enquiries@360ad.co.uk

web: www.360ad.co.uk

Project

Groundhog

Ynysgefnw Avenue, Aberdai, Neath

SA10 8HH

Client

rev.

drawn

chkd.

apprvd.

date

description

A

GT

ND

ND

09/11/20

Storage building heightened

B

GT

ND

ND

11/11/20

Modified door arrangement

C

GT

ND

ND

11/11/20

Modified door arrangement & depth

D

GT

ND

ND



08/12/20

Topographical survey added

Title

Proposed Elevations

PLANNING ONLY

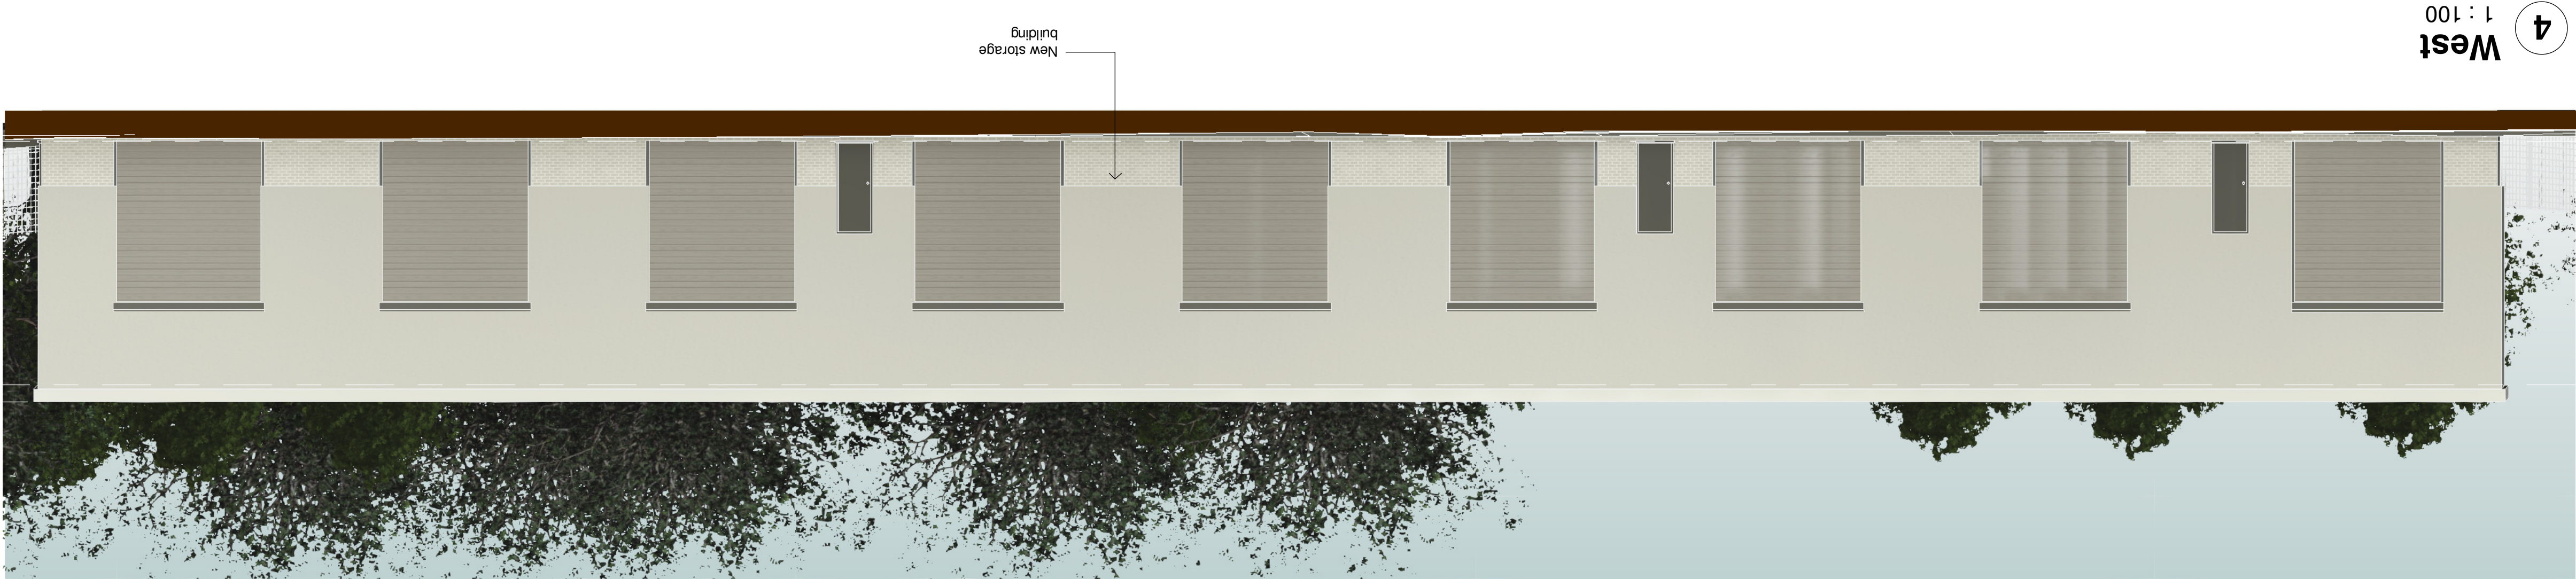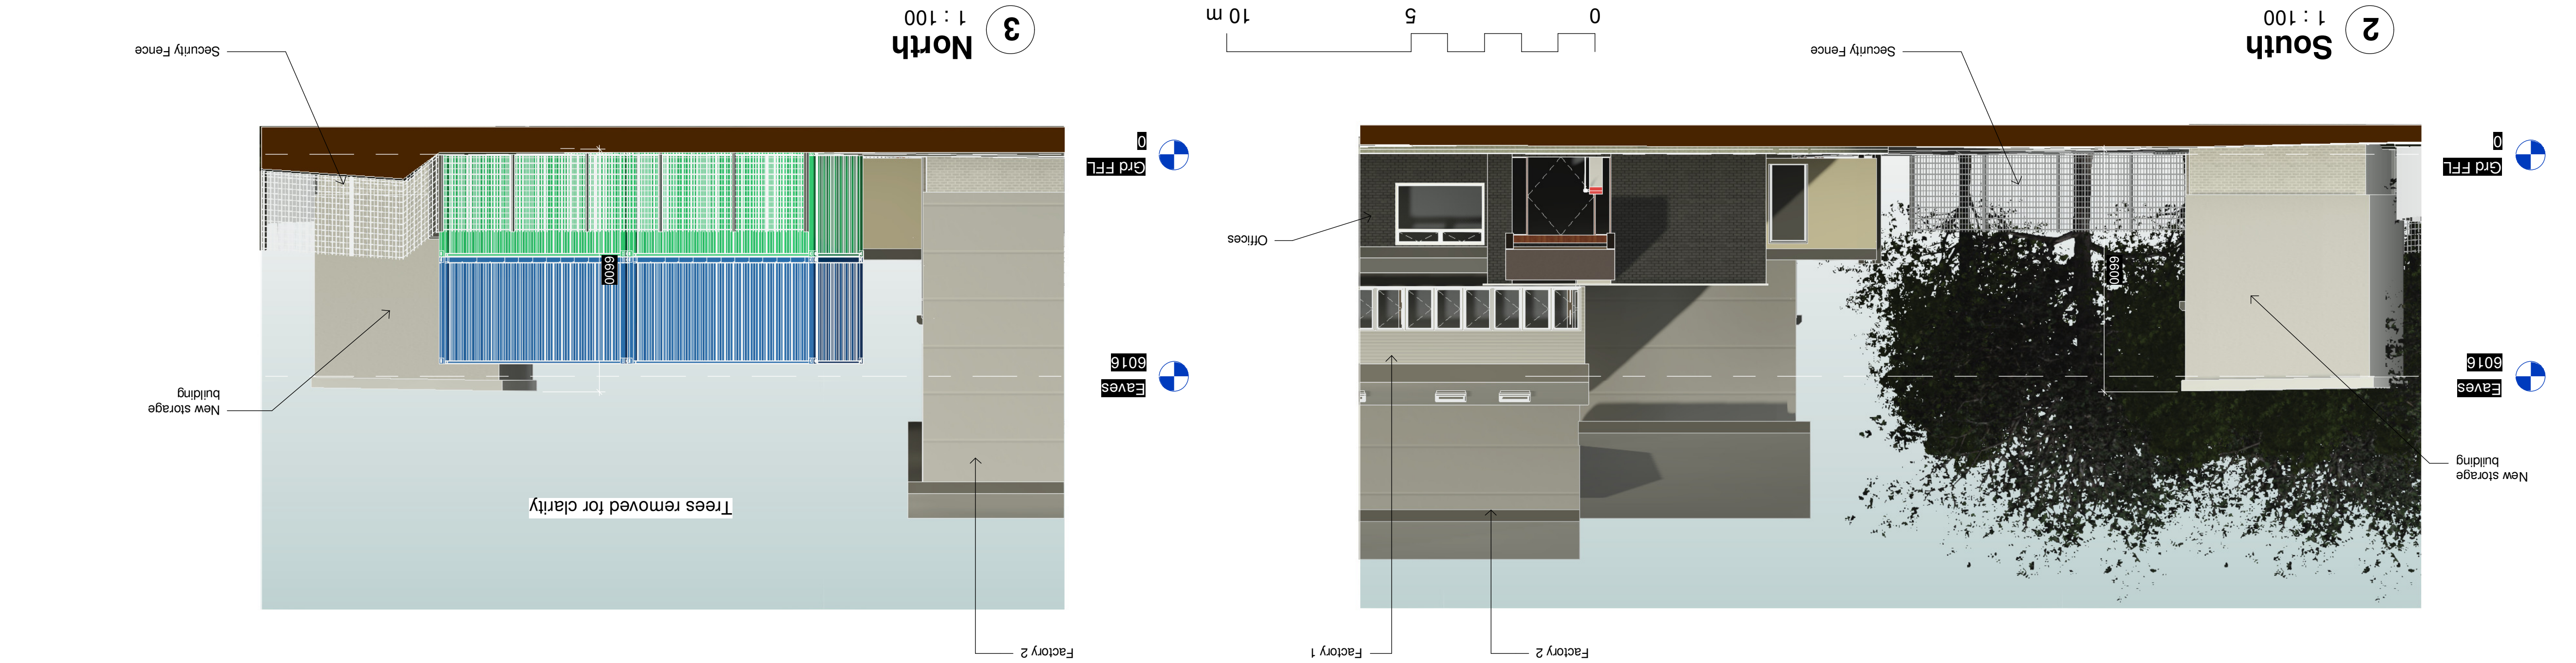

- NOTES
- All dimensions are in millimetres unless noted otherwise.
 - All levels are shown in millimetres unless noted otherwise.
 - Do not scale from the drawing. Use figured dimensions only.
 - Any discrepancies to be reported immediately to the Designer/Engineer.
 - This drawing to be read in conjunction with all relevant drawings and specifications.
- Architects, engineers, subcontractors and specialists to check and verify. Any discrepancies in all of the above must be reported to the Design team prior to installation.
- CDM - If we are appointed as a Designer or Principal Designer, for the Pre-Construction Phase only, we can only carry out our duties for that phase. This means that we will give all relevant design information for consideration in the Construction Phase Plan / Health & Safety File to the Client at the end of the Pre-Construction Phase. It will be the Client's responsibility to pass that information on to the Principal Contractor and any other Contractors or Designers, which the client subsequently appoints.