
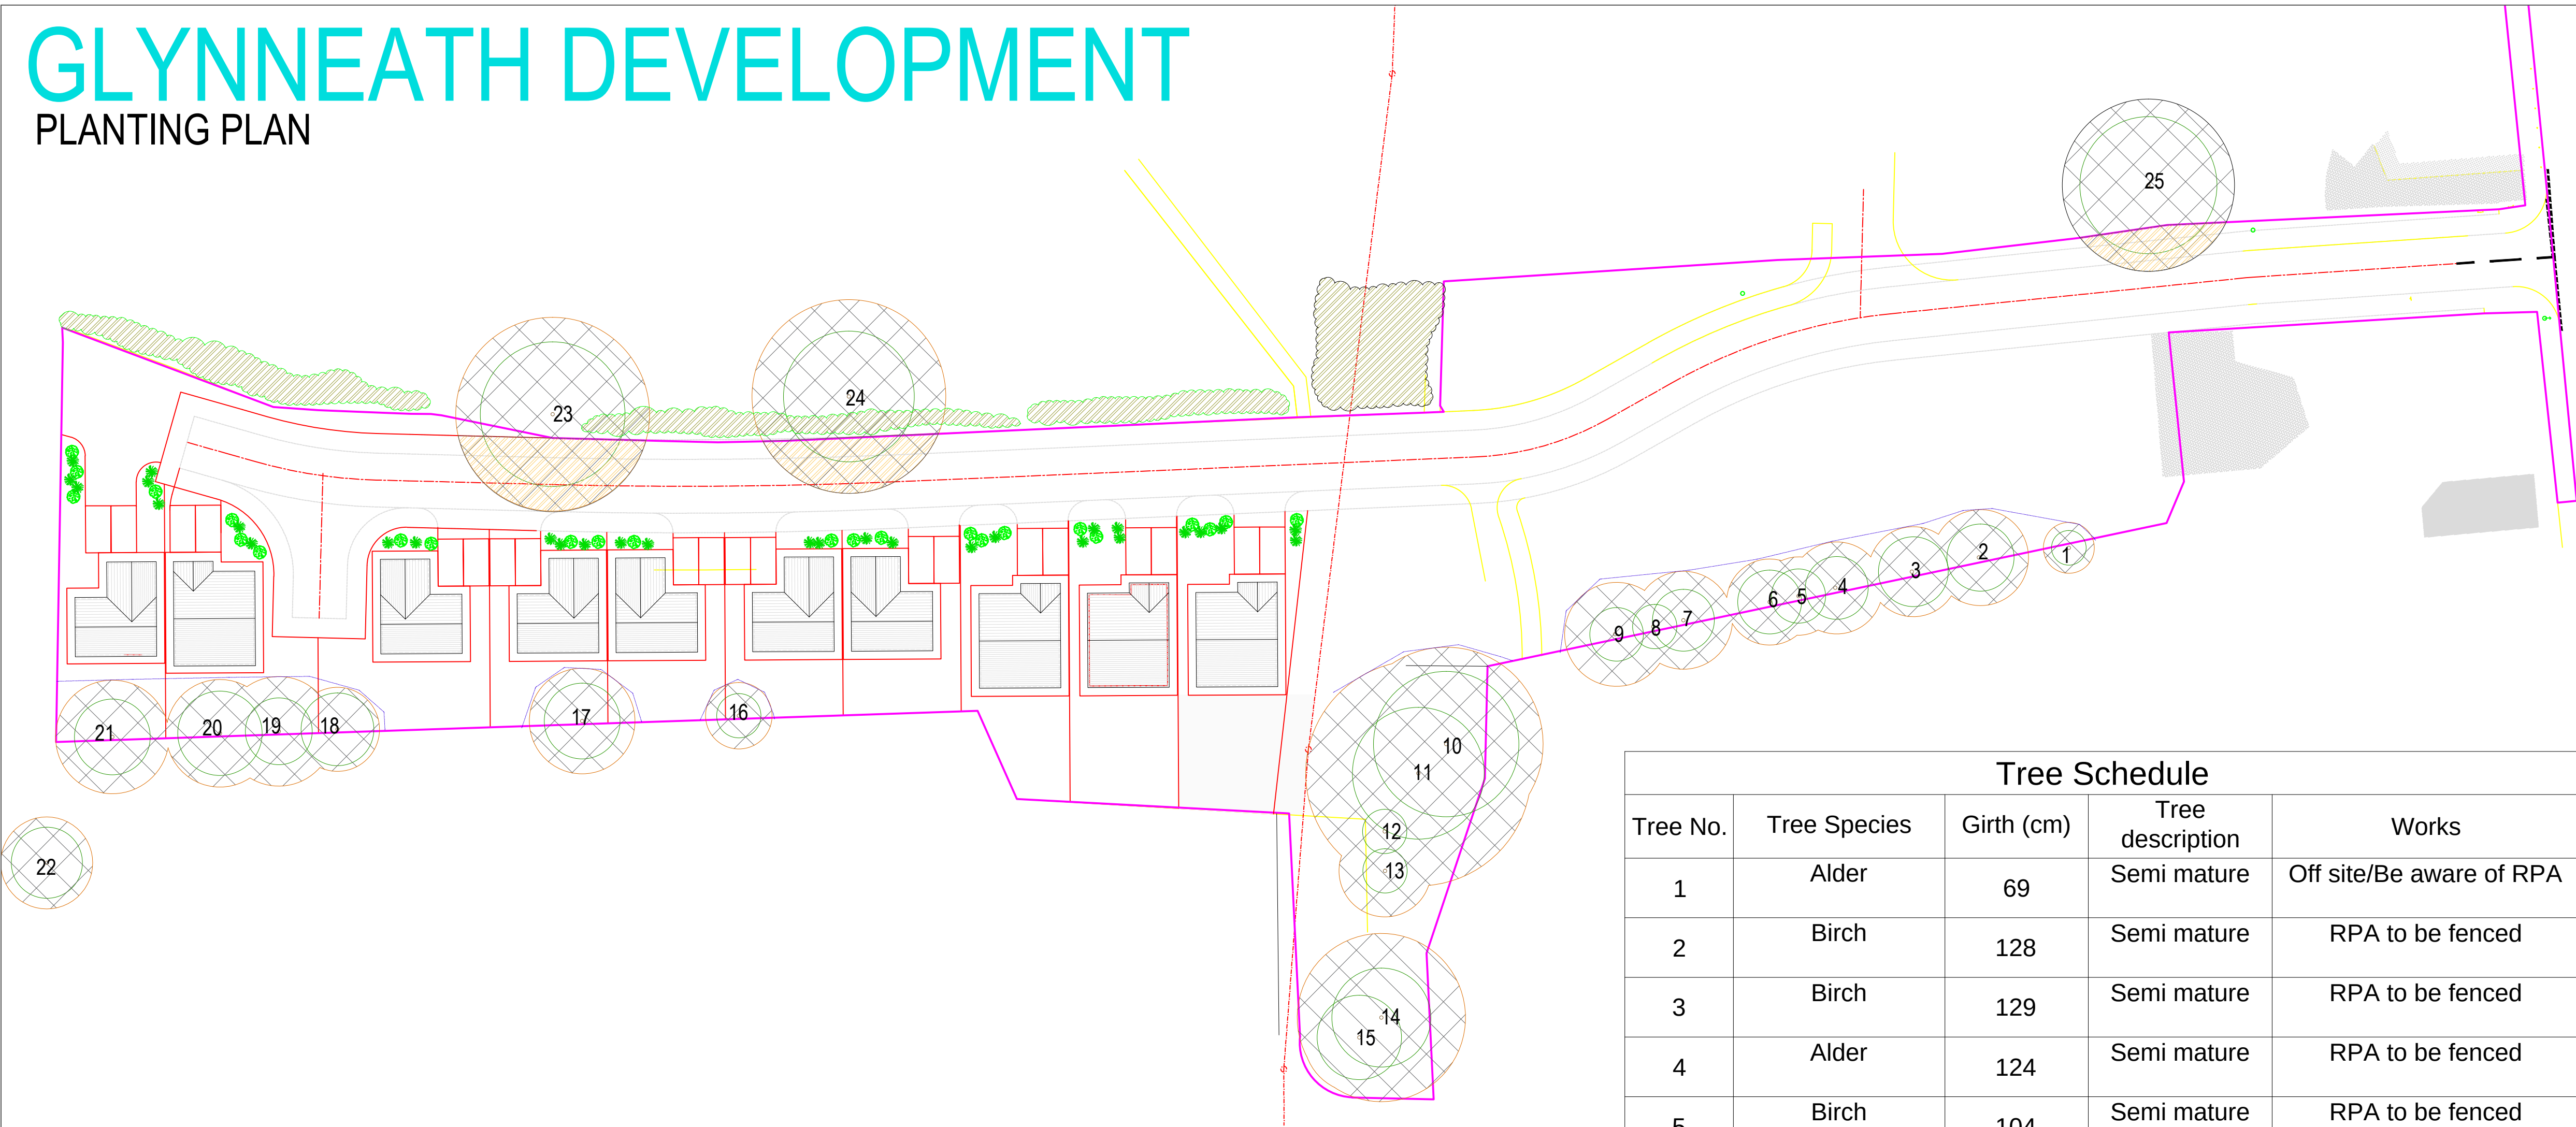
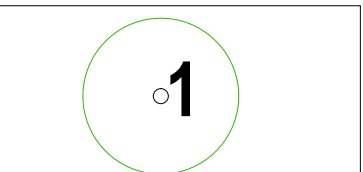
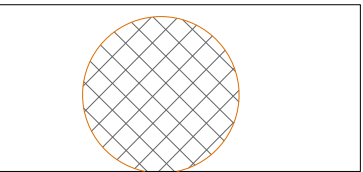
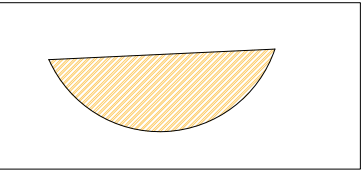
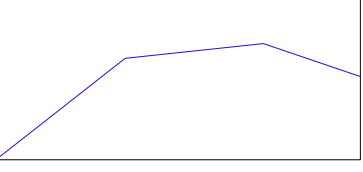



# GLYNNEATH DEVELOPMENT

## PLANTING PLAN

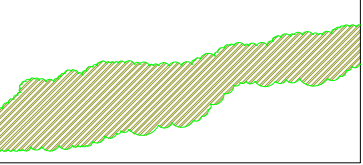

### KEY

-  Existing trees
-  Route Protection Area (RPA)
-  Area of Arboriculture Watching Brief (AWB)
-  Tree Root Protection Fence. (Not to be moved without written approval from arboricultural consultant).
-  Existing privet hedge

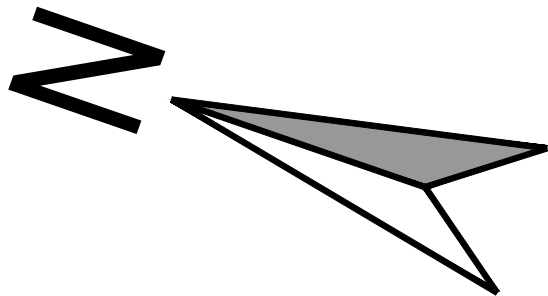

| Tree Schedule |              |            |                  |                          |
|---------------|--------------|------------|------------------|--------------------------|
| Tree No.      | Tree Species | Girth (cm) | Tree description | Works                    |
| 1             | Alder        | 69         | Semi mature      | Off site/Be aware of RPA |
| 2             | Birch        | 128        | Semi mature      | RPA to be fenced         |
| 3             | Birch        | 129        | Semi mature      | RPA to be fenced         |
| 4             | Alder        | 124        | Semi mature      | RPA to be fenced         |
| 5             | Birch        | 104        | Semi mature      | RPA to be fenced         |
| 6             | Alder        | 115        | Semi mature      | RPA to be fenced         |
| 7             | Ash          | 130        | Dead             | Tree to be Removed       |
| 8             | Lime         | 85         | Semi mature      | RPA to be fenced         |
| 9             | Lime         | 138        | Semi mature      | RPA to be fenced         |
| 10            | Pine         | 258        | Mature           | RPA to be fenced         |
| 11            | Lime         | 227        | Mature           | RPA to be fenced         |
| 12            | Hornbeam     | 110        | Semi mature      | RPA to be fenced         |
| 13            | Ash          | 122        | Dead             | Tree to be Removed       |
| 14            | Pine         | 225        | Mature           | RPA to be fenced         |
| 15            | Holly        | 150        | Mature           | RPA to be fenced         |
| 16            | Birch        | 90         | Mature           | RPA to be fenced         |
| 17            | Sycamore     | 140        | Mature           | RPA to be fenced         |
| 18            | Sycamore     | 112        | Mature           | RPA to be fenced         |
| 19            | Birch        | 146        | Mature           | RPA to be fenced         |
| 20            | Sycamore     | 144        | Mature           | RPA to be fenced         |
| 21            | Ash          | 151        | Dead             | Tree to be Removed       |
| 22            | Birch        | 123        | Mature           | Off site/Be aware of RPA |
| 23            | Oak          | 260        | Mature           | Off site/Be aware of RPA |
| 24            | Pine         | 250        | Mature           | Off site/Be aware of RPA |
| 25            | Cedar        | 230        | Mature           | Off site/Be aware of RPA |

| Rev.   | Date.          | Details.              | By.                     | Chk. |
|---|----------------|-----------------------|-------------------------|------|
| <div><div><b>Whittington Landscape Architecture</b><br/>50 Penprysg Road<br/>Pencoed<br/>Bridgend<br/>CF35 6RH<br/>Contact: Geoff Whittington<br/>Mob: 07724 680490<br/>Email: geoffwhittington4@gmail.com</div></div> |                |                       |                         |      |
| Client:   |                | Manning Construction  |                         |      |
| Project:   |                | Glynneath Development |                         |      |
| Title:   |                | Tree Protection Areas |                         |      |
| Drawn:<br>GW   |                | Checked.              | Scale(s):<br>1:400 @ A1 |      |
| Date.<br>25/09/20   | Job no.<br>291 | Drg. no.<br>001       | Rev.                    |      |