




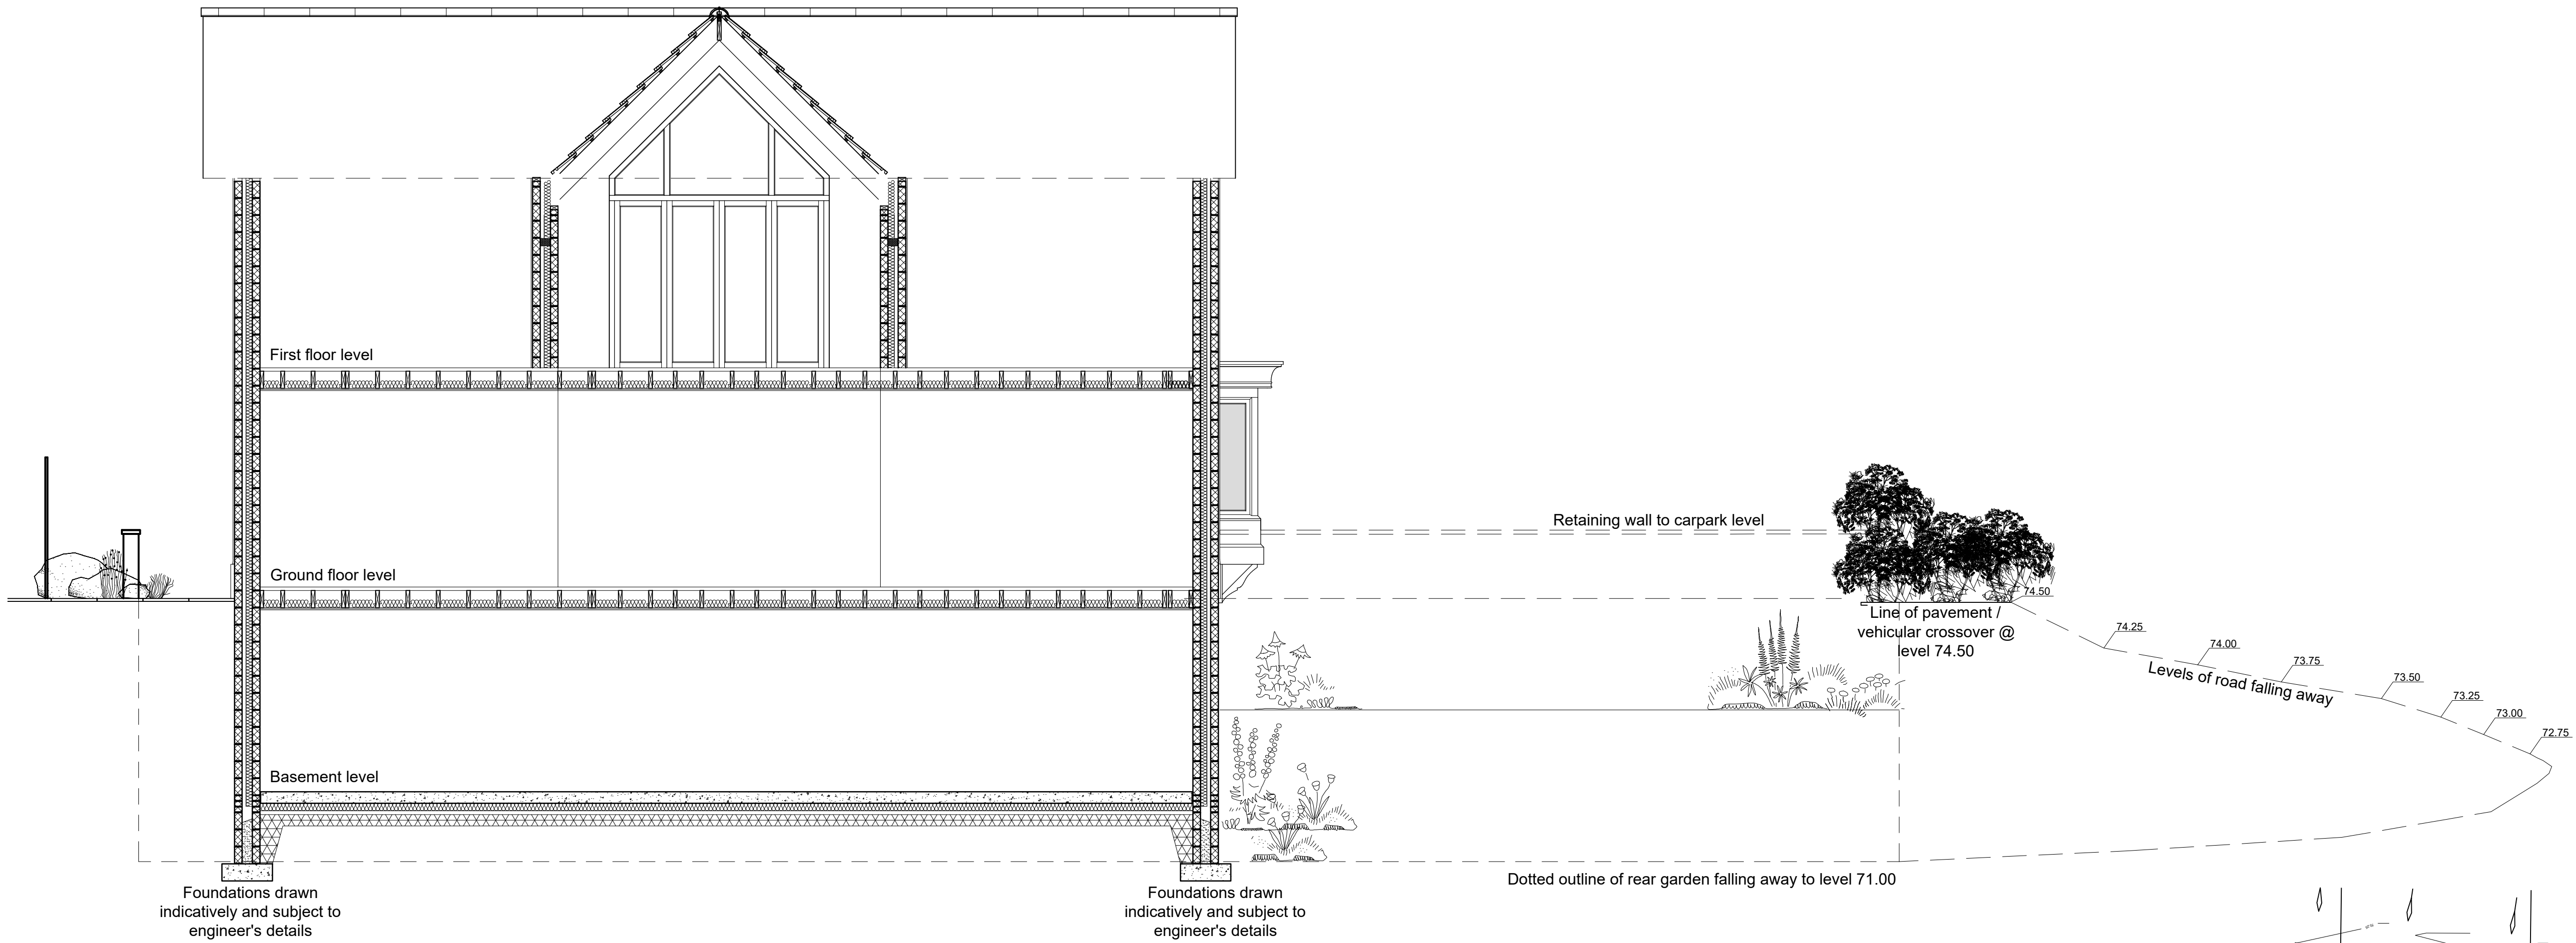

PROPOSED SECTION - AA

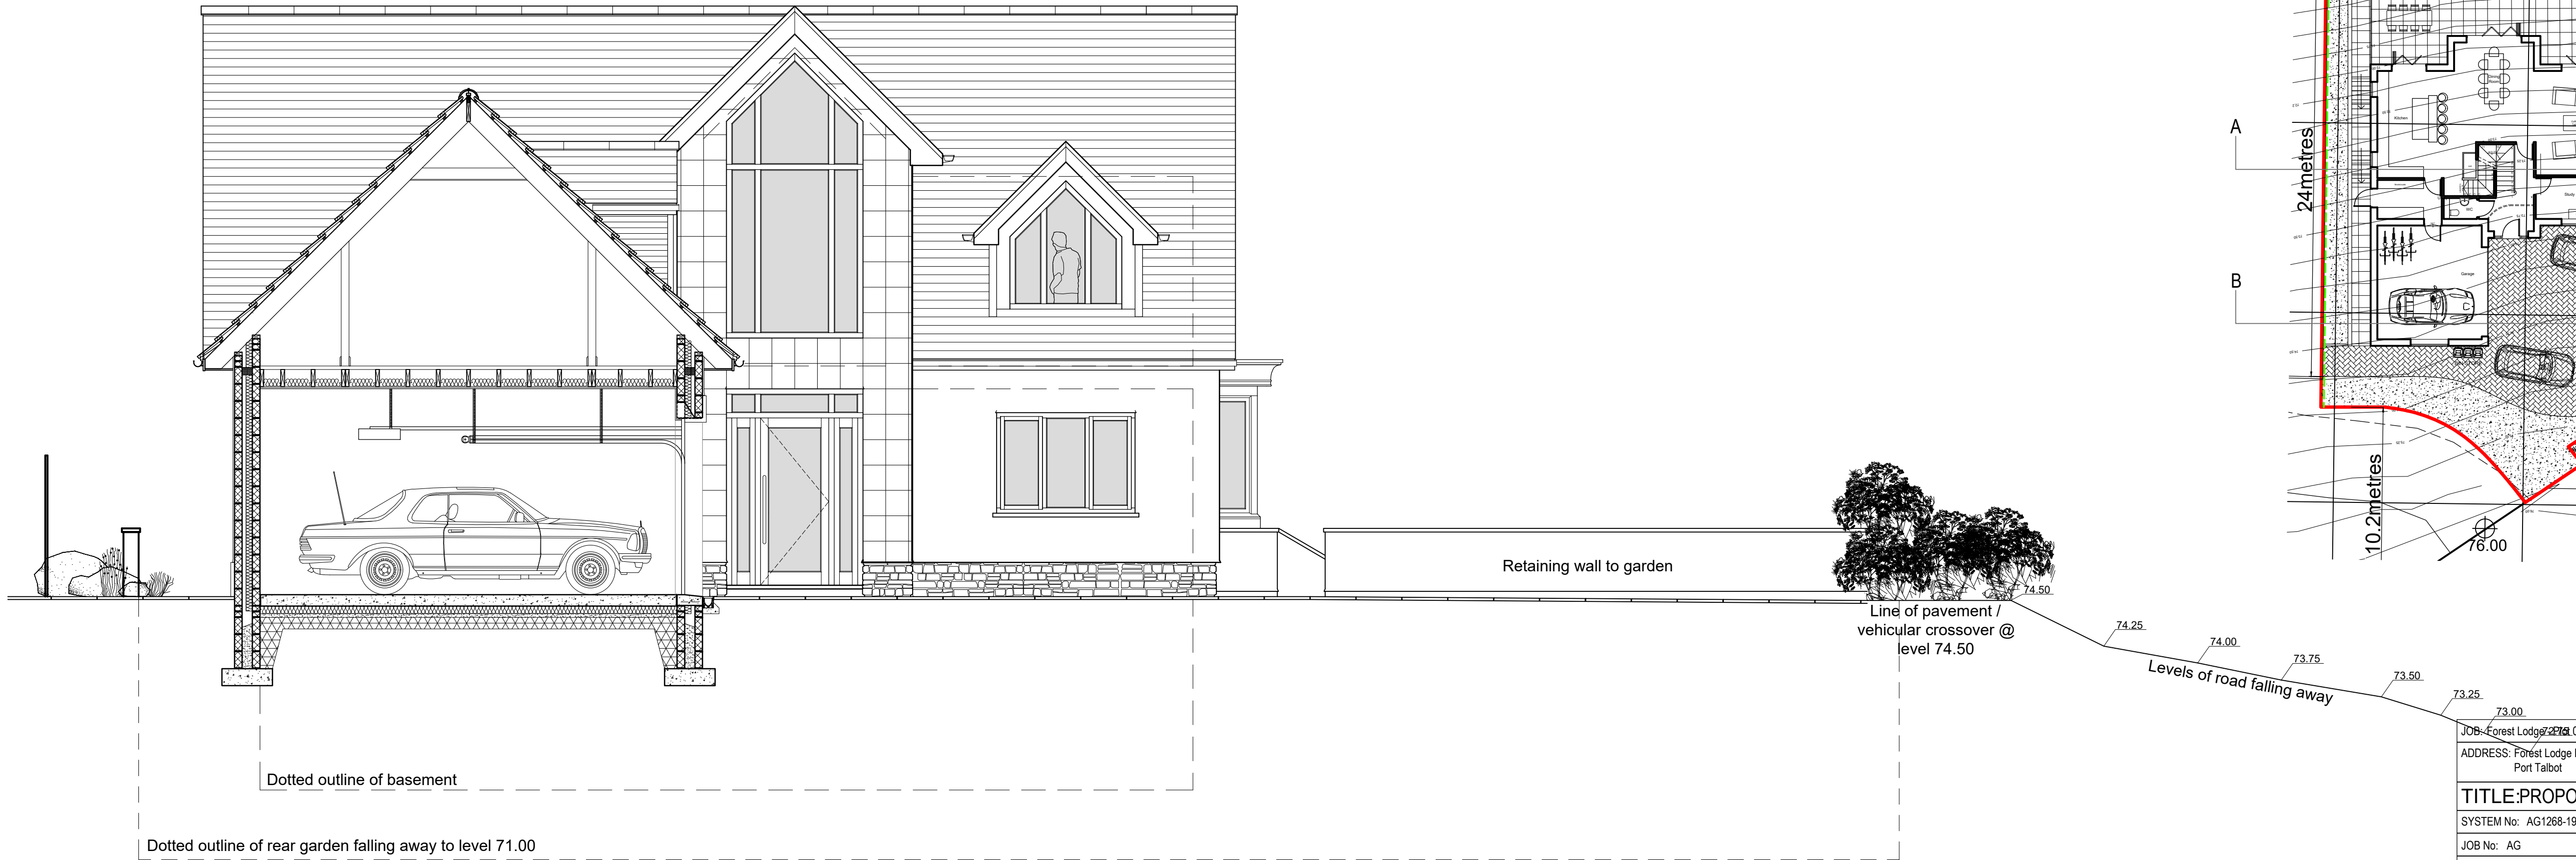

PROPOSED SECTION - BB

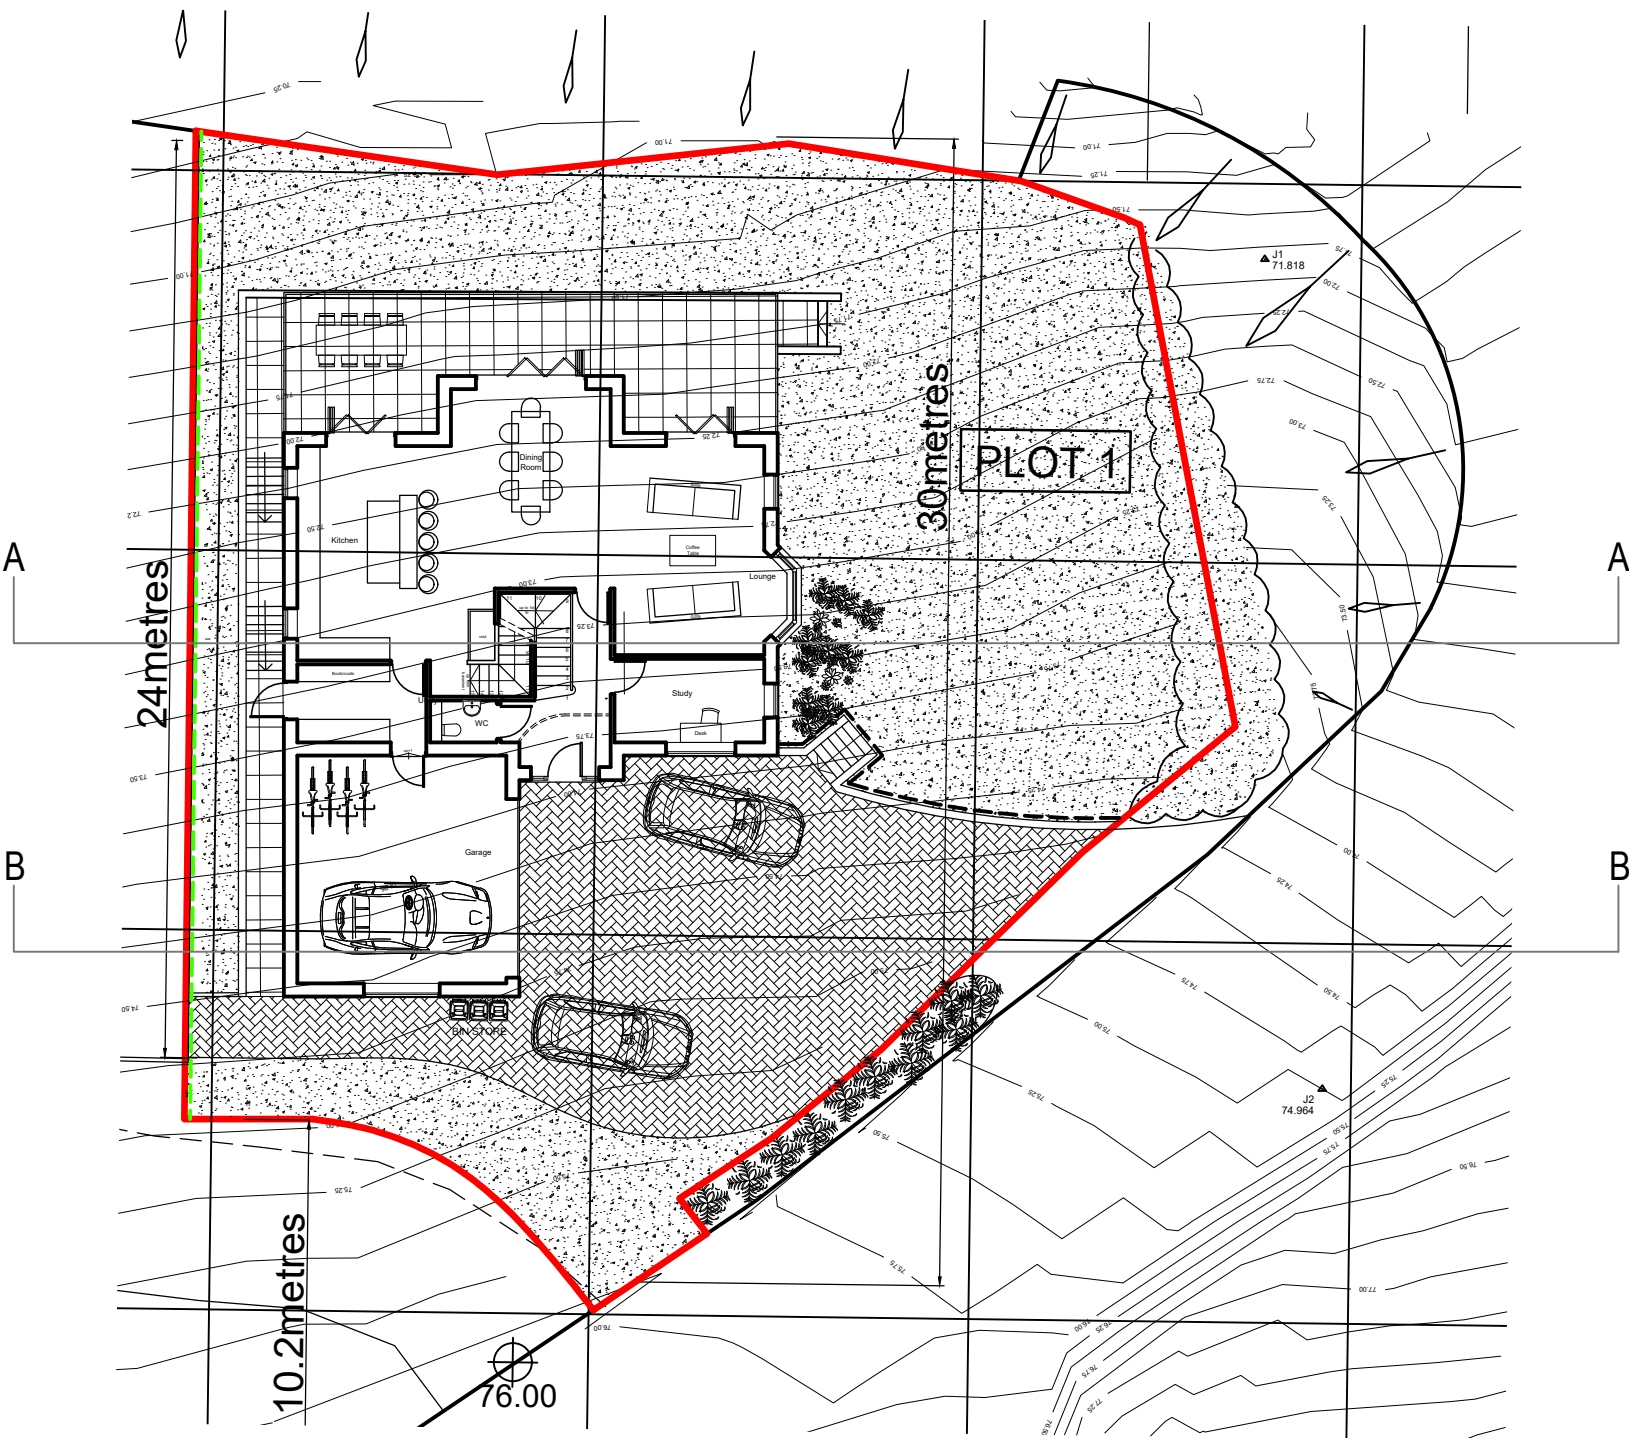

JOB: Forest Lodge 2312 01, Site 01		CLIENT: NT Developments Ltd	
ADDRESS: Forest Lodge Lane, Forest Lodge, Port Talbot			
TITLE: PROPOSED SECTIONS AA & BB			
SYSTEM No: AG1268-19	DATE: 30.12.20	DRW-No:	Rev
JOB No: AG	Checked by:	P12	/
SCALES: A1@1:50/A3@1:100	DRAWN BY: J. Gunn		
REVISIONS DESCRIPTION:			
ALL DIMENSIONS TO BE CHECKED ON SITE: Contractor to check and verify all building and site dimensions. The contractor is to comply in all respects with the current Building Regulations whether specifically stated on this drawing or not. This drawing must be read and checked against any other specialist drawing provided.			