

2021.205	PL01	-
Job No.	Dir. No.	Rev.
PLANNING	PL01	Rev.
STATUS	PL01	Rev.
PLANS AND ELEVATIONS	PL01	Rev.
NEW POORCH AND LIVING ROOM EXTENSION AT 12 VERDI ROAD, PORT TALBOT,	PL01	Rev.
PROJECT	PL01	Rev.
MR AND MRS M. EDWARDS	PL01	Rev.
15/01/2021	15/01/2021	15/01/2021
Date	Date	Date
15/01/2021	15/01/2021	15/01/2021
Date	Date	Date

[illegible]


--

Original drawing size A1

not having a copyright at the moment









This drawing is to establish design intent. The contractor is responsible for quantities, dimensions, weights and costs. Compliance with contract documents is the contractor's responsibility. All errors or omissions of construction and for the co-ordination of work with trades. 

SCALE THIS DRAWING ONLY FOR PLANNING PURPOSES CHECK ALL DIMENSIONS ON SITE

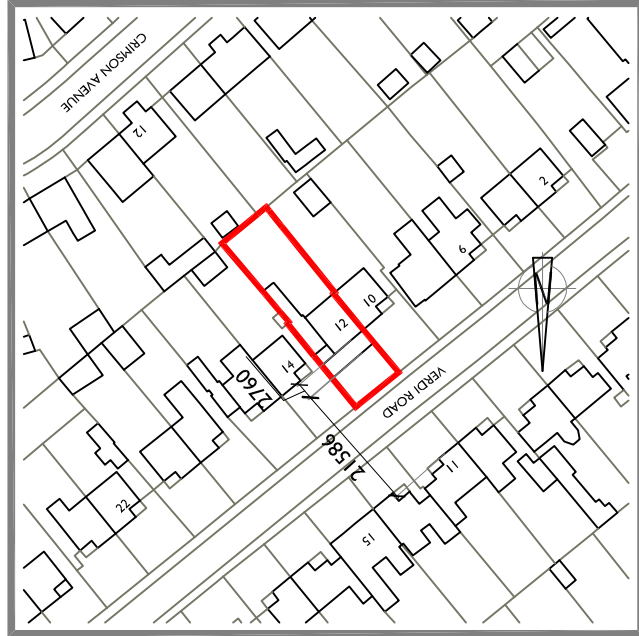

MATERIALS

Roof:	Brown concrete roof tiles
Walls:	Grey painted render
Windows / doors:	White uPVC
Fascias / soffits:	White uPVC
Rainwater goods:	White uPVC

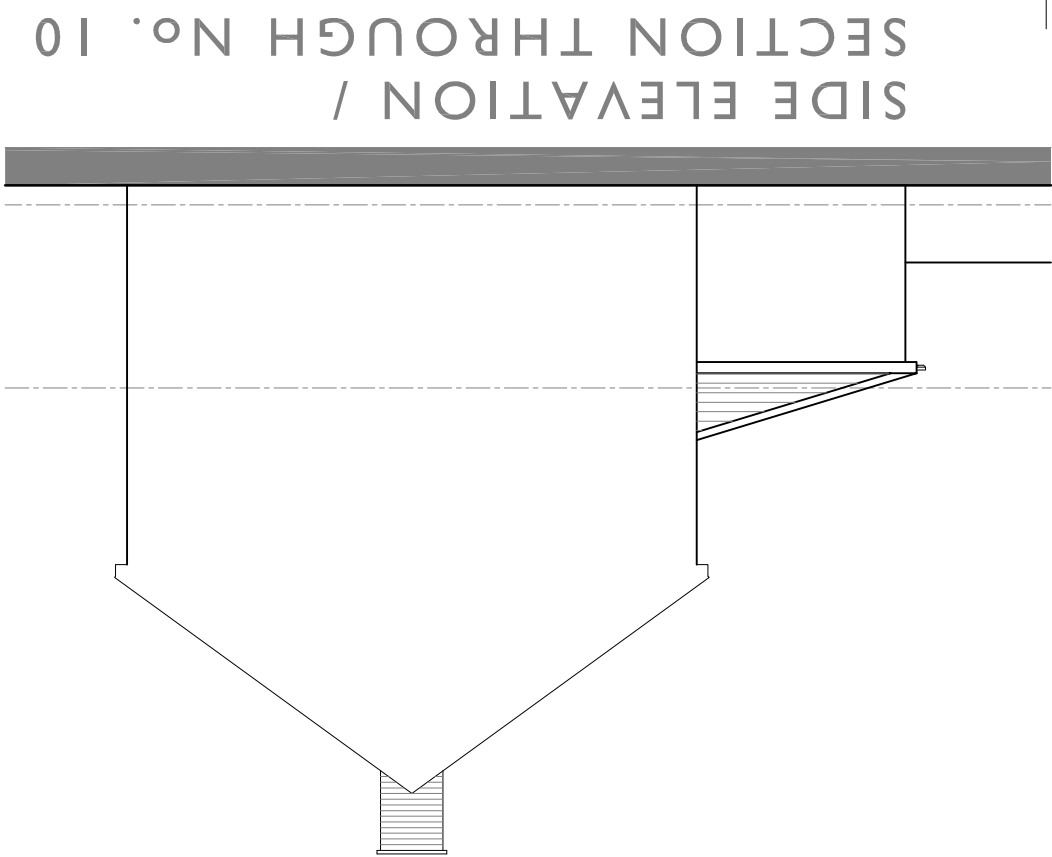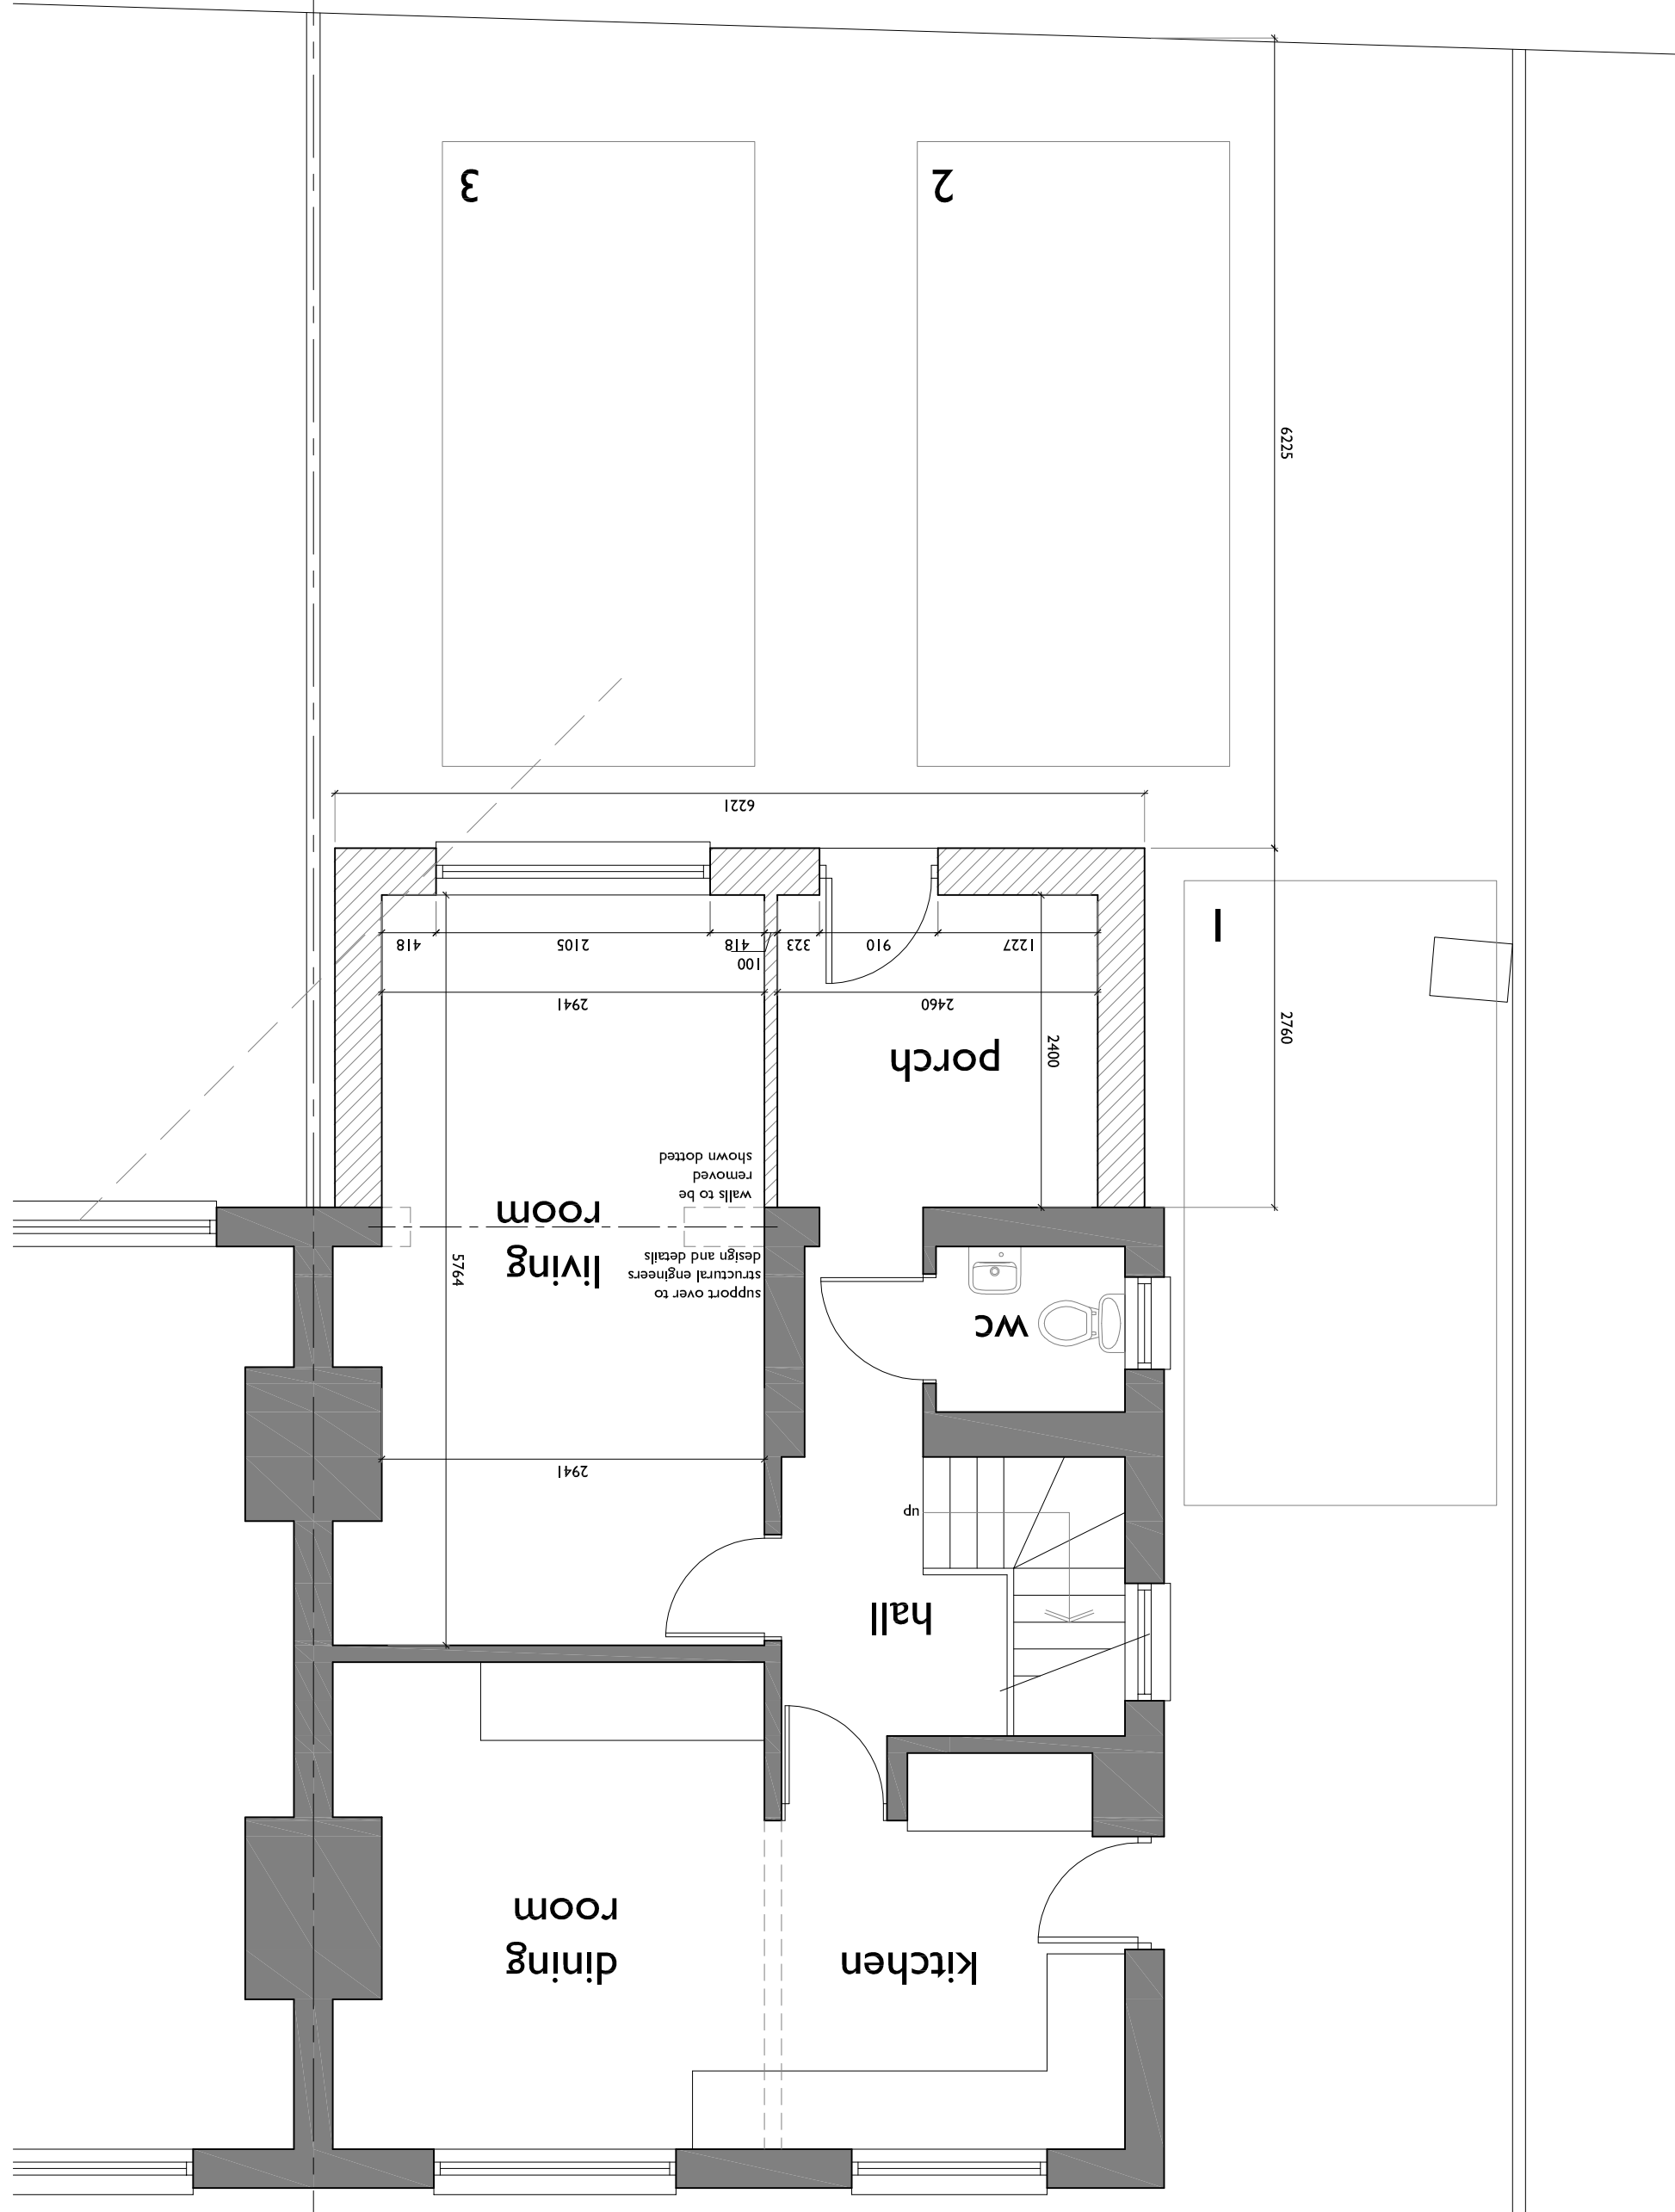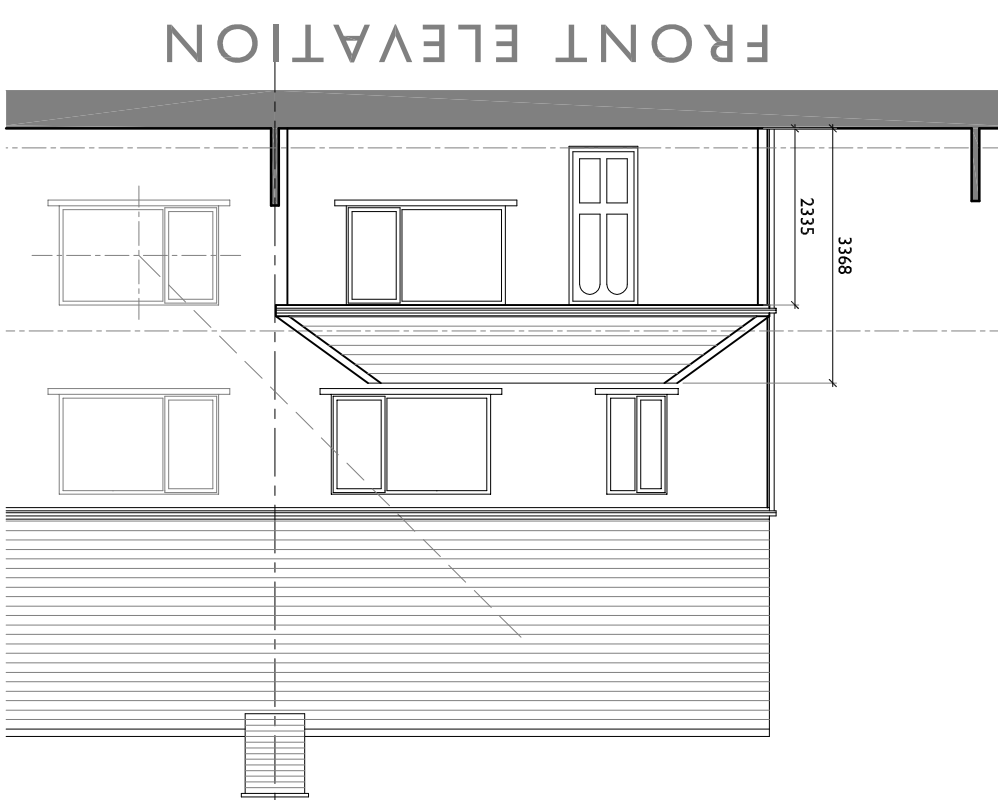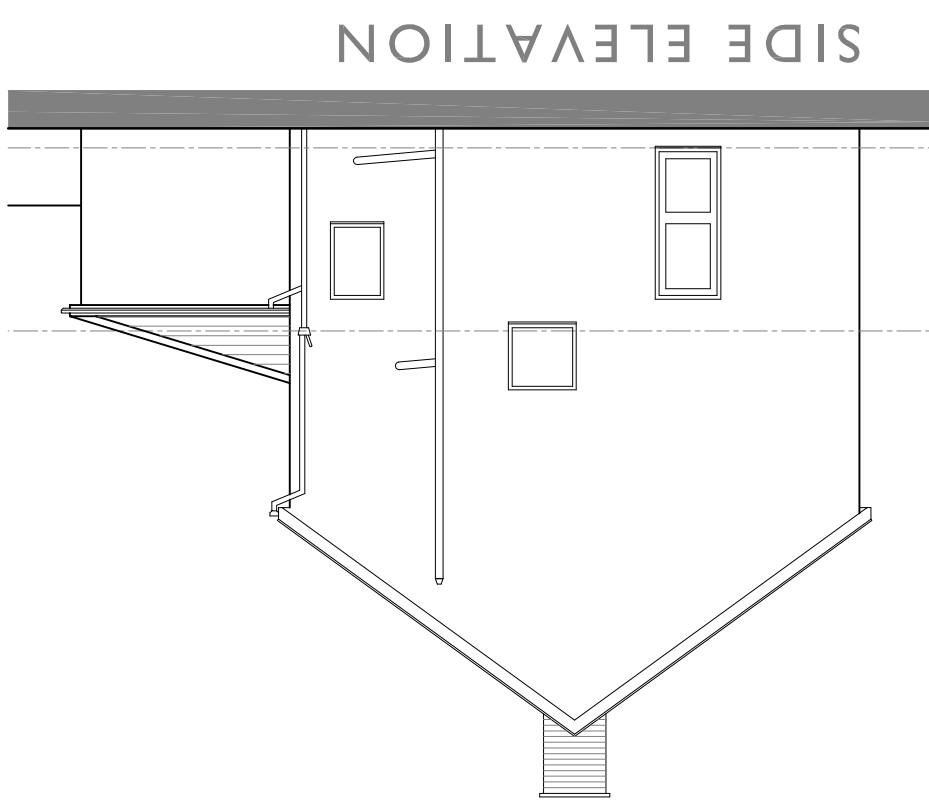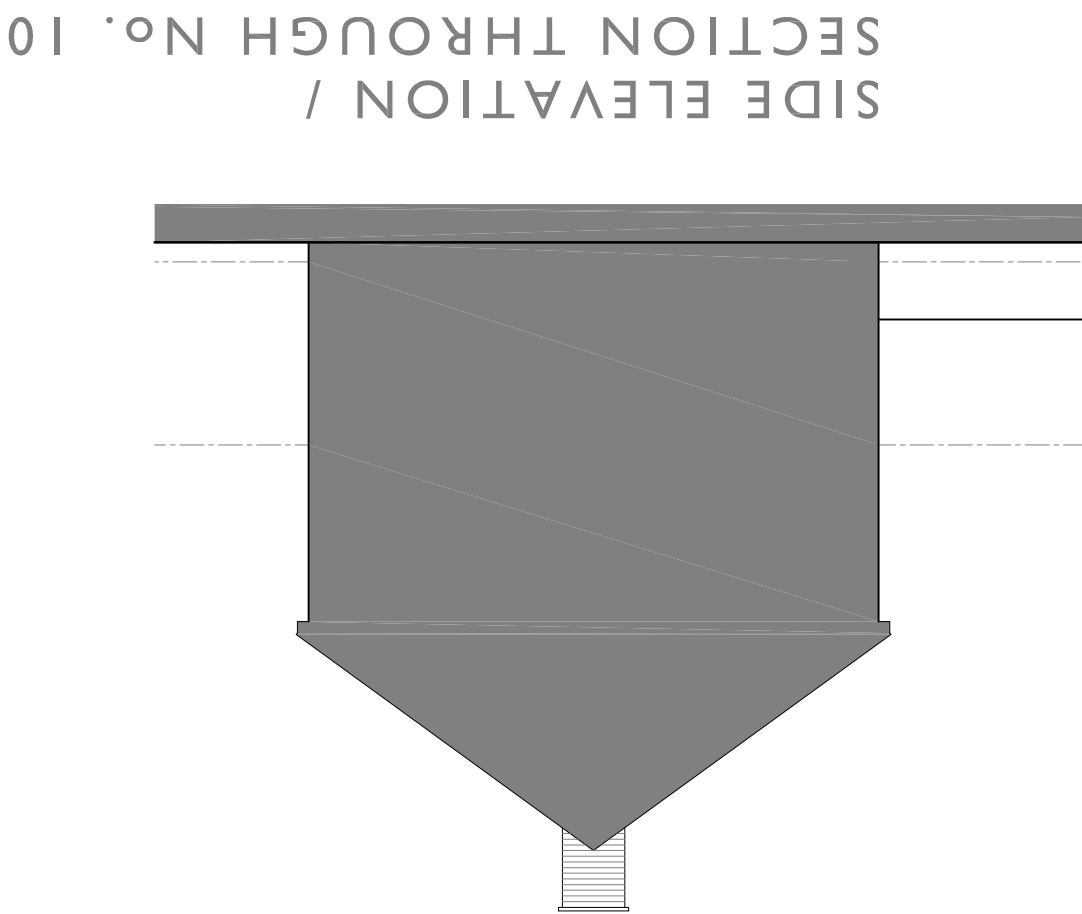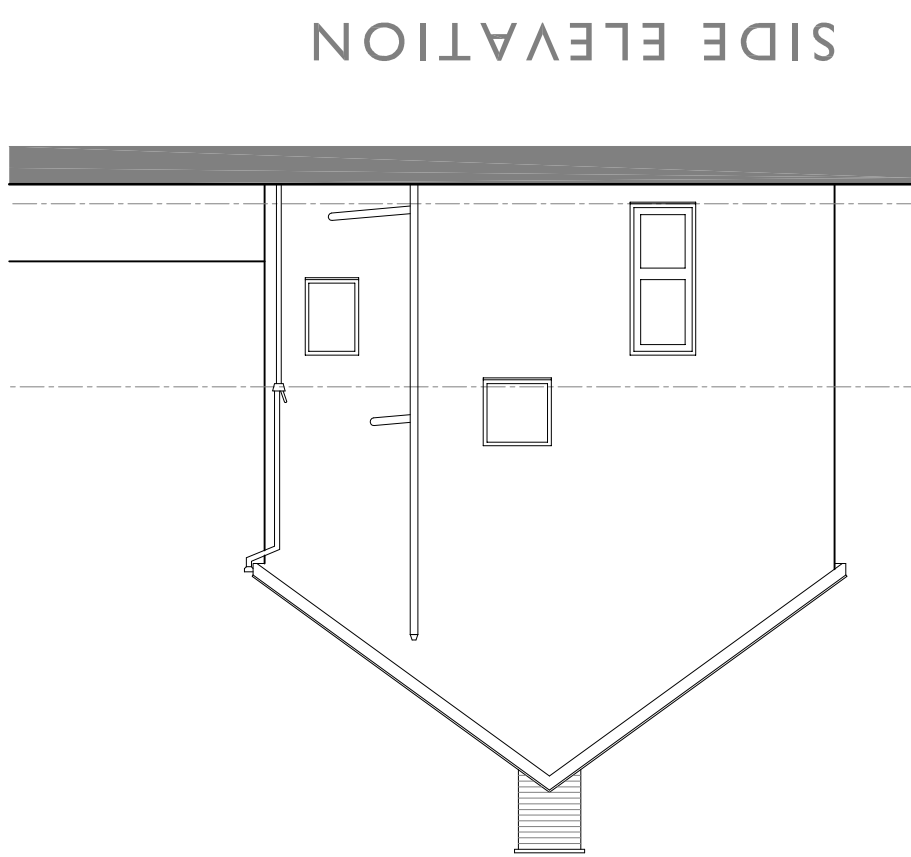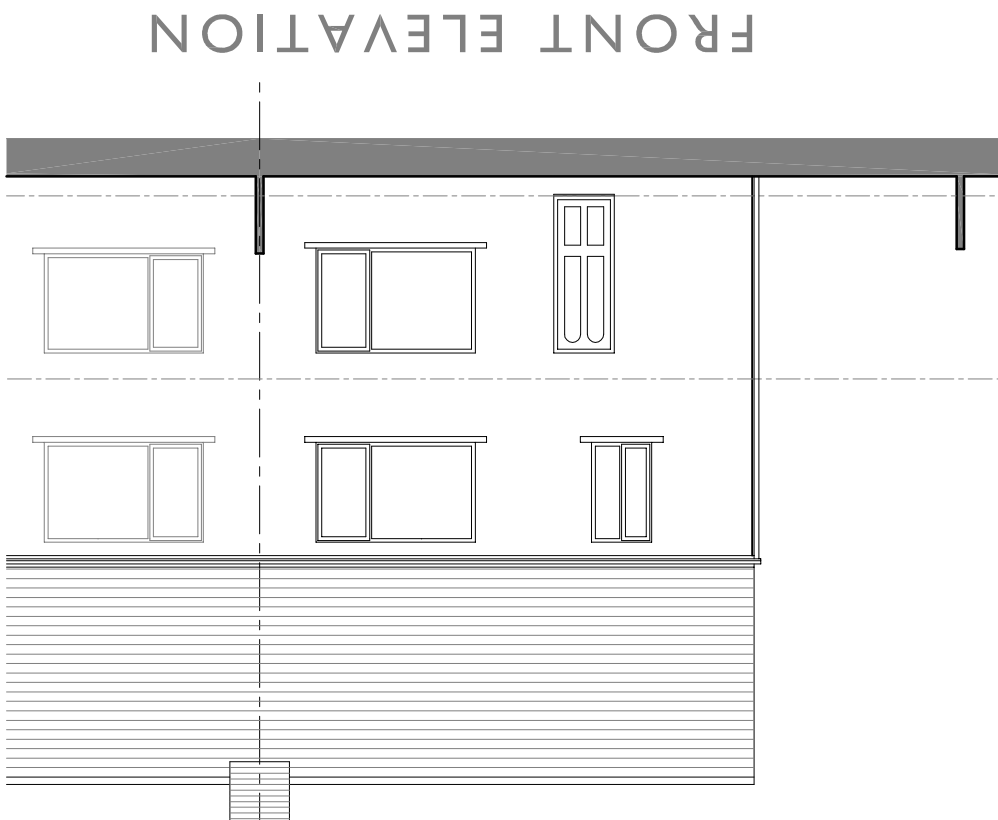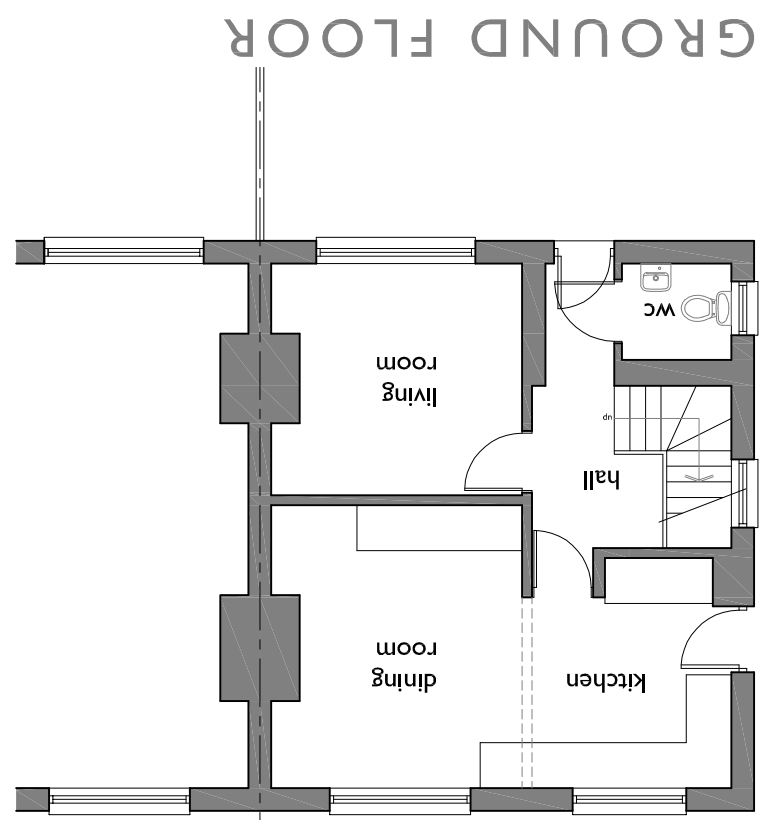

12 VERDI ROAD, PORT TALBOT.