


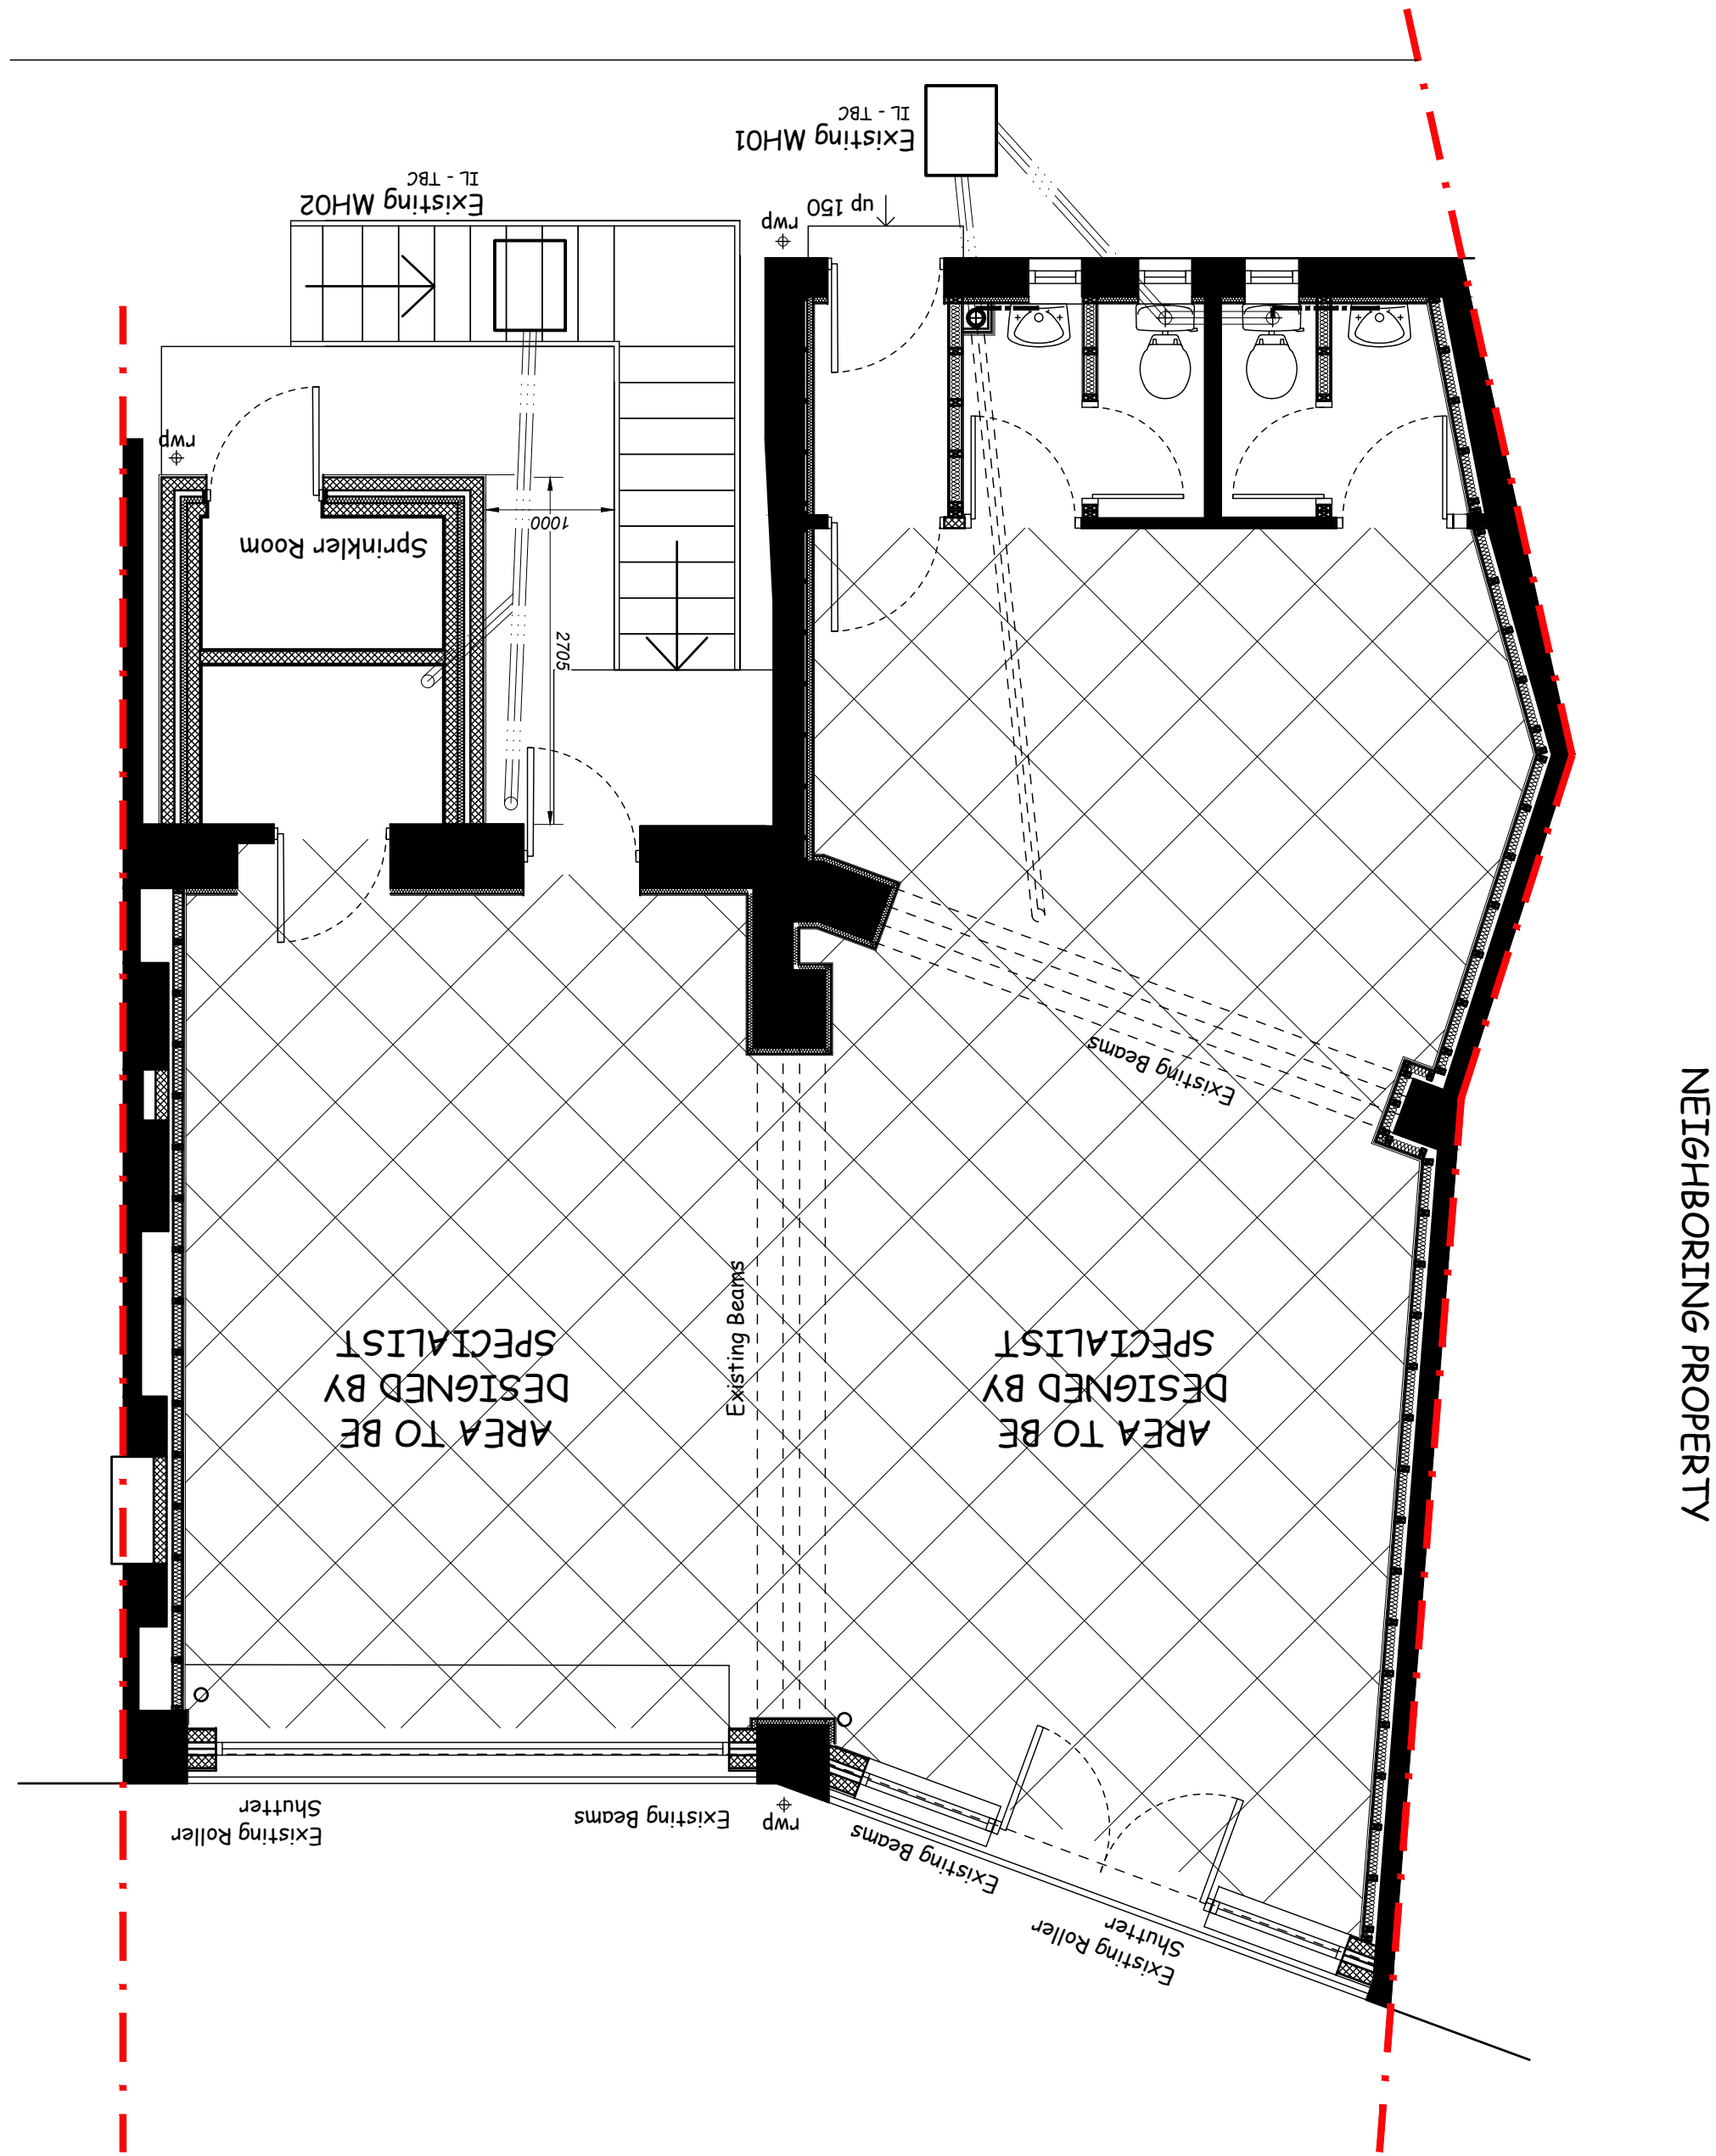

Drawing No R588-10 A1