


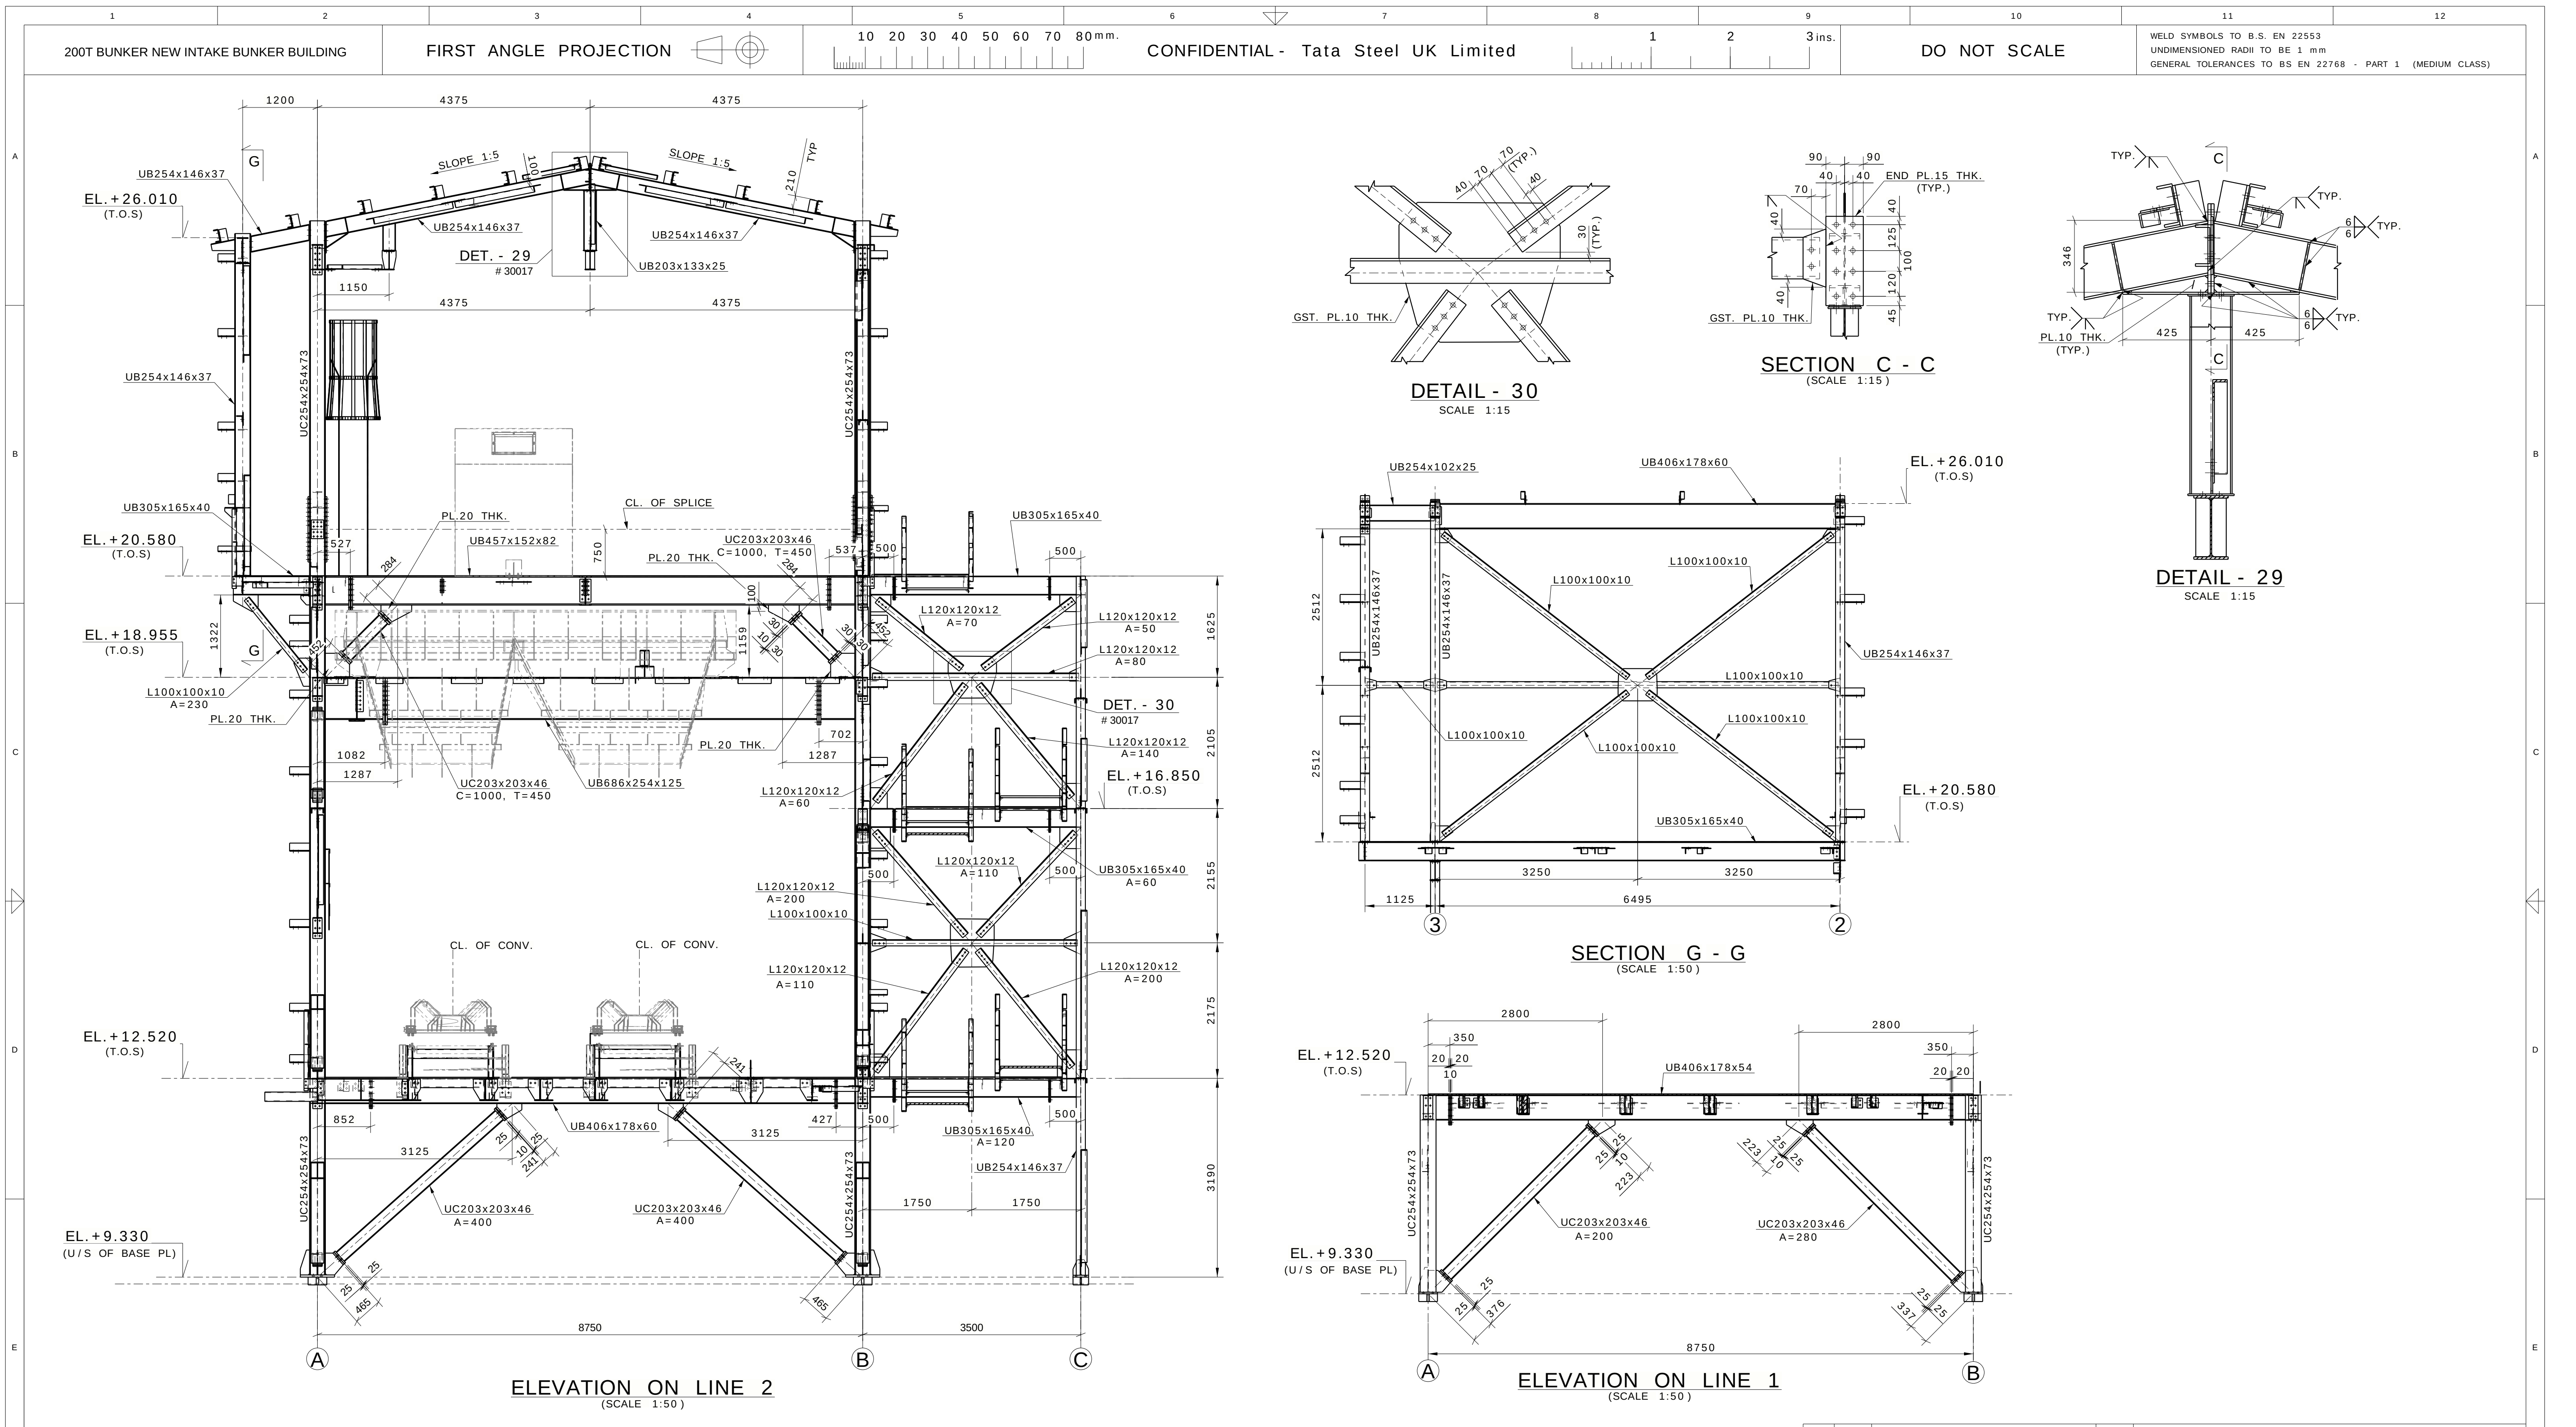

- NOTE :-**
- ALL DIMENSIONS ARE IN mm. & LEVELS ARE IN METER.
 - FOR GENERAL NOTES REFER DRAWING NO. TCE.11193H-CV-3000-ST-30001.
 - THIS DRAWING IS TO BE READ IN CONJUNCTION WITH DRAWING NO 30002, 30003, 30004 & 30006 TO 30018.
 - FOR CONNECTION DETAIL REFER RESPECTED STANDARD DRWAING.

No. OFF	ITEM	DRG. No. OR MATL.	ITEM	DESCRIPTION
	SCALE	1:15 1:50		PLANT TATA STEEL PORT TALBOT
	UNIT OF MEASUREMENT	mm		SECTION BURDENING AREA
	DRAWN	SM 29.02.2020		DESCRIPTION 200T BUNKER
	CHECKED	BJ/SM 29.02.2020		NEW INTAKE BUNKER BUILDING
	APPROVED	PCD 29.02.2020		ELEVATION ON LINE 1 & 2

 Tata Steel UK Limited Port Talbot Works	REVISIONS	DRAWN		DRAWN		DRAWN		DRAWN		DRAWN		DRAWN		DRAWN		DRAWN		CONFIDENTIAL	THIS DRAWING IS THE PROPERTY OF TATA STEEL UK LIMITED AND MUST NOT BE COPIED WITHOUT WRITTEN PERMISSION. ITS CONTENTS ARE CONFIDENTIAL. MUST NOT BE DISCLOSED OUTSIDE TATA STEEL UK LIMITED WITHOUT WRITTEN PERMISSION AND ARE TO BE USED ONLY FOR THE PURPOSE FOR WHICH THE DRAWING SUPPLIED.	DRG. No.	TCE.11193H-CV-3000-ST- 30005	SHT. NO.	REV. PR	F	
1	2	3	CH'D	APP'D	4	CH'D	APP'D	5	CH'D	APP'D	6	CH'D	APP'D	7	CH'D	APP'D	8	CH'D	APP'D	9	10	11	12	REV.	
1	2	3	CH'D	APP'D	4	CH'D	APP'D	5	CH'D	APP'D	6	CH'D	APP'D	7	CH'D	APP'D	8	CH'D	APP'D	9	10	11	12	REV.	