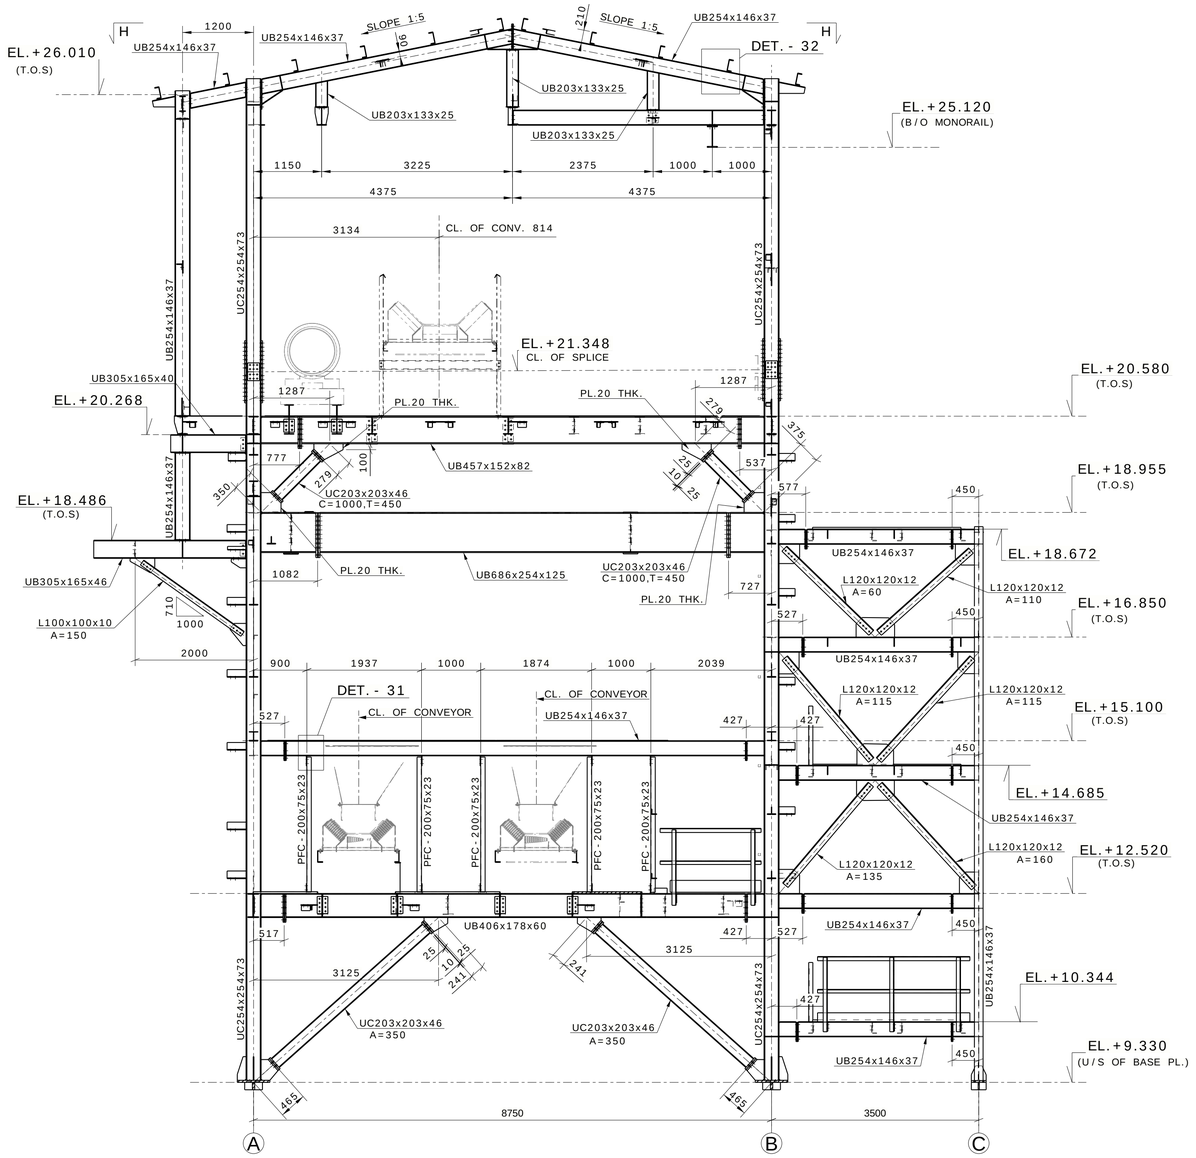
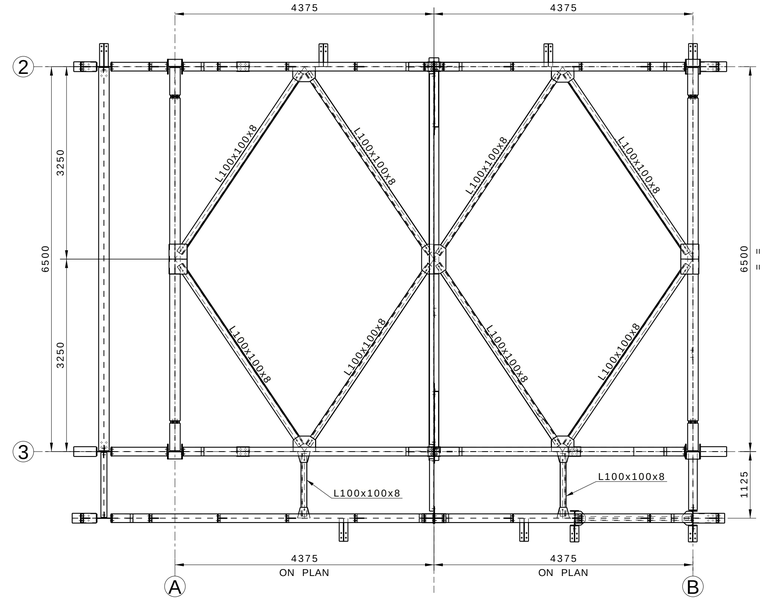
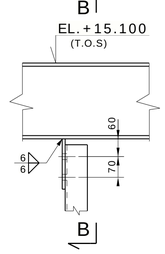
| 200T BUNKER NEW INTAKE BUNKER BUILDING | FIRST ANGLE PROJECTION | CONFIDENTIAL - Tata Steel UK Limited | DO NOT SCALE | WELD SYMBOLS TO B.S. EN 22553<br>UNDIMENSIONED RADII TO BE 1 mm<br>GENERAL TOLERANCES TO BS EN 22768 - PART 1 (MEDIUM CLASS) |
|---|---|---|---|---|



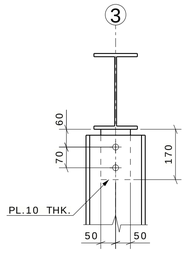

ELEVATION ON LINE 3
(SCALE 1:50)



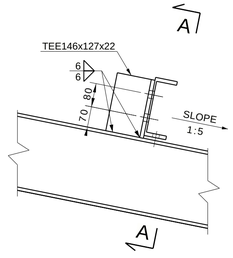

SECTION H - H
(SCALE 1:50)



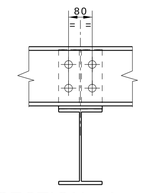

DETAIL - 31
SCALE 1:10




SECTION B - B
SCALE 1:10




DETAIL - 32
SCALE 1:10




SECTION A - A
SCALE 1:10

NOTE : -

1. ALL DIMENSIONS ARE IN mm. & LEVELS ARE IN METER.
2. FOR GENERAL NOTES REFER DRAWING NO. TCE.11193H - CV - 3000 - ST - 30001.
3. THIS DRAWING IS TO BE READ IN CONJUNCTION WITH DRAWING NO 30002 TO 3005 & 30007 TO 30018.
4. FOR CONNECTION DETAIL REFER RESPECTED STANDARD DRWAING.

| No. OFF | ITEM | DRG. No. OR MATL. | ITEM | DESCRIPTION |
|---|---|---|---|---|
| | SCALE 1:10 :1:50 | | PLANT | TATA STEEL PORT TALBOT |
| | UNIT OF MEASUREMENT mm | | SECTION | BURDENING AREA |
| | DRAWN | SM 29.02.2020 | DESCRIPTION | 200T BUNKER |
| | CHECKED | BJ/SM 29.02.2020 | | **NEW INTAKE BUNKER BUILDING** |
| | APPROVED | PCD 29.02.2020 | | **ELEVATION ON LINE 3** |

ALL WELDING TO EIS 3 CATEGORY A

COPYRIGHT- Tata Steel UK Limited ©

Tata Steel UK Limited

Port Talbot Works

| REVISIONS | DRAWN | CH'D | APP'D |
|---|---|---|---|
| | | | |

CONFIDENTIAL
THIS DRAWING IS THE PROPERTY OF TATA STEEL UK LIMITED AND MUST NOT BE COPIED WITHOUT WRITTEN PERMISSION. ITS CONTENTS ARE CONFIDENTIAL, MUST NOT BE DISCLOSED OUTSIDE TATA STEEL UK LIMITED WITHOUT WRITTEN PERMISSION AND ARE TO BE USED ONLY FOR THE PURPOSE FOR WHICH THE DRAWING SUPPLIED.

JOB REF :

CAD FILE :

| ORIGINATING OFFICE | | | |
|---|---|---|---|
| DRG.No. | TCE.11193H-CV-3000-ST-30006 | SHT. NO. | REV. PR |
| RECEIVING OFFICE | | | |
| DRG.No. | | | REV. |

A1

$TIME$ $DATE$ $FILEAB REV$

Tekla Structures