


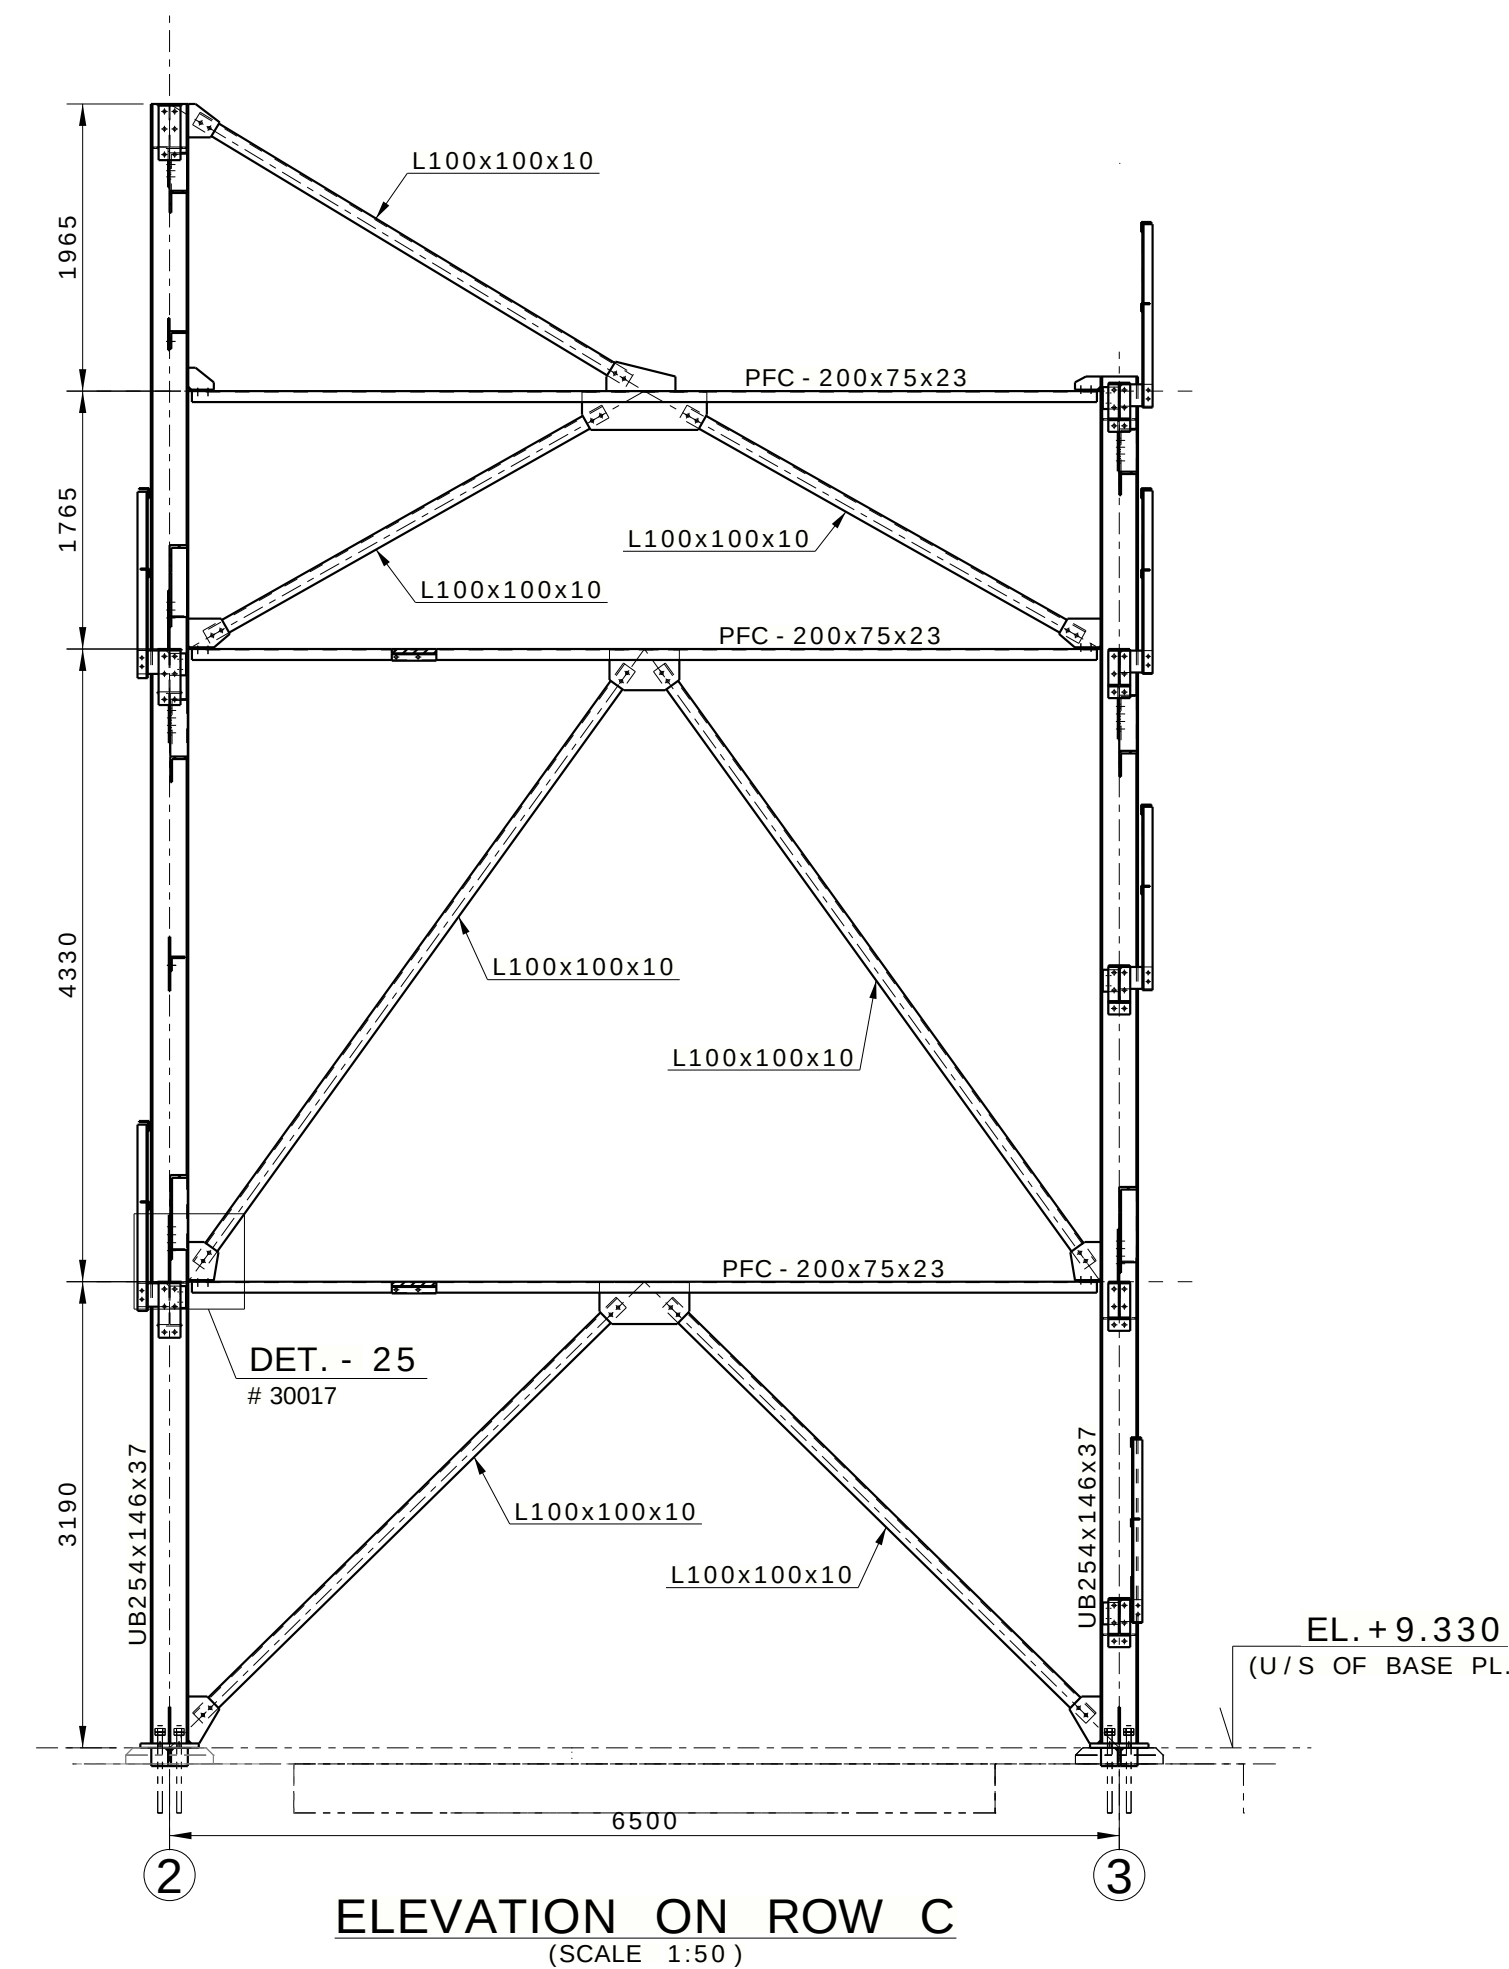

1. ALL DIMENSIONS ARE IN mm. & LEVELS ARE IN METER.
2. FOR GENERAL NOTES REFER DRAWING NO. TCE.11193H-CV-3000-ST-3000I
3. THIS DRAWING IS TO BE READ IN CONJUNCTION WITH
DRAWING NO. 30002, 30003 & 30005 TO 30018.
4. FOR CONNECTION DETAIL REFER RESPECTED STANDARD DRAWING.

No. OFF	ITEM	DRG. No. OR MATL.	ITEM	DESCRIPTION
	SCALE	1:50	:	PLANT TATA STEEL PORT TALBOT
	UNIT OF MEASUREMENT	mm		SECTION BURDENING AREA
	DRAWN	SM 	29.02.2020	DESCRIPTION 200T BUNKER
	CHECKED	BJ/SM 	29.02.2020	
	APPROVED	PCD 	29.02.2020	NEW INTAKE BUNKER BUILDING


COPYRIGHT- Tata Steel UK Limited

ORIGINATING OFFICE	
--------------------	--

REV.
PR

REV.

URG. P

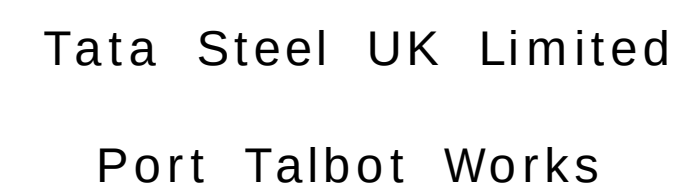[illegible]