


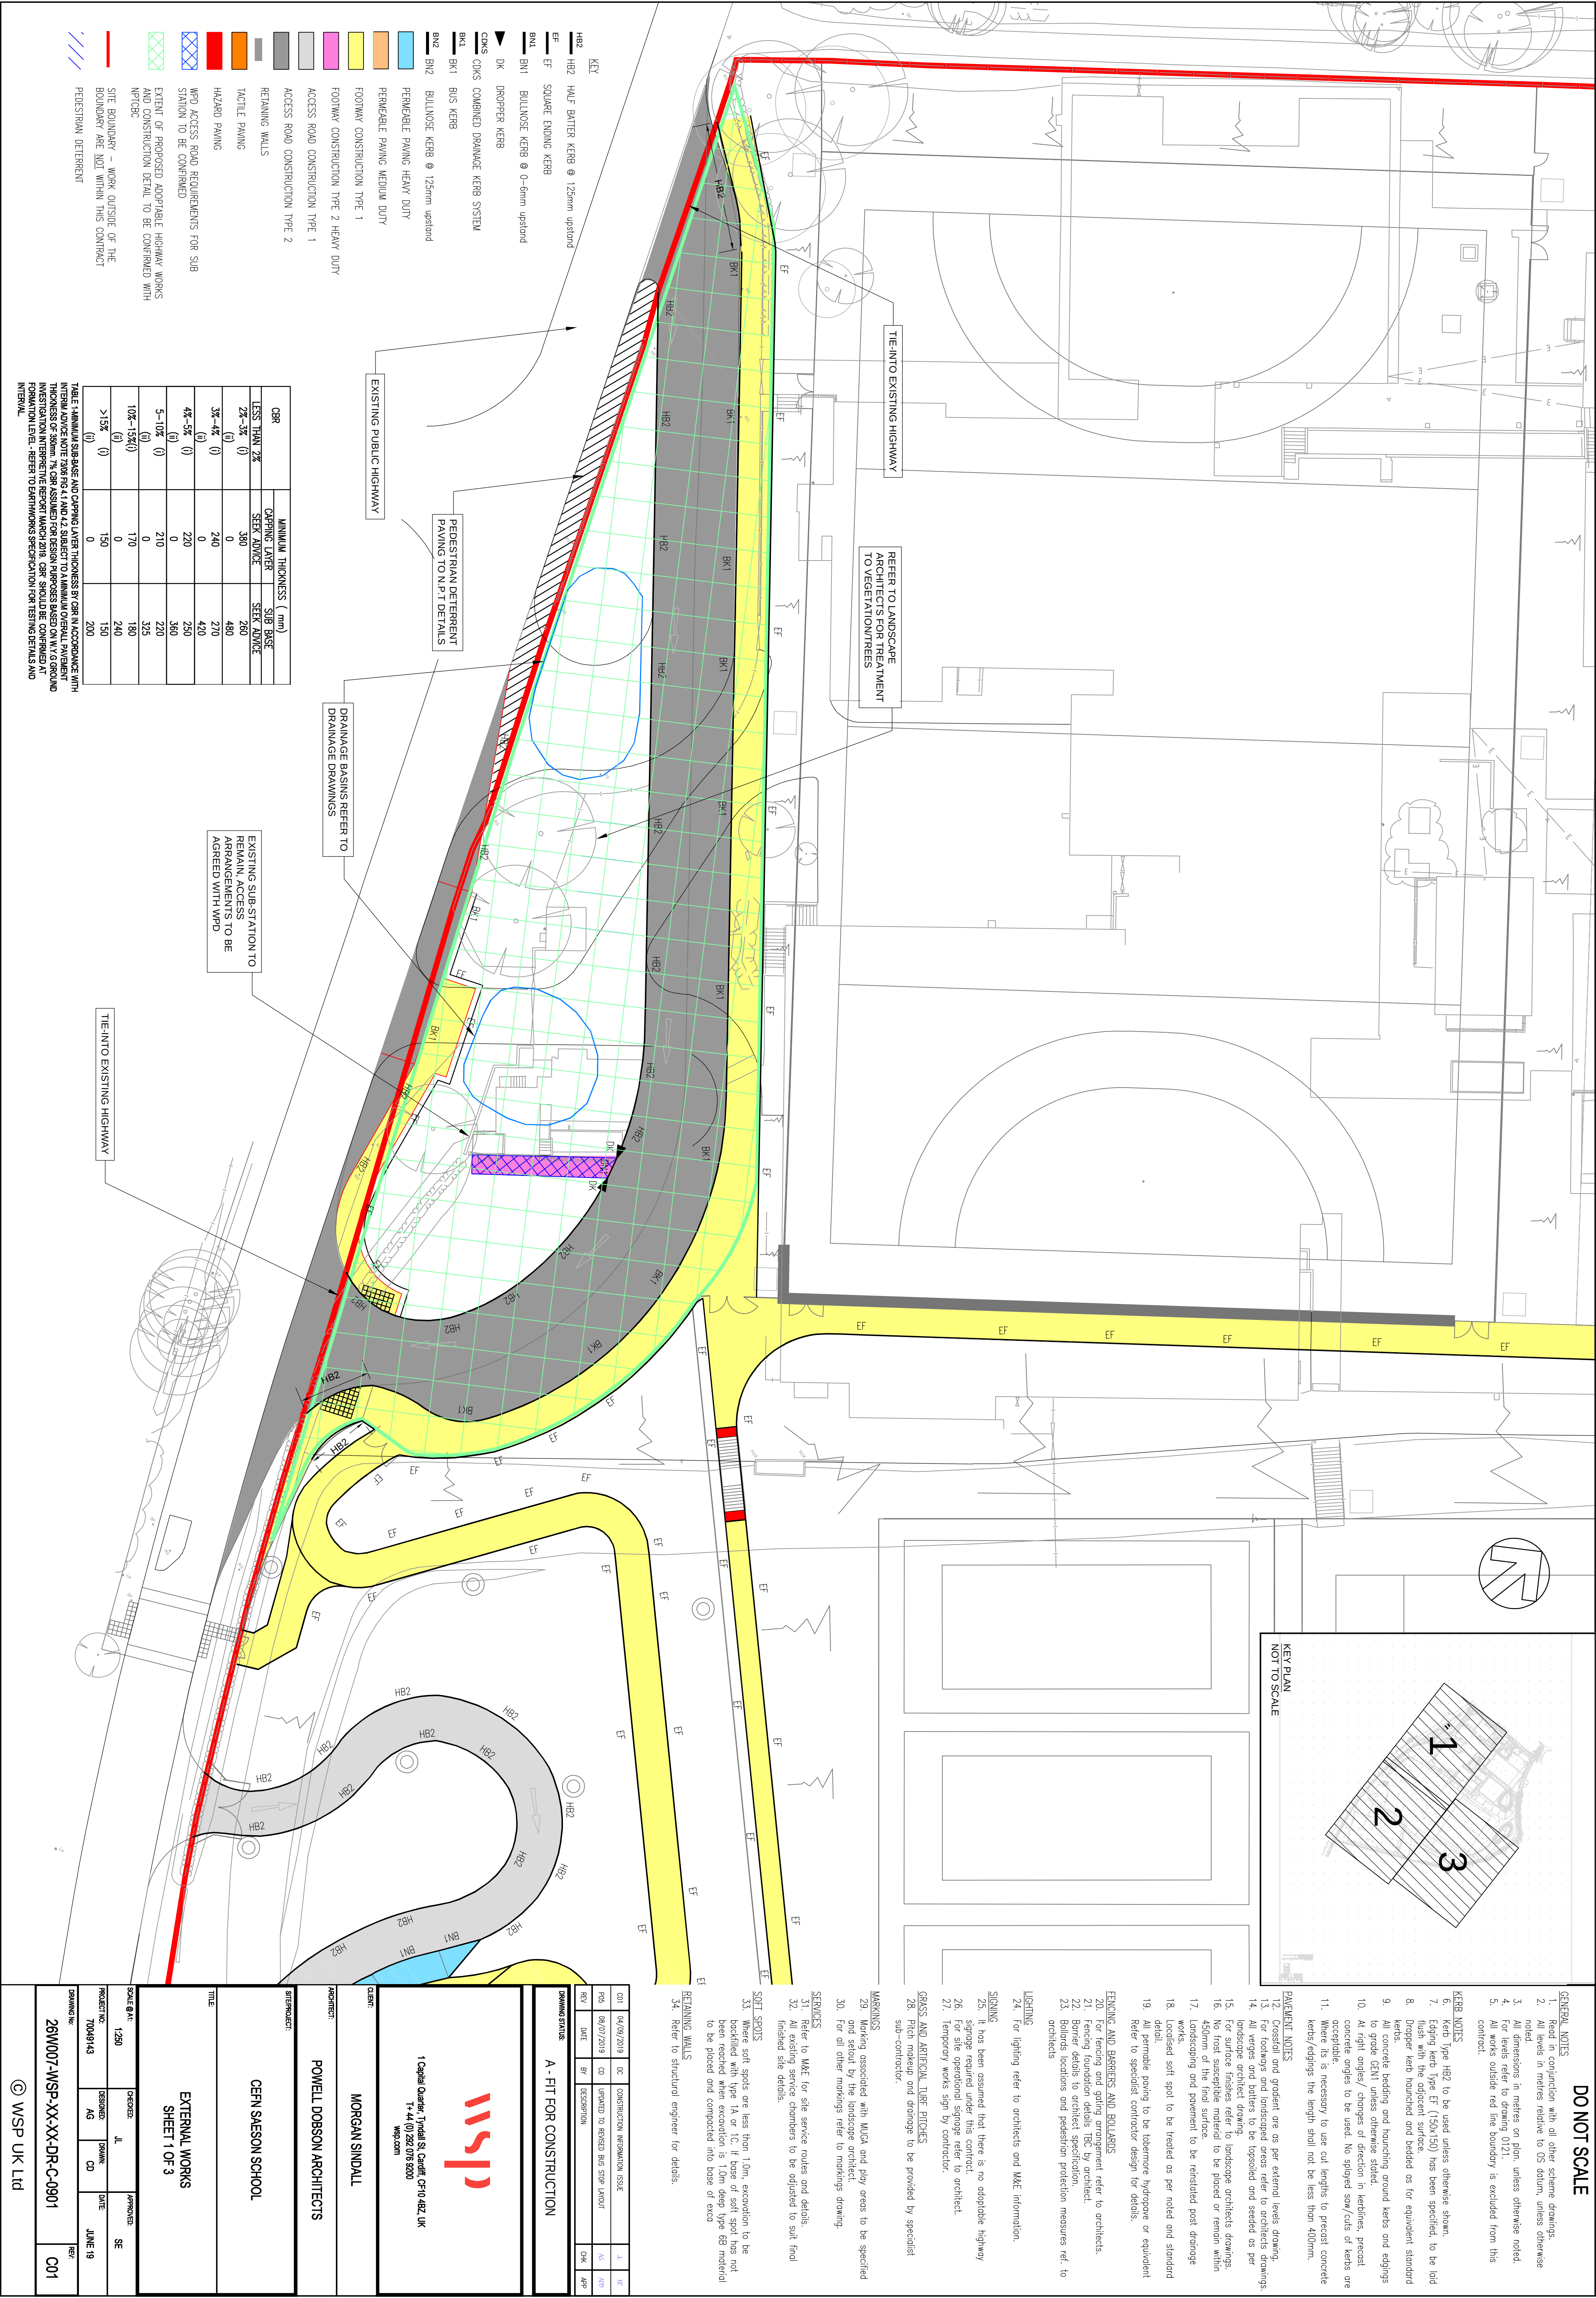

DRAWING STATUS			
A - FIT FOR CONSTRUCTION			
001	04/09/2019	DOC	CONSTRUCTION INFORMATION ISSUE
002	06/07/2019	CD	UPDATED TO REVEALED BUS STOP LAYOUT
REV	DATE	BY	DESCRIPTION
CHK			
APP			
CLIENT: MORGAN SINDALL			
ARCHITECT: POWELL DOBSON ARCHITECTS			
SHEETWORK: CEIN SAESON SCHOOL			
TITLE: EXTERNAL WORKS SHEET 1 OF 3			
SCALE @ 1:1250		DRAWN: JL	APPROVED: SE
PROJECT NO: 70049143	DESIGNED: AG	DRAWN: CD	DATE: JUNE 19
DRAWING NO: 26W007-WSP-XX-XX-DR-C-0901			REV: C01