
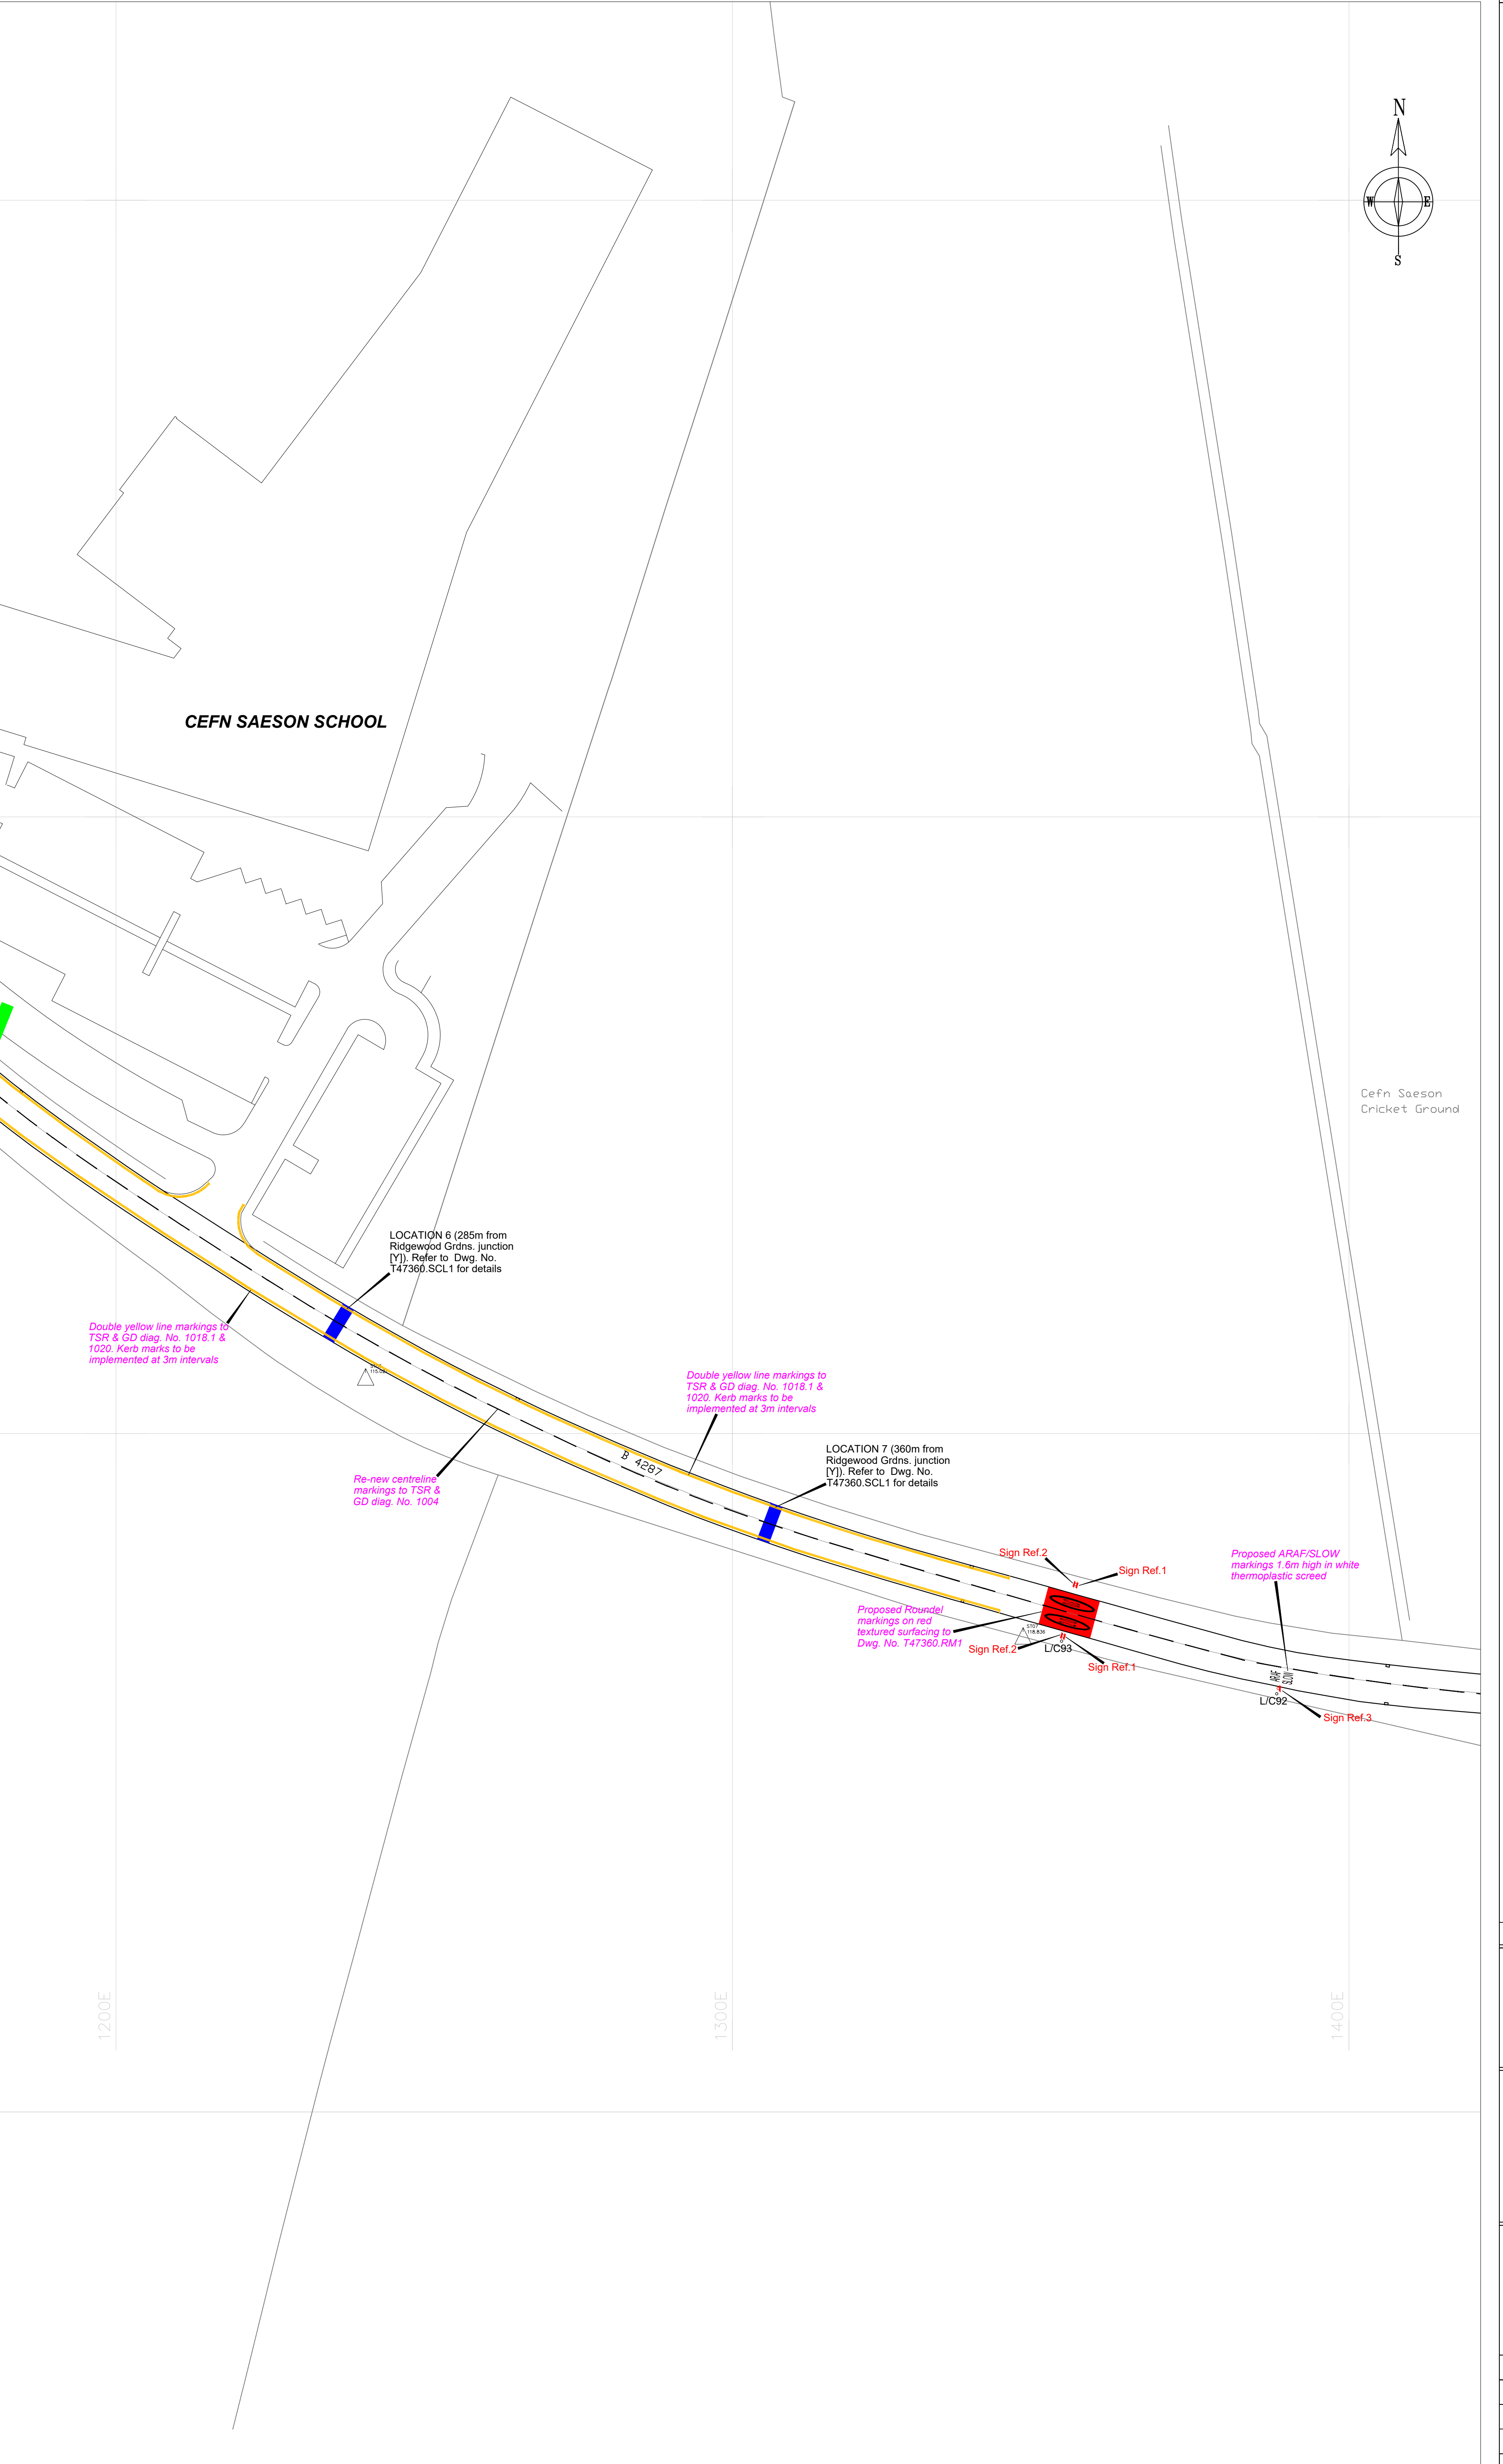


Dwg No.

Job Title

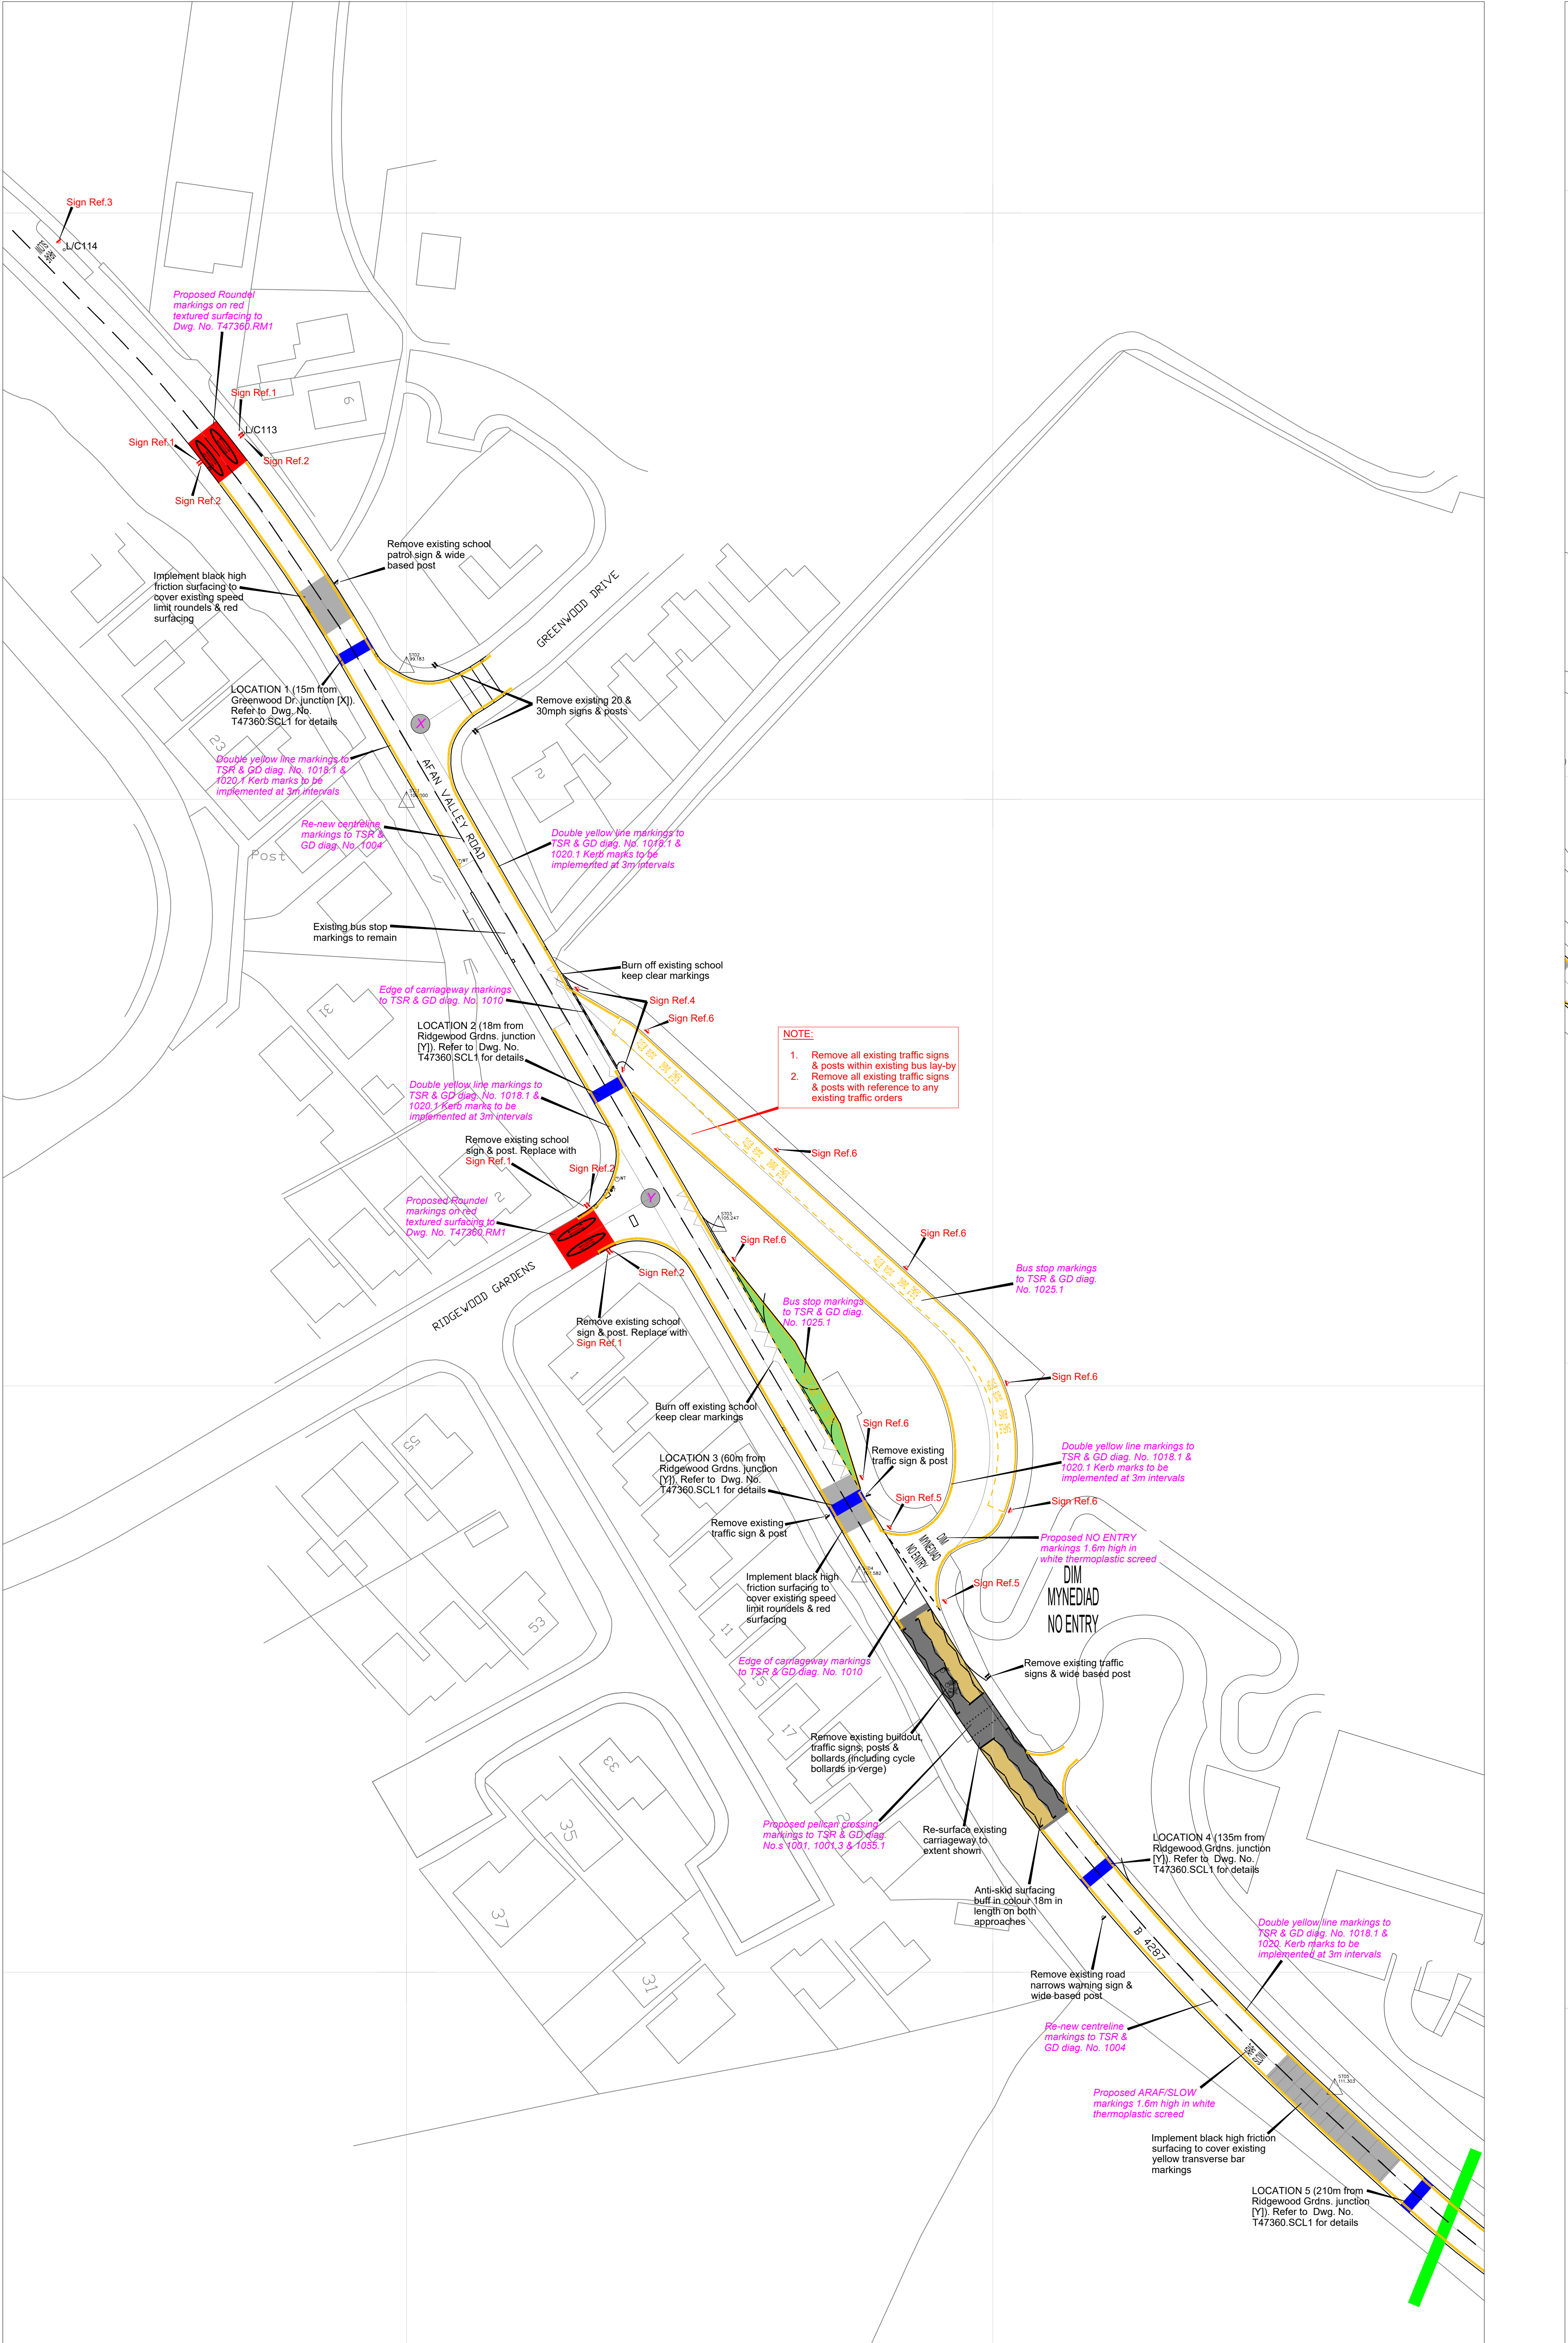

NOTES

1. All dimensions are in millimetres unless otherwise stated.

2. Contractor to allow for all necessary excavation in existing carriageway, cutting and laying of kerbs, cutting back surfacing, reinstatement of carriageway & sealing of joints.

3. Drawing to be read in conjunction with the T47360 series of drawings & NPTC/CBC Standard Details.

KEY

- Proposed road markings in WHITE thermoplastic screed
- Proposed road markings in YELLOW thermoplastic screed
- Proposed traffic signs
- Existing traffic signs
- Proposed RED textured surfacing to SD/B/004
- Proposed BUFF anti-skid surfacing to SD/B/004
- Proposed GREEN textured surfacing in bus stop to SD/B/004
- Proposed speed cushions (Refer to Dwg. No's. T47360.SCL for details)
- Resurface existing carriageway
- Proposed high friction surfacing in BLACK

Rev

Rev	Details	Dr	Ch	Ap	Date

Client

Cyngor Castell-nedd Port Talbot
Neath Port Talbot Council

ENGINEERING AND TRANSPORT

NICOLA PEARCE BSC (Hons), Dip TP, MRTPI
DIRECTOR OF ENVIRONMENT AND REGENERATION
THE QUAYS, BRUNEL WAY
BAGLAN ENERGY PARK
NEATH SA11 2GG

Job Title

**PROPOSED 20MPH ZONE
AFAN VALLEY ROAD,
CIMLA, NEATH**

GENERAL ARRANGEMENT

File No.	Financial Code No.
Drawn JBK Checked MCB Approved HHH	
Date APR2020 Date APR2020 Date APR2020	
Scales 1:500 @ A0 Status CONSTRUCTION	
Drawing No. T47360.GA1	