
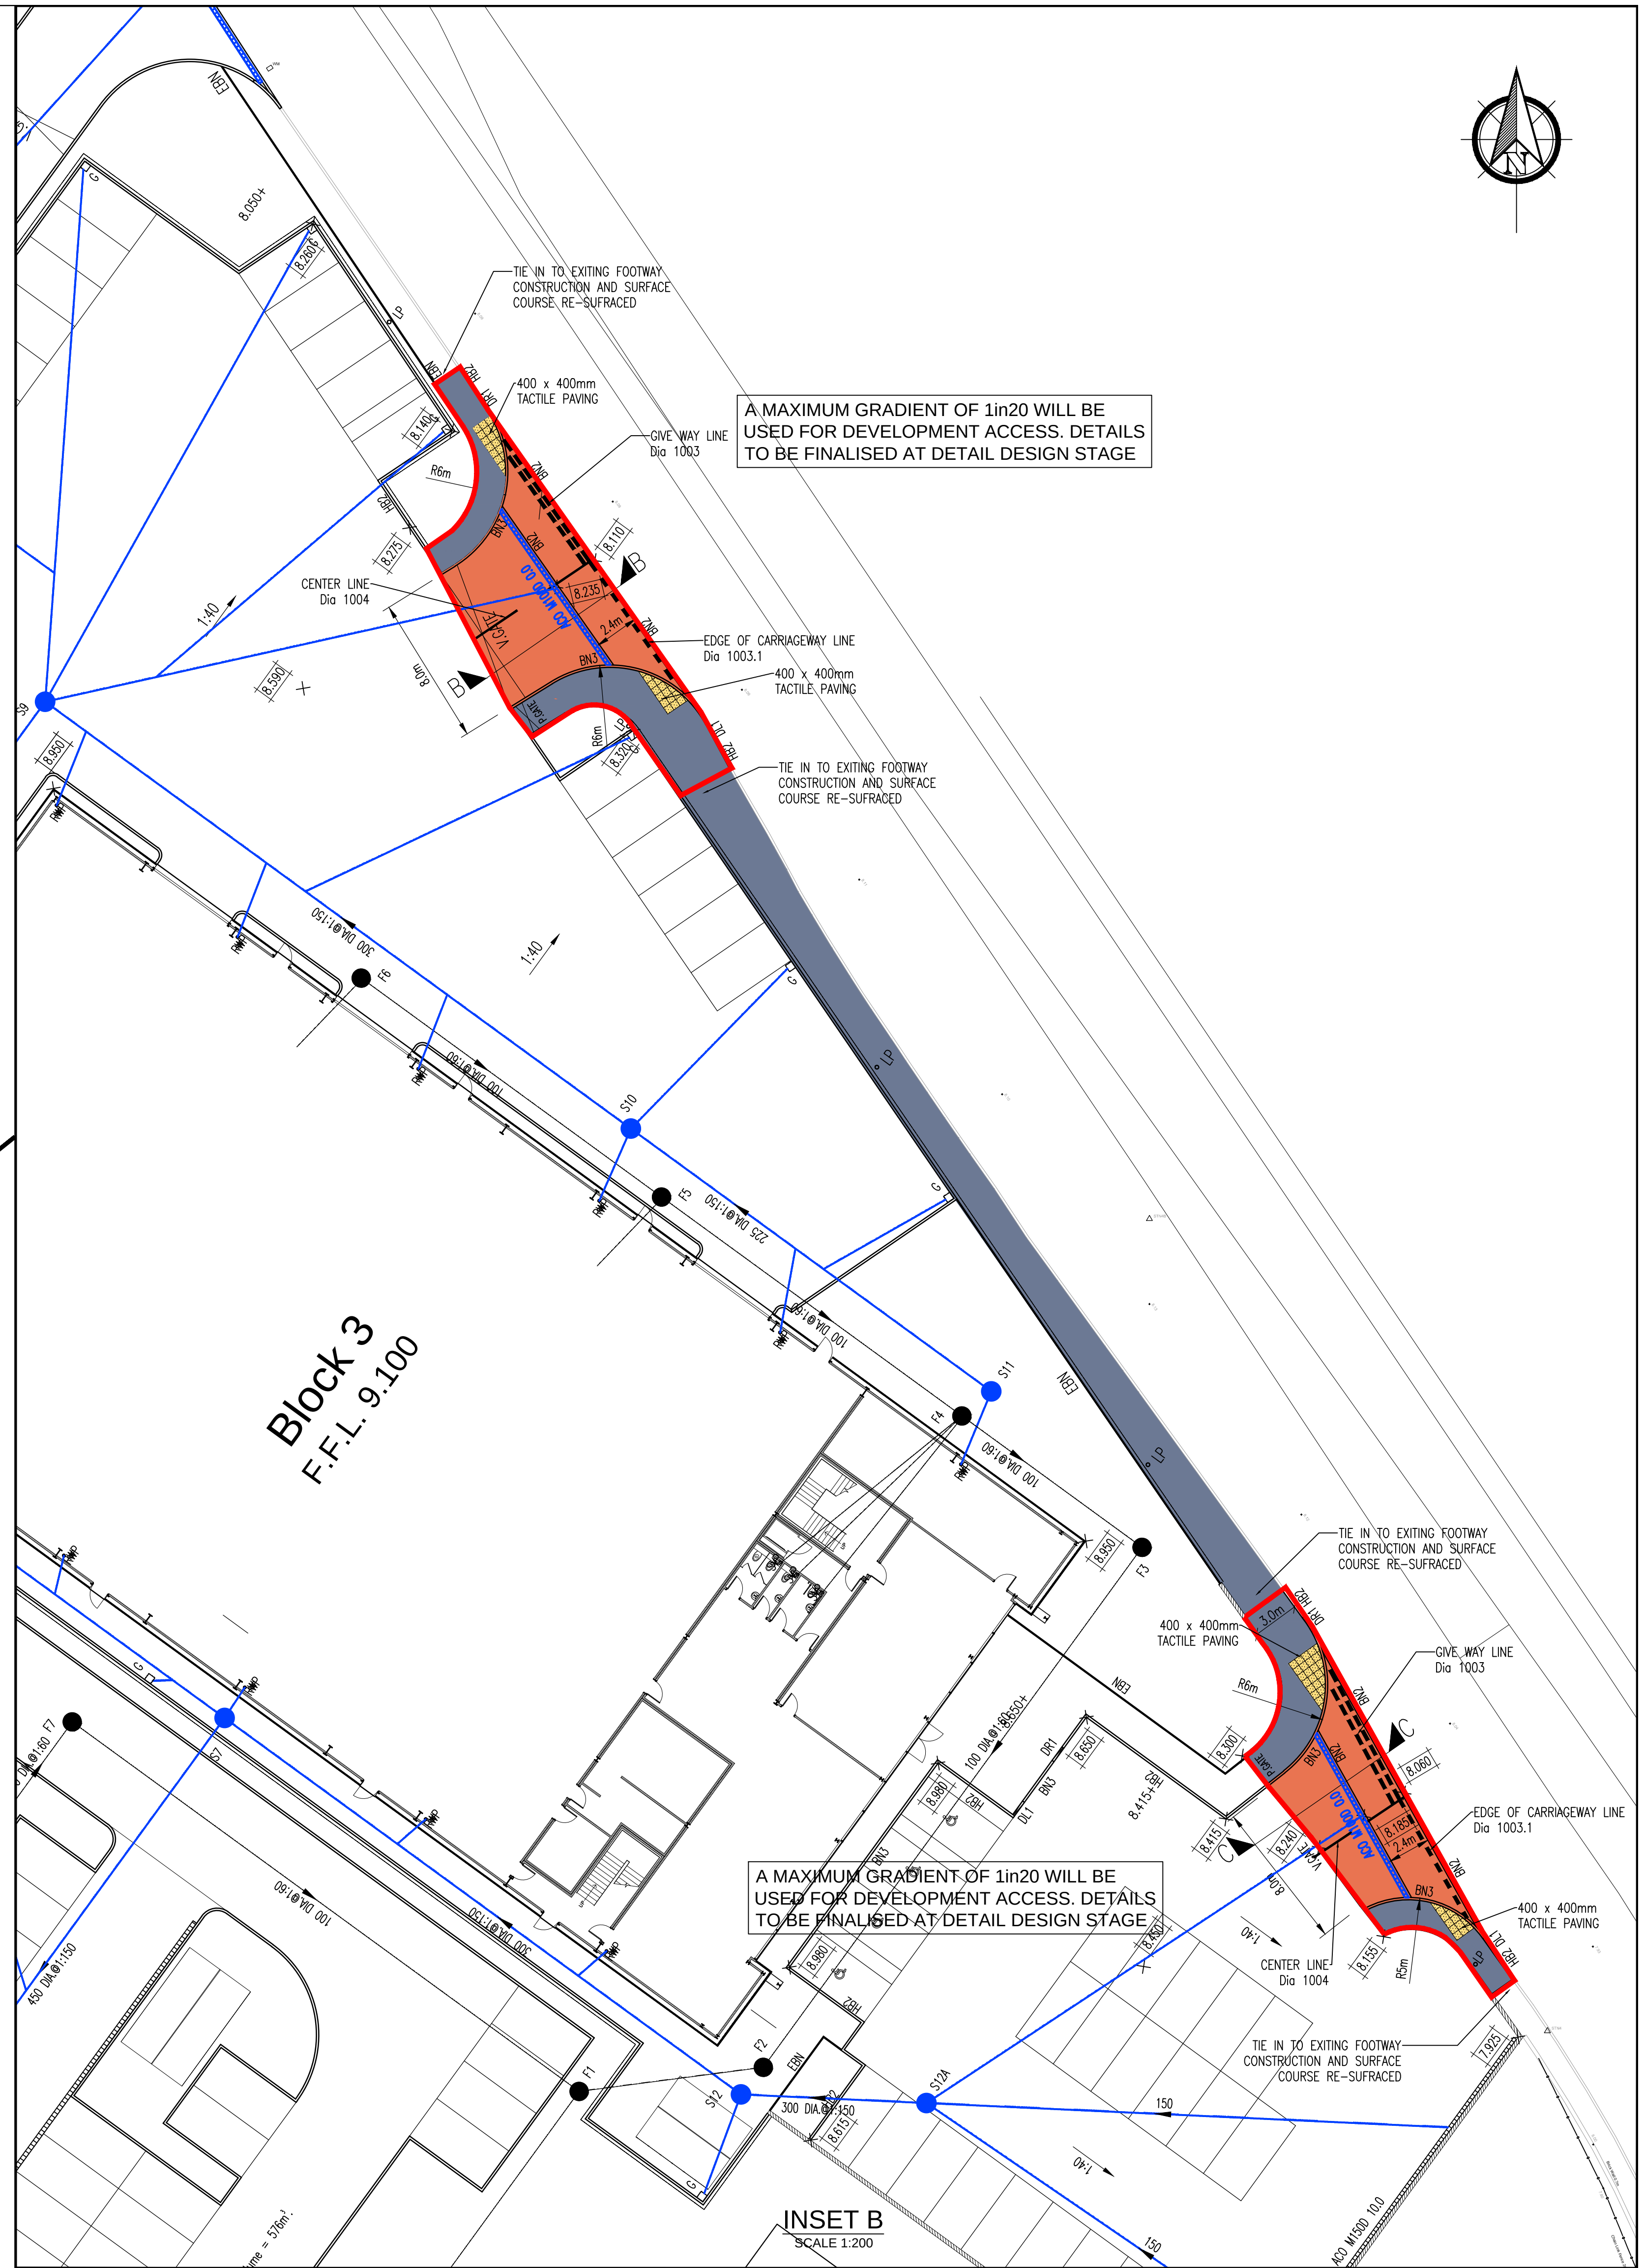


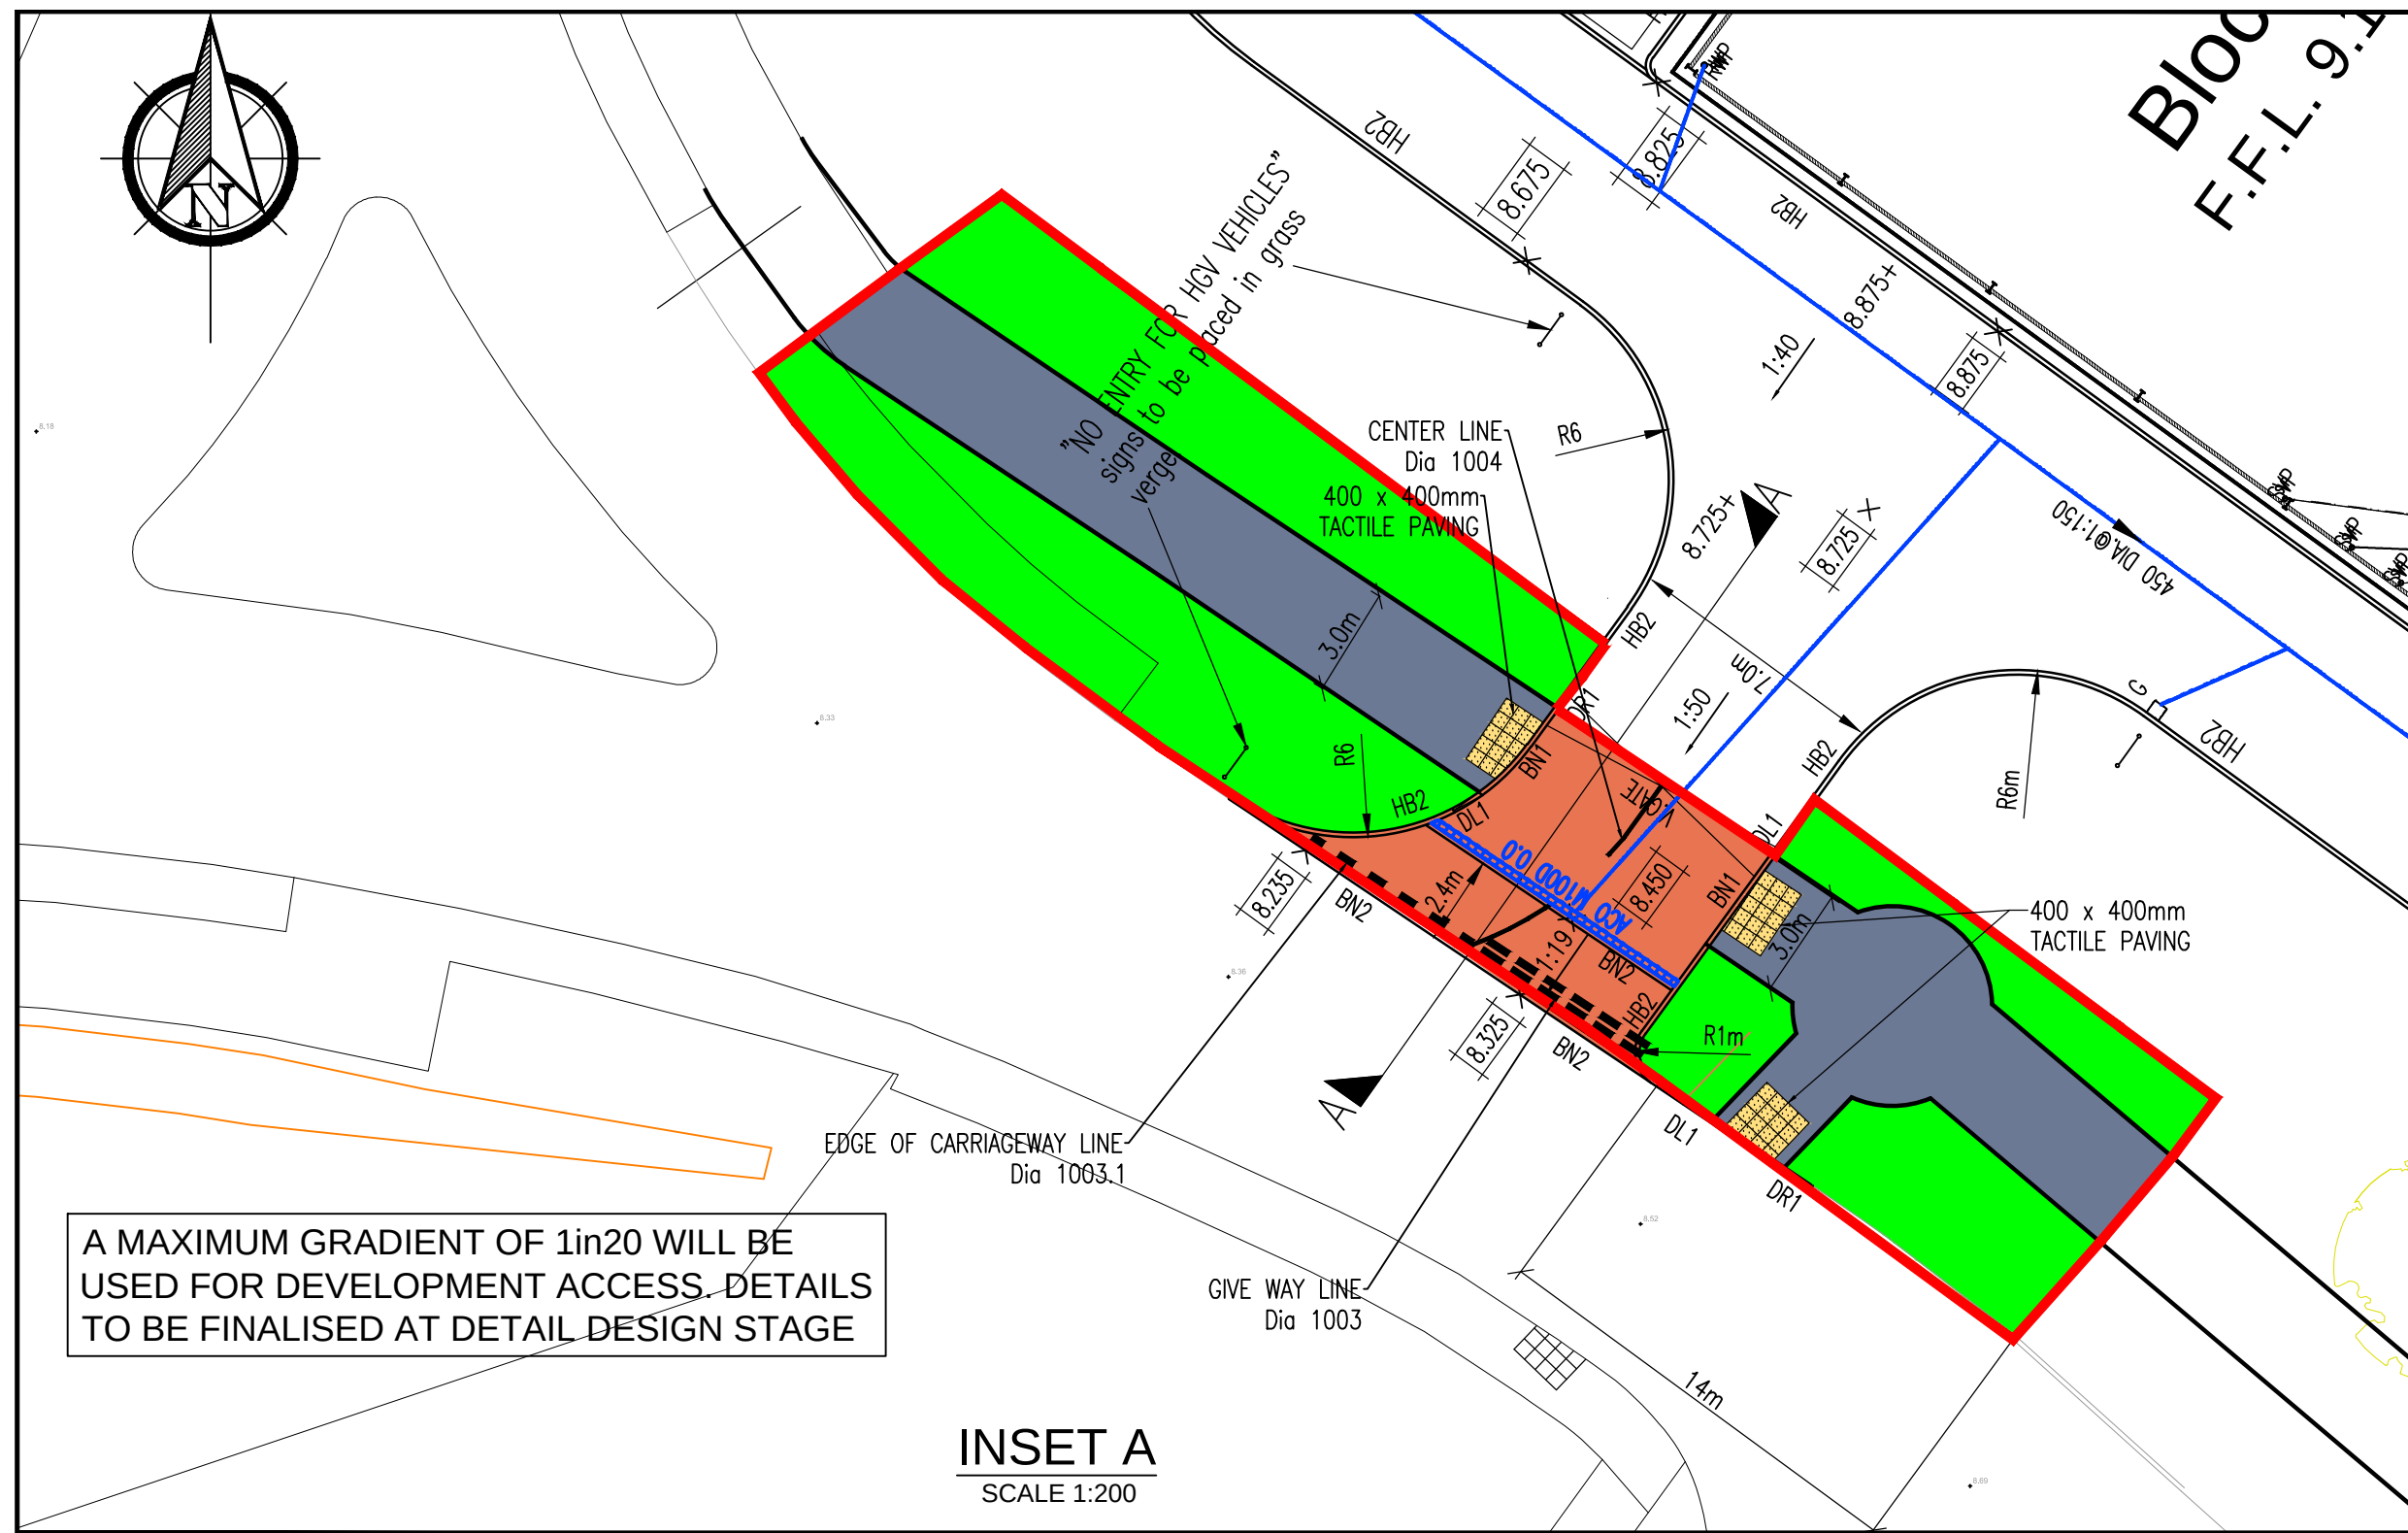

- KEY
- PROPOSED ACCESS ROAD
 - PROPOSED FOOTWAY
 - PROPOSED VERGE
 - PROPOSED S278 BOUNDARY

FOR CONSTRUCTION DETAILS
PLEASE SEE DRAWING 20.4592-271

D	28.01.21	BH	LEVELS AMENDED
C	14.12.20	BH	PLANNING LAYOUT ADDED
B	11.12.20	BH	GRADIENTS ADDED
A	20.10.20	BH	DRAINAGE ADDED
REV.	DATE	DRAWN	REVISION
DRAWING ISSUE STATUS			
☒ PRELIMINARY ISSUE		☐ DESIGN DEVELOPMENT PRIOR TO TENDER	
☐ TENDER ISSUE		☐ DESIGN DEVELOPMENT PRIOR TO CONSTRUCTION	
☐ CONSTRUCTION ISSUE		☐ AS BUILT ISSUE	
 AUSTIN PARTNERSHIP CONSULTING ENGINEERS 11 Drake Walk, Waterfront 2000, Atlantic Wharf, Cardiff, CF10 4AN Tel: (029) 2043 5300 Fax: (029) 2043 5310 email: mail@austinpartnership.co.uk www.austinpartnership.co.uk			
PROJECT: GUINEVERE HOLDINGS DEVELOPMENT AT CRAMIC WAY			
TITLE: PROPOSED S278 GA			
DATE: 20.10.20	DRAWN: BH	PROJECT No: 20.4592	DRG. No: 270
SCALE: 1:200 (A0)	CHECKED: XXX		REV: D