


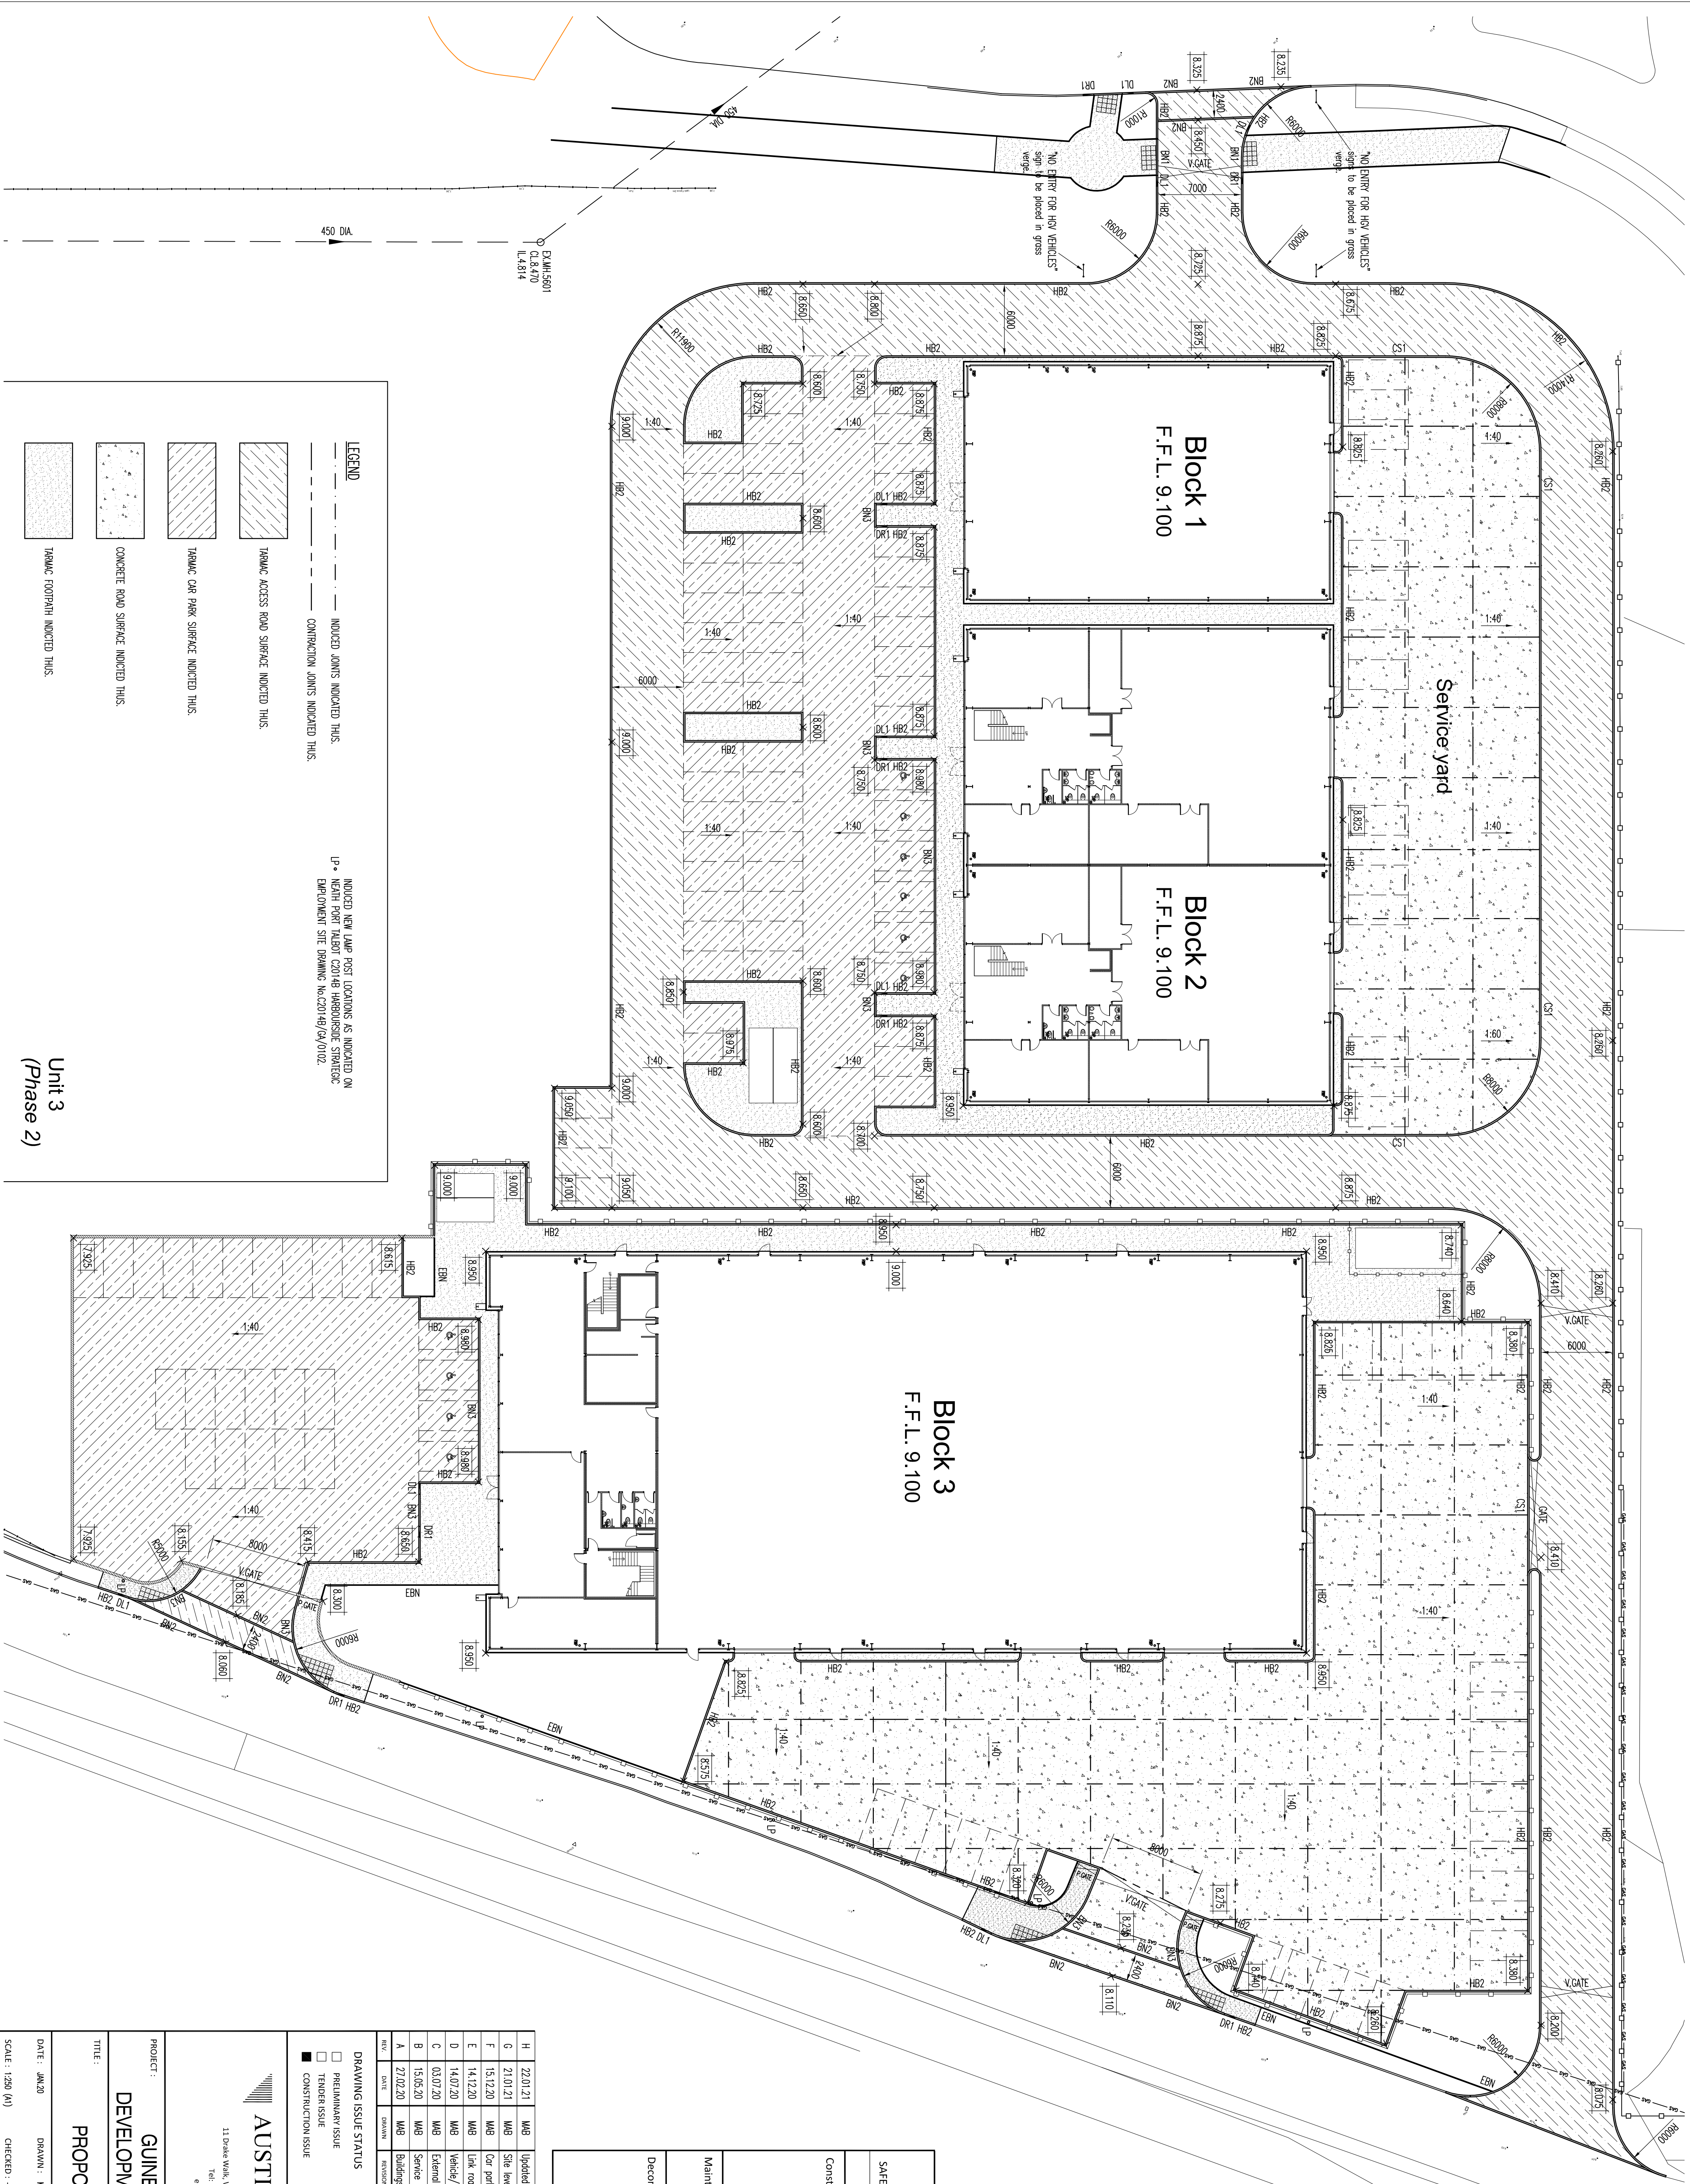

H	22.01.21	W09	Updated to suit planning drawing.
G	21.01.21	W09	Site levels revised. Existing gas mains added.
F	15.12.20	W09	Car park layout to Block 2 revised. Lamp posts added to Carmic way.
E	14.12.20	W09	Link road around Block 2 added. Road types revised.
D	14.07.20	W09	Vehicle/production gates and footpath between yard & buildings added.
C	03.07.20	W09	External surfaces revised.
B	15.05.20	W09	Service road added.
A	27.02.20	W09	Buildings and external works updated.
REV.	DATE	DRAWN	REVISION

☐ DRAWING ISSUE STATUS	☐ DESIGN DEVELOPMENT PRIOR TO TENDER
☐ TENDER ISSUE	☐ DESIGN DEVELOPMENT PRIOR TO CONSTRUCTION
☒ CONSTRUCTION ISSUE	☐ AS BUILT ISSUE

AUSTIN PARTNERSHIP

CONSULTING ENGINEERS

11 Drake Works, Waterford 2000 Atlantic Wharf Cardiff CF10 4AN
Tel: (029) 2048 5300 Fax: (029) 2048 5310
email: mail@austinpartnership.co.uk
www.austinpartnership.co.uk

PROJECT :
GUINEVERE HOLDINGS
DEVELOPMENT AT CRAMIC WAY

TITLE :
PROPOSED SITE LAYOUT

DATE : 04.02.20 DRAWN : W09 PROJECT No.: DWG No.: REV.:
SCALE : 1:250 (A1) CHECKED : - 20.4592 02 H

CDM BOX
SAFETY, HEALTH AND ENVIRONMENTAL INFORMATION
In addition to the hazards / risks normally associated with the type of work detailed on this drawing, note the following:
Construction
Maintenance / Cleaning
Decommissioning / Demolition