
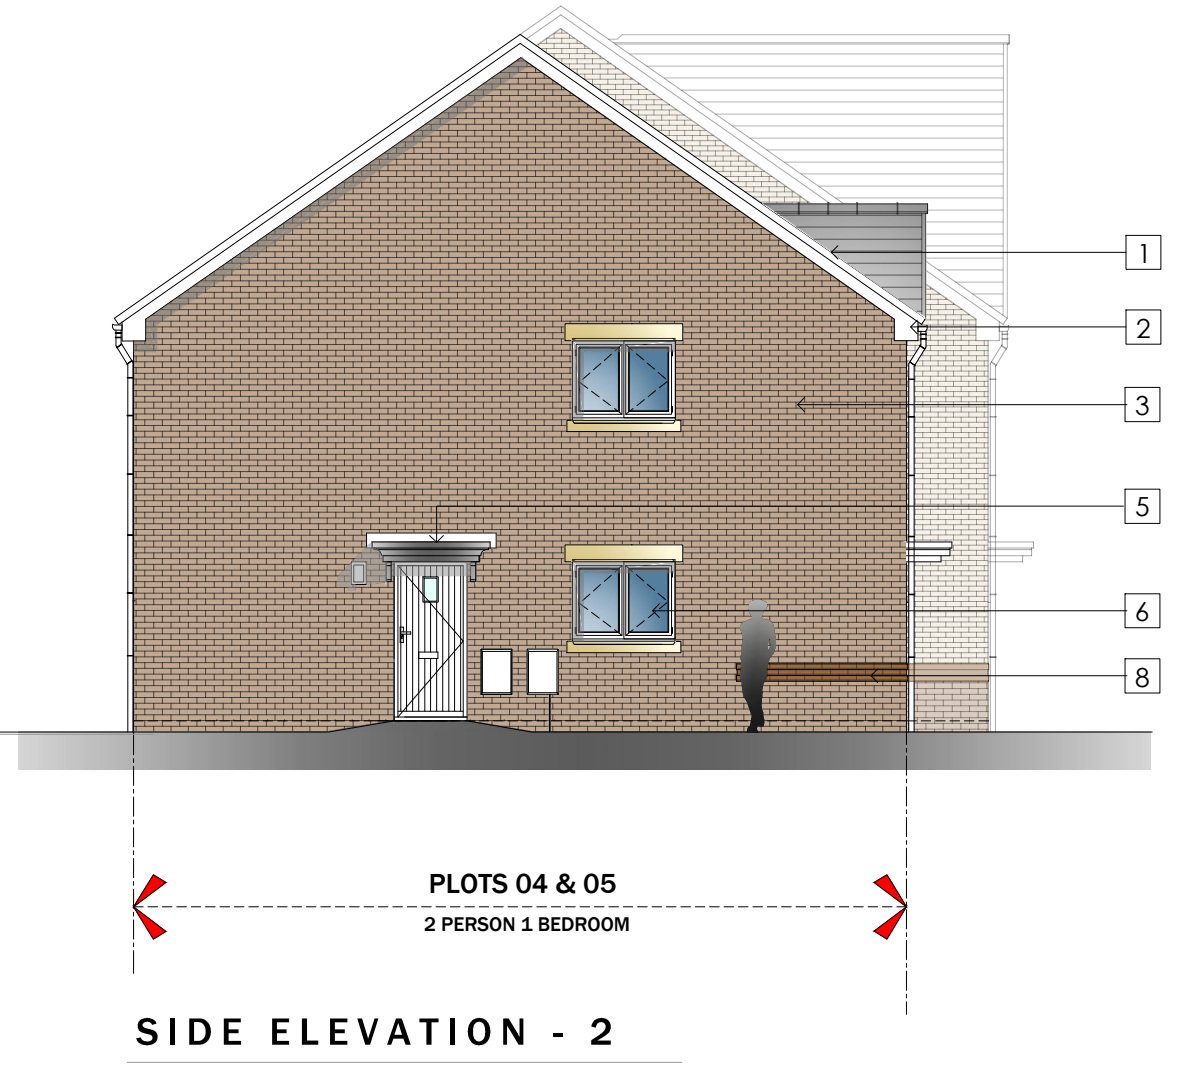
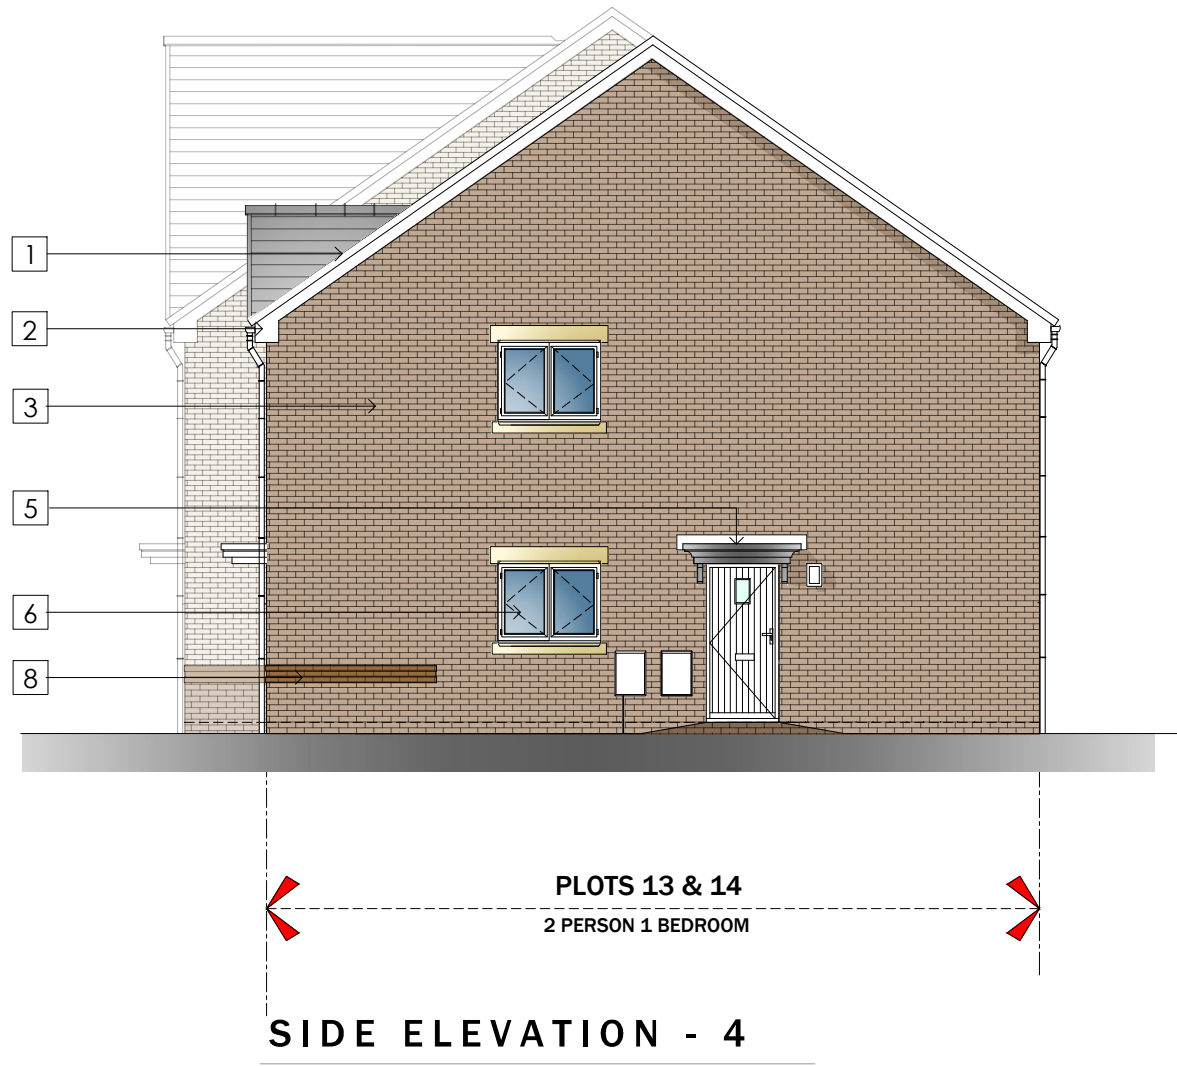



ELEVATION KEY

- 1 GREY MARLEY EDMERE CONCRETE ROOF TILES.
- 2 WHITE UPVC FASCIAS, SOFFITES AND BARGEBOARDS, WITH BLACK RAINWATER GOODS.
- 3 DARK MULTI RED-FACING BRICKWORK
- 4 FACING BRICKWORK IN SMOOTH BUFF COLOUR WITH MATCHING BUFF MORTAR
- 5 GRP PORCH CANOPY OVER
- 6 WHITE UPVC DOUBLE GLAZED WINDOW UNITS.
- 7 RECONSTITUTED STONES HEADS
- 8 BRICK BAND COURSE WITH 10MM PROTRUSION.
- 9 DARK MULTI RED FACING BRICKWORK BELOW BAND COURSE.
- 10 RECONSTITUTED STONE CILLS
- 11 BIRD BOX.
- 12 ENCLOSED BAT BRICK.

Do not scale from this drawing.
The user of this drawing shall check all dimensions & report all errors and omissions to LeTrucco Design.
This drawing is copyright. It must not be copied, used or disclosed to third parties without prior permission of LeTrucco Design.

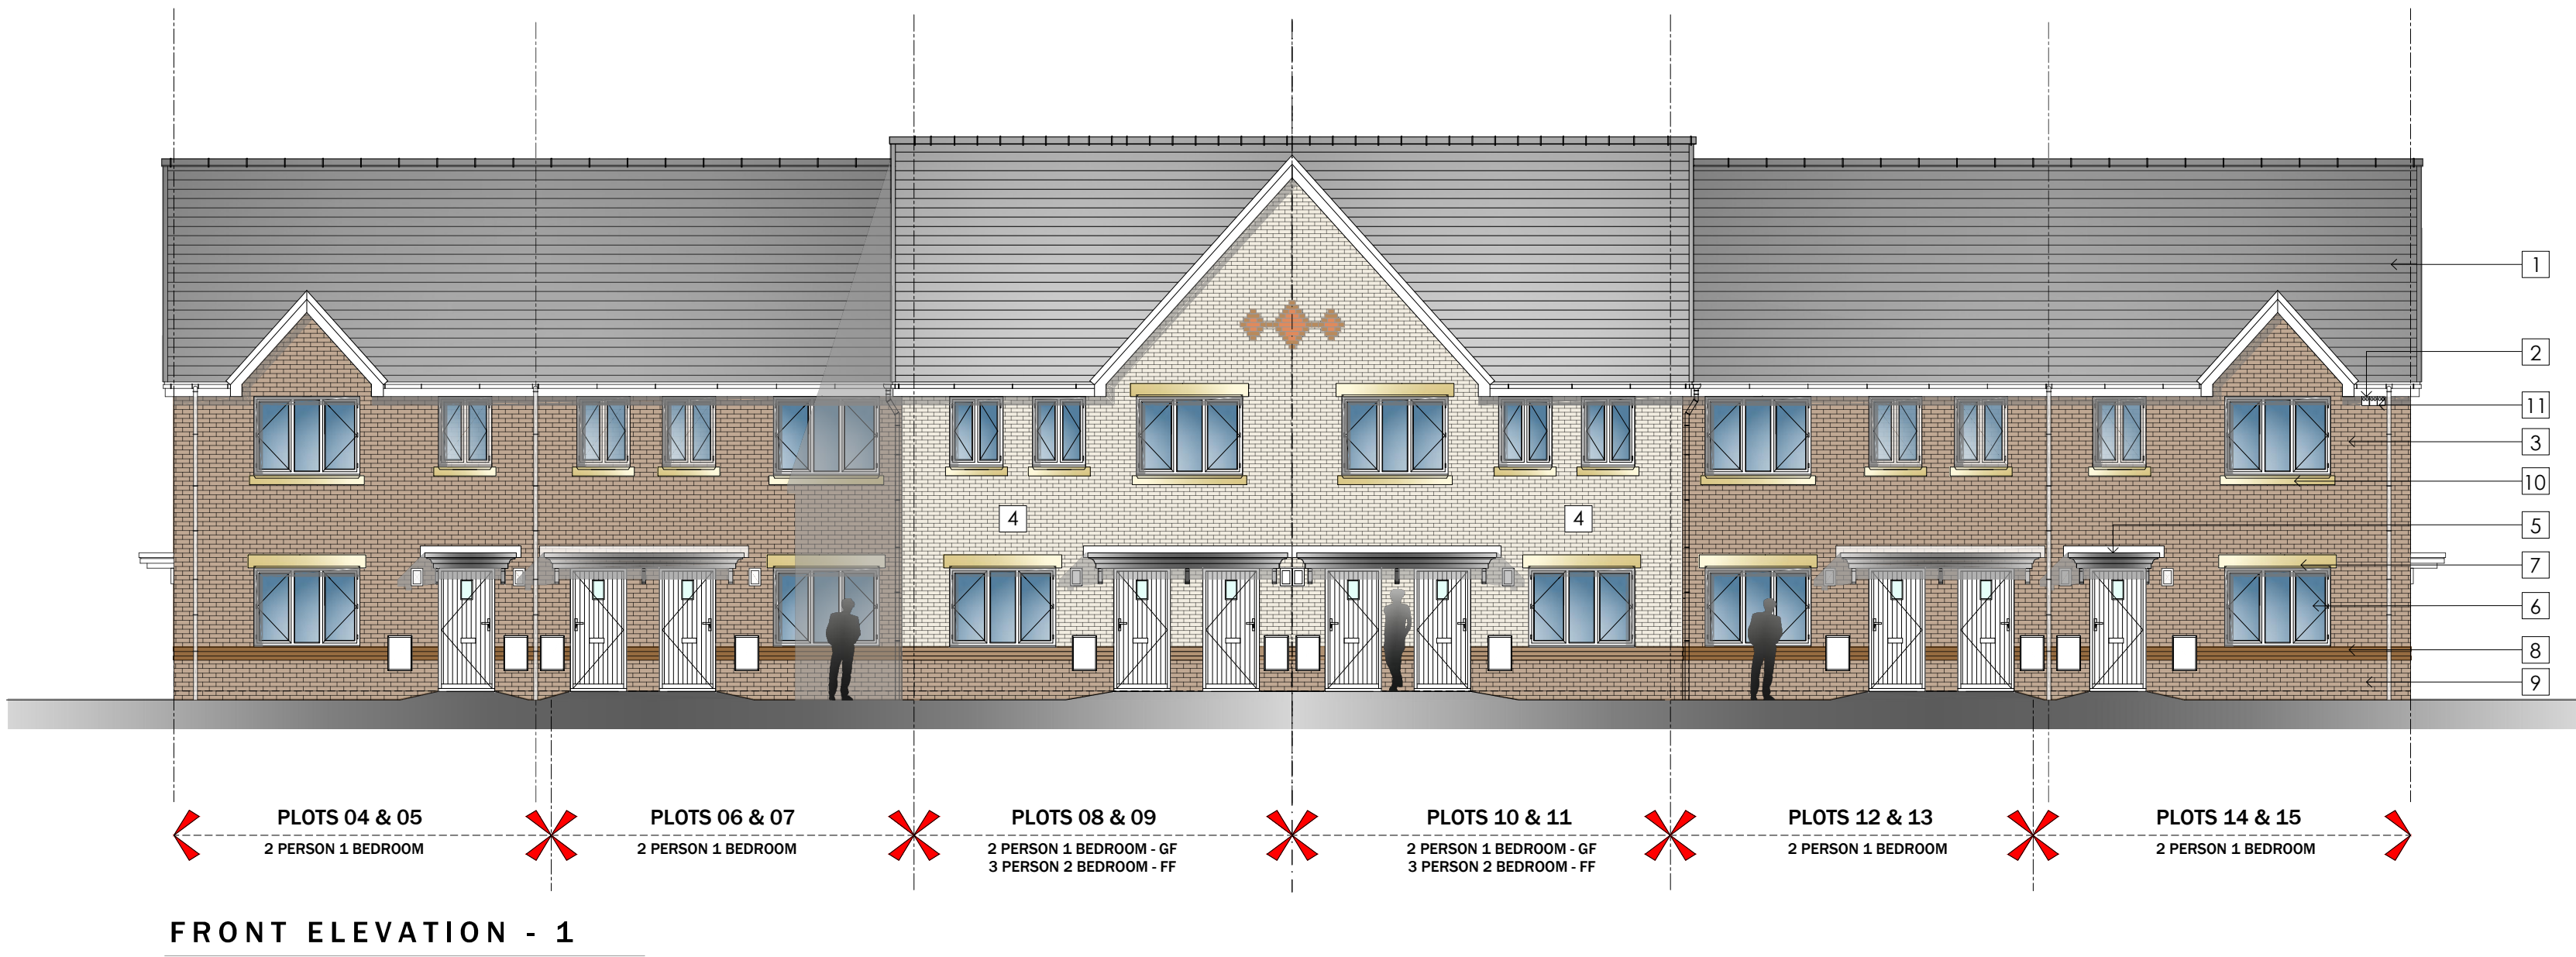

ELEVATIONS - PLOTS 4 - 15

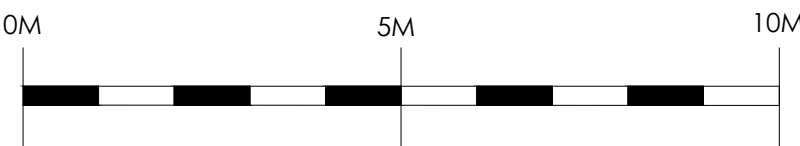

Revisions
REV A JAN 21
LAYOUTS REVISED TO ACCORD WITH PAC RESPONSES.
REV B JAN 21
PLOTS 9 & 11 INCREASED TO 3P/2B DWELLINGS.

Drawing No	Scale	Revision
LT2013.04.103	1:100 @ A1	B
Drawing Title	Date	Checked
Elevations - PLOTS 4 - 15	Jan 21	KWL

Drawing Purpose
PLANNING

Client
C J Construction

Job Title
Pant Celydd Road, Margam

IN PARTNERSHIP WITH



CJ Construction

LeTrucco
ARCHITECTURE
Suite 7, 35 Stow Park Circle
Newport, NP20 4HF
Tel: 07710390800 / 07710390801
info@letruccodesign.co.uk
www.letruccodesign.co.uk