


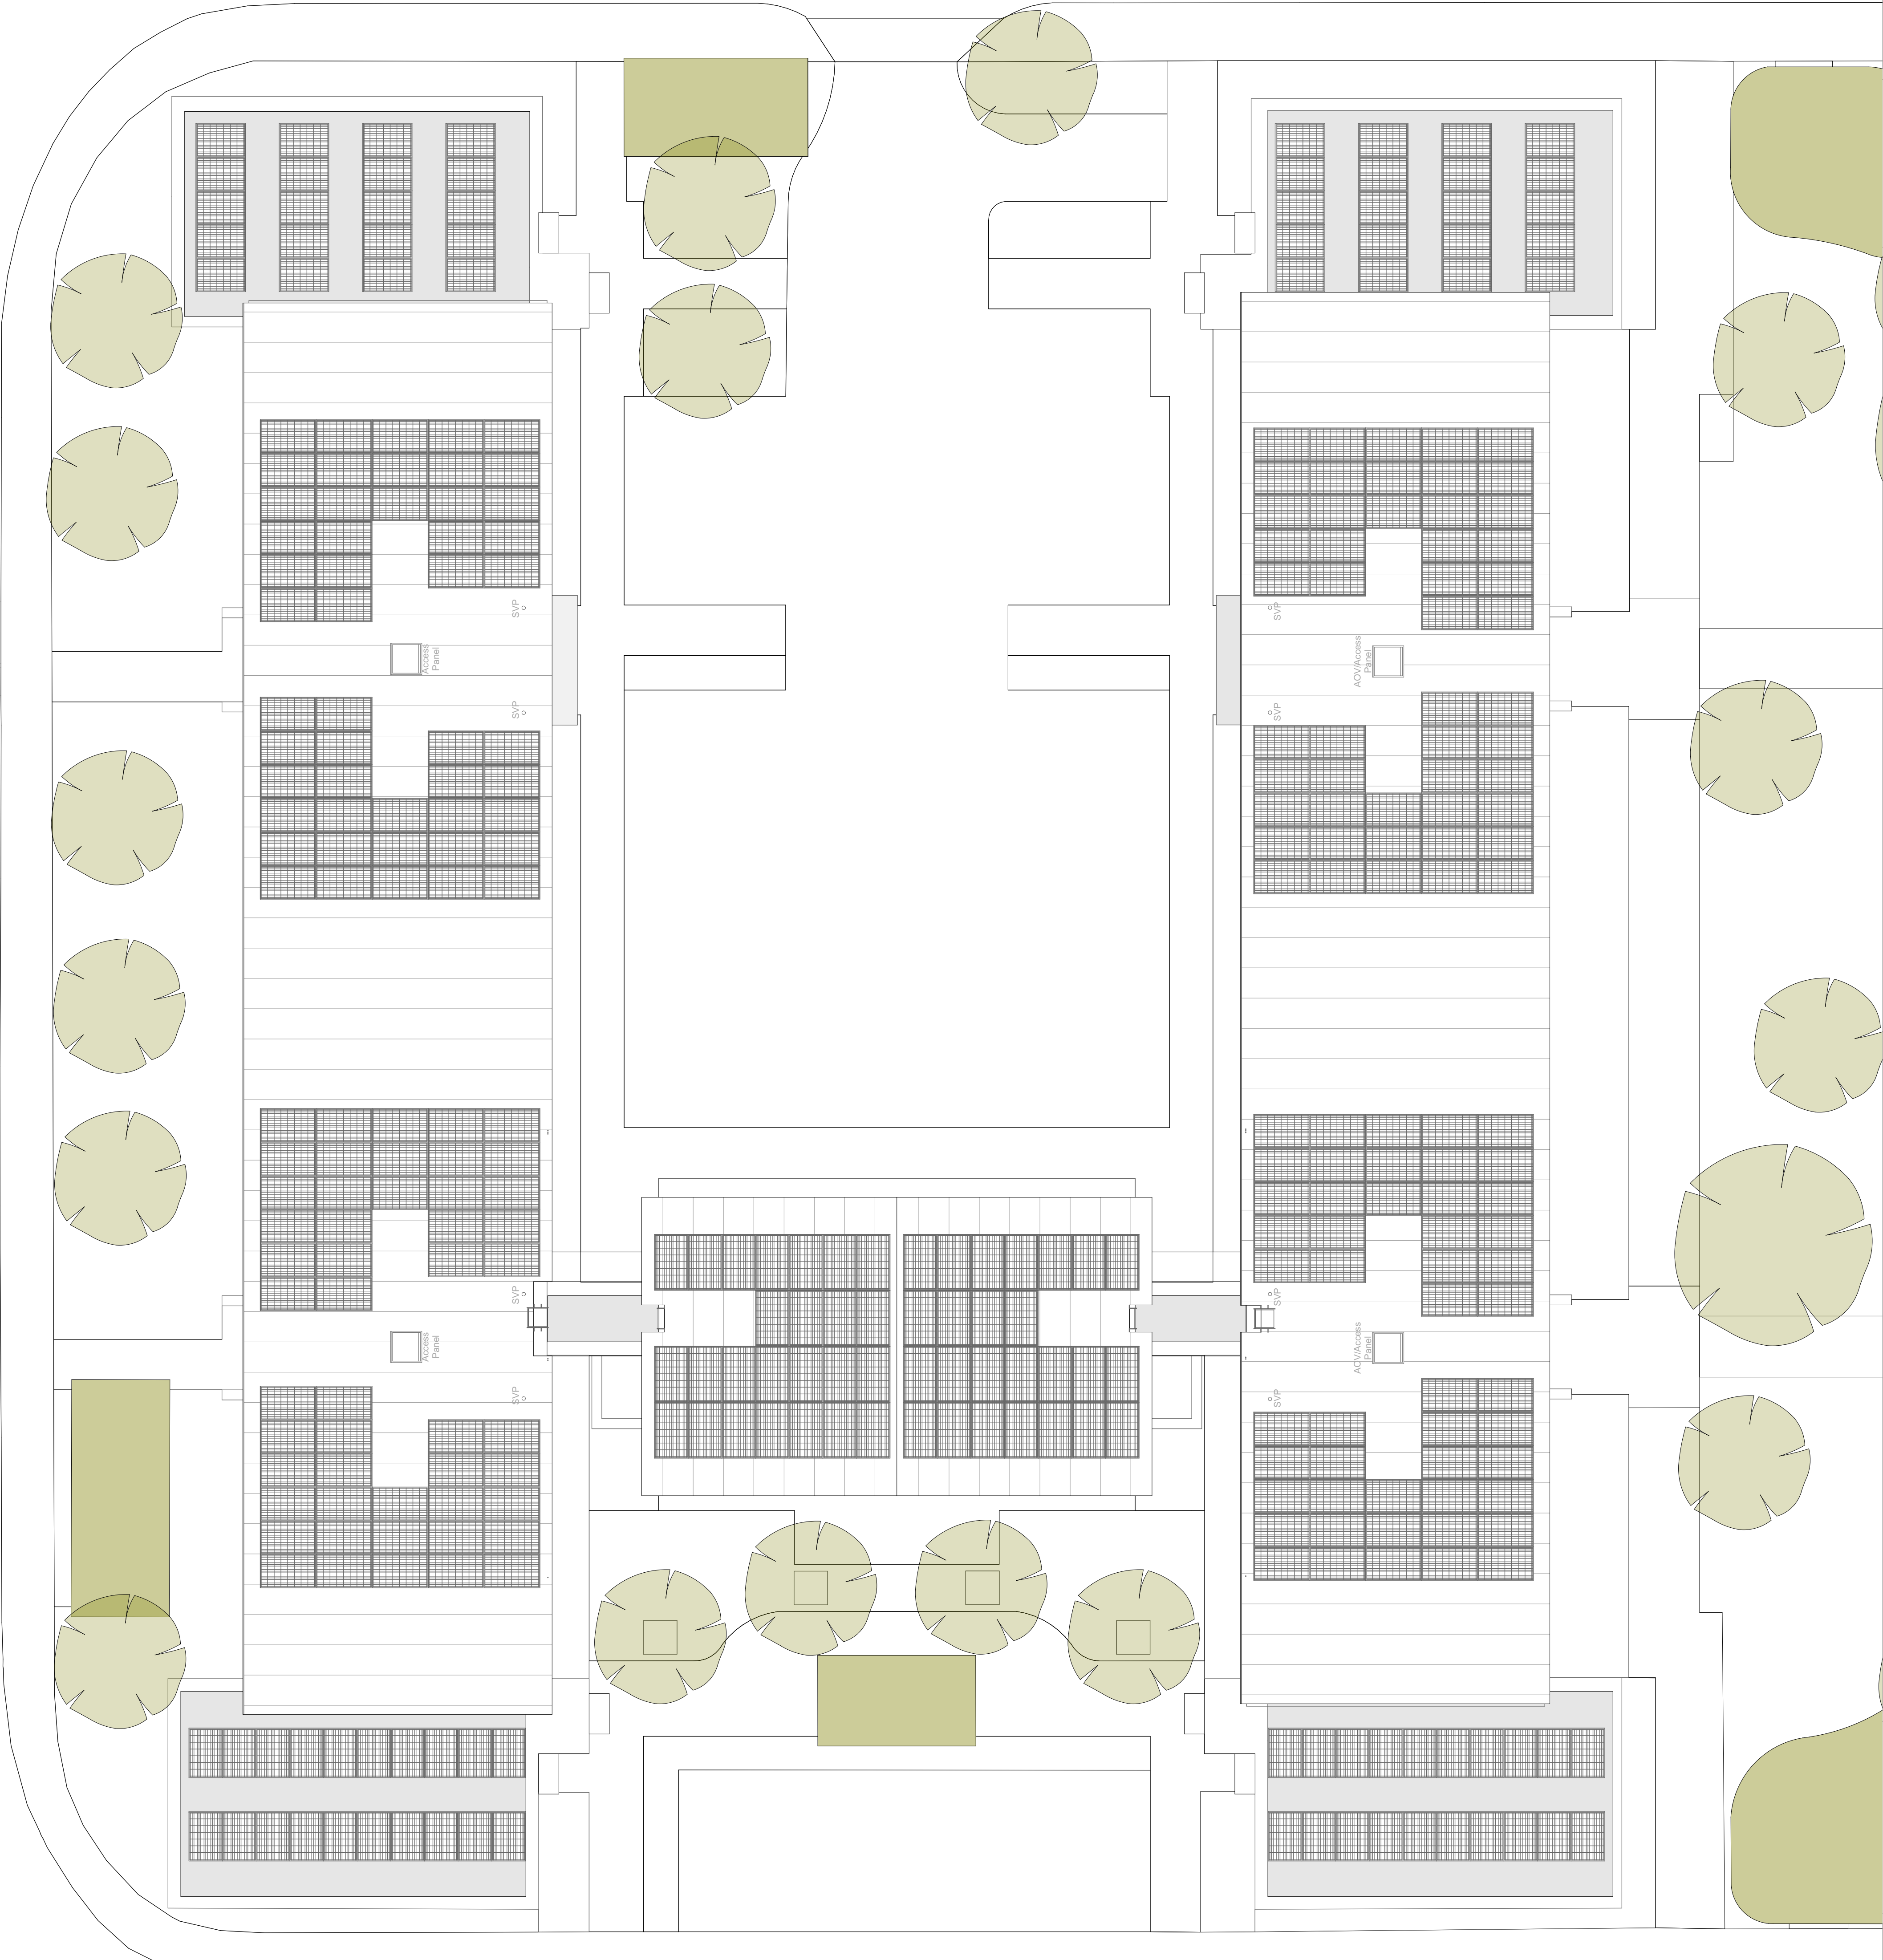

0100020030040005000mm

Rev

Description

Date

By

07

Full issue to Planners after site changes

03/02/2021

Tai

Tarian

dennis hellyar Architects

+44 (0)1446 500720

e: info@dennishellyar-architects.com

w: www.dennishellyar-architects.com

This document and its design content is © Dennis Hellyar Architects. It shall be read in conjunction with all other associated project information including models, specifications, schedules and related consultants documents. Do not scale from documents. All dimensions to be checked on site. Immediately report any discrepancies, errors or omissions on this document to the Originator. If in doubt ASK.

Project

Sandfields

Address

Bevin Avenue, Port Talbot SA12 6JN

Client

Tai Tarian

Drawn

MLC

File

175 Sandfields - Masterplan - Martin.pln

Date

03/02/2021

Status

FOR STAGE1 TENDER

Scale @ A1

1:100

Revision

07

Title

Blocks 01/02 - Proposed Roof Plan

No

175 - DHA - ZZ - 03 - DR - A - 0128