


Rev	Description	Date	By
07	Full Issue to Planners after site changes	03/02/2021	

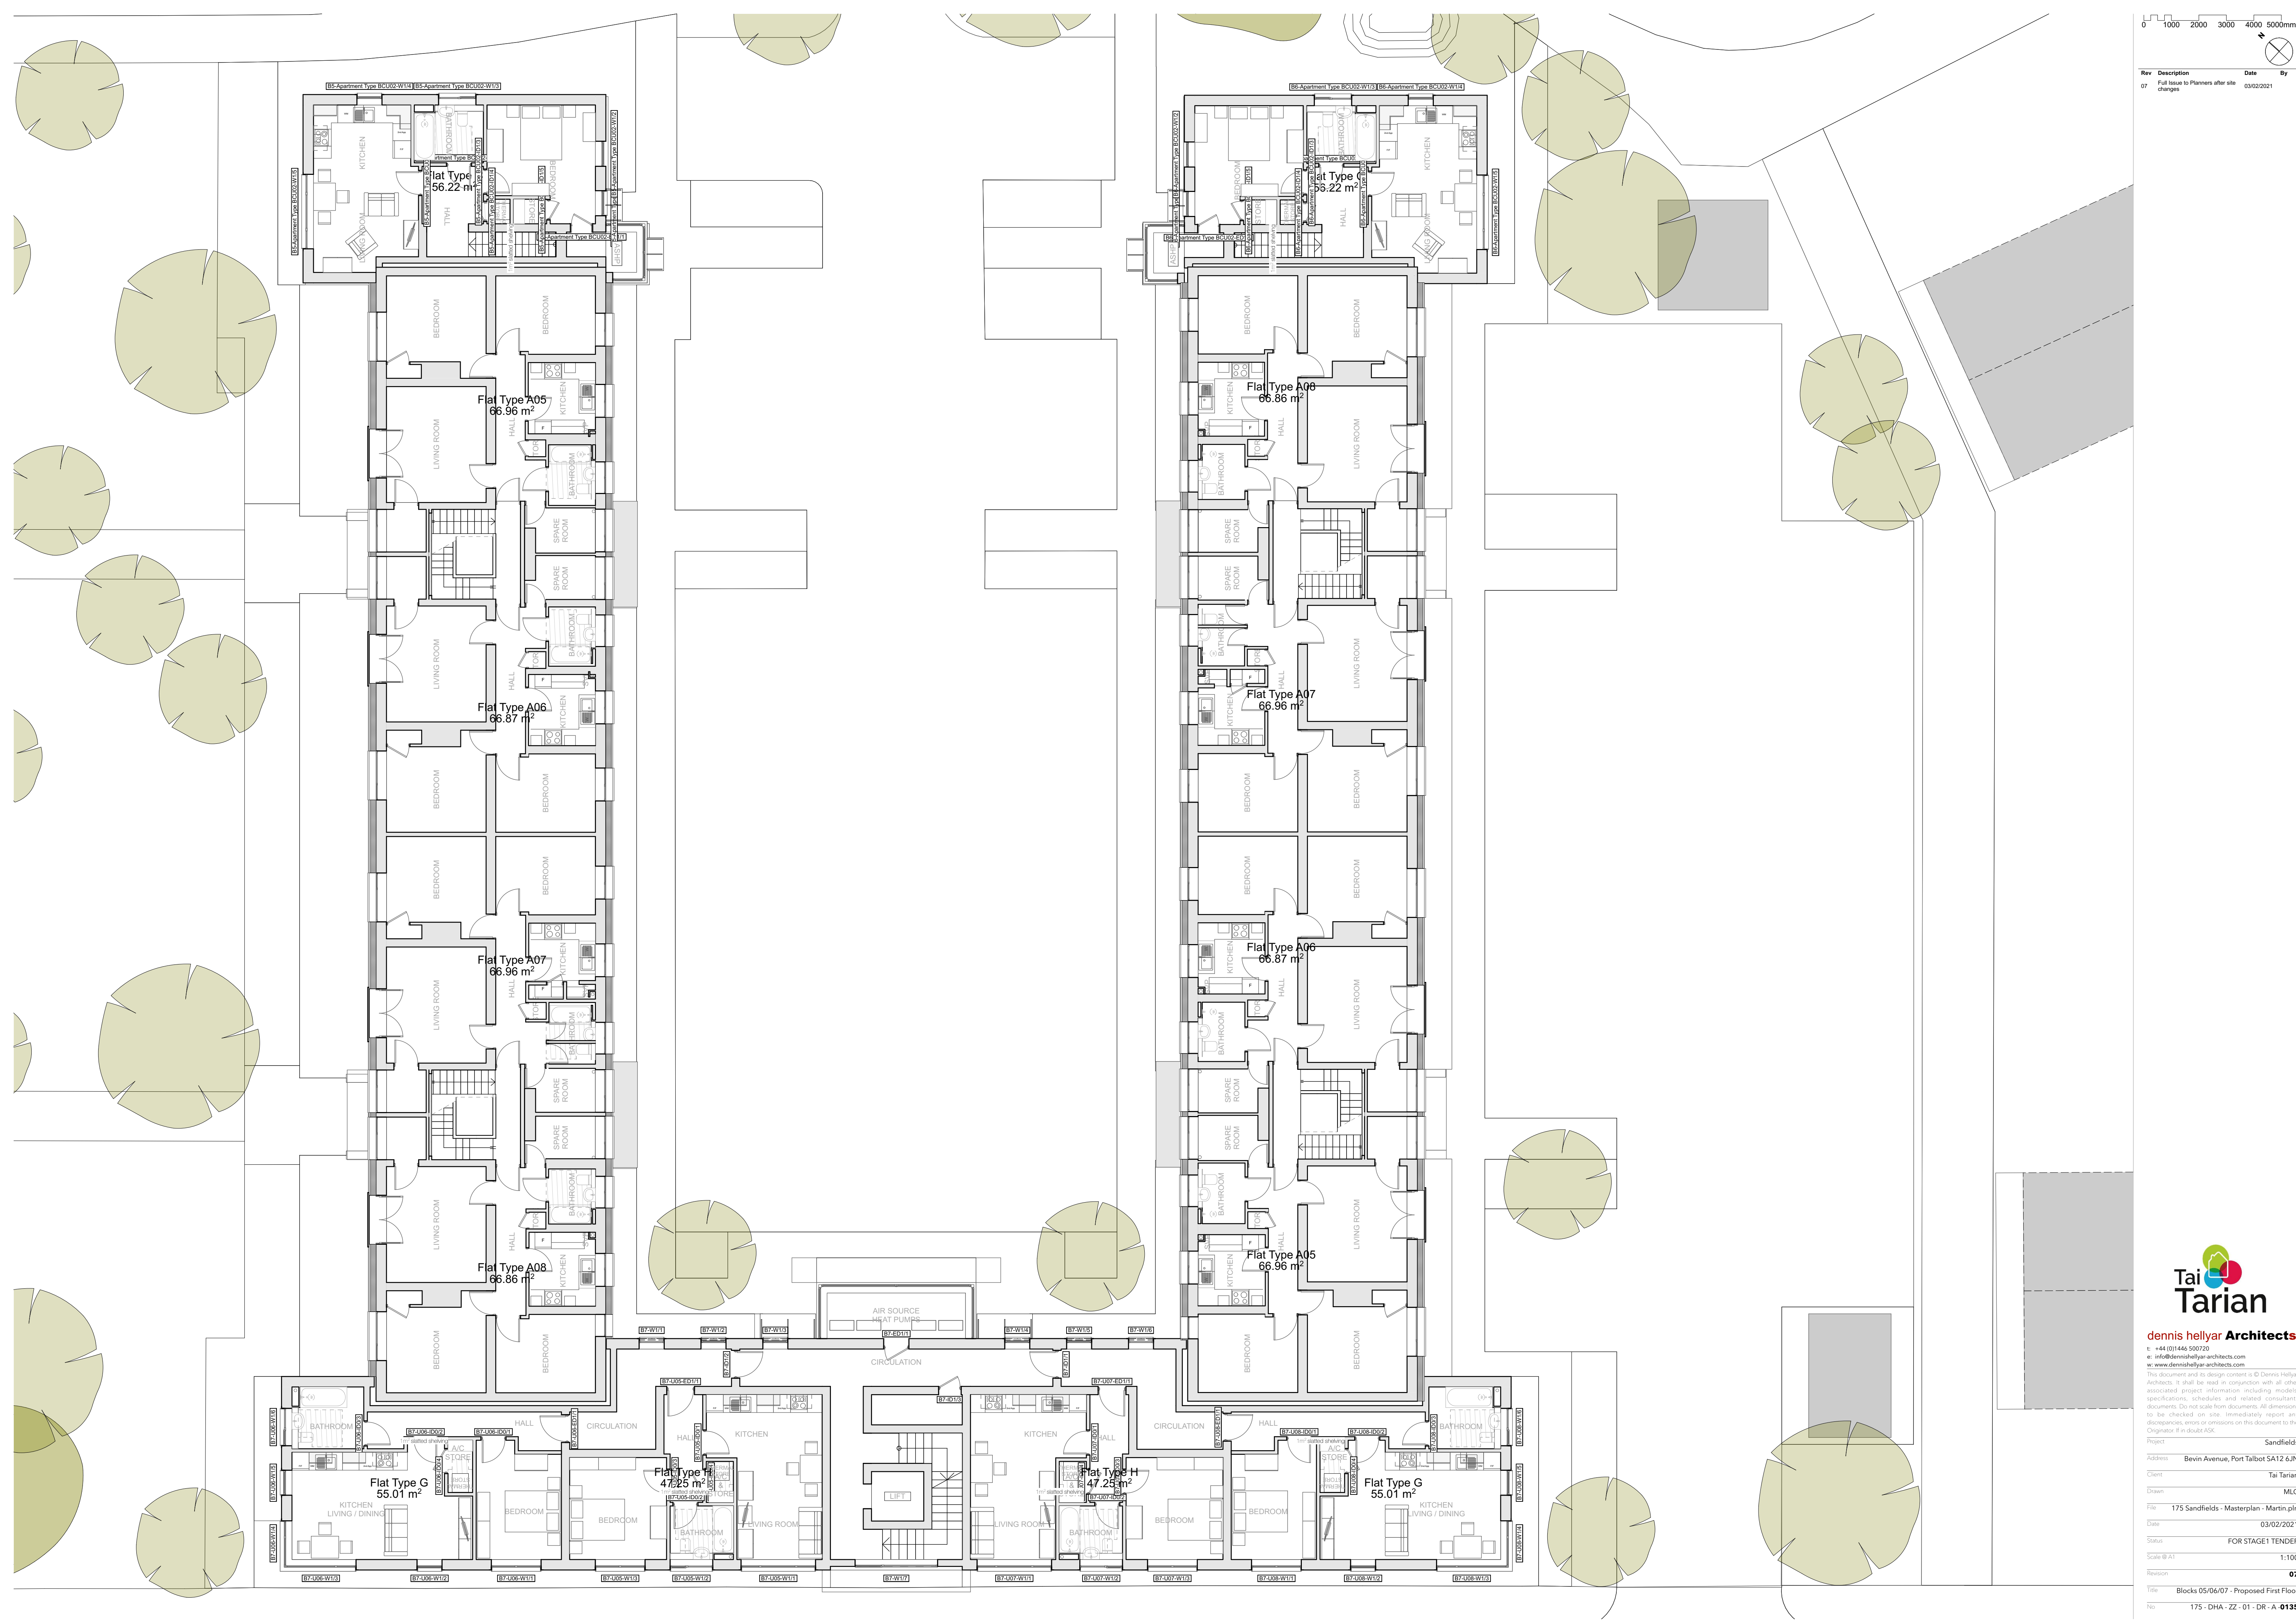

dennis hellyar Architects
t: +44 (0)1446 500720
e: info@dennishellyar-architects.com
w: www.dennishellyar-architects.com

This document and its design content is © Dennis Hellyar Architects. It shall be used in conjunction with all other associated project information including models, specifications, schedules and related consultants documents. Do not scale from documents. All dimensions to be checked on site. Immediately report any discrepancies, errors or omissions on this document to the Originator. If in doubt ASK.

Project	Sandfields
Address	Bevin Avenue, Port Talbot SA12 6JN
Client	Tai Tarian
Drawn	MLC
File	175 Sandfields - Masterplan - Martin.pln
Date	03/02/2021
Status	FOR STAGE1 TENDER
Scale @ A1	1:100
Revision	07
Title	Blocks 05/06/07 - Proposed First Floor
No	175 - DHA - ZZ - 01 - DR - A - 0135