


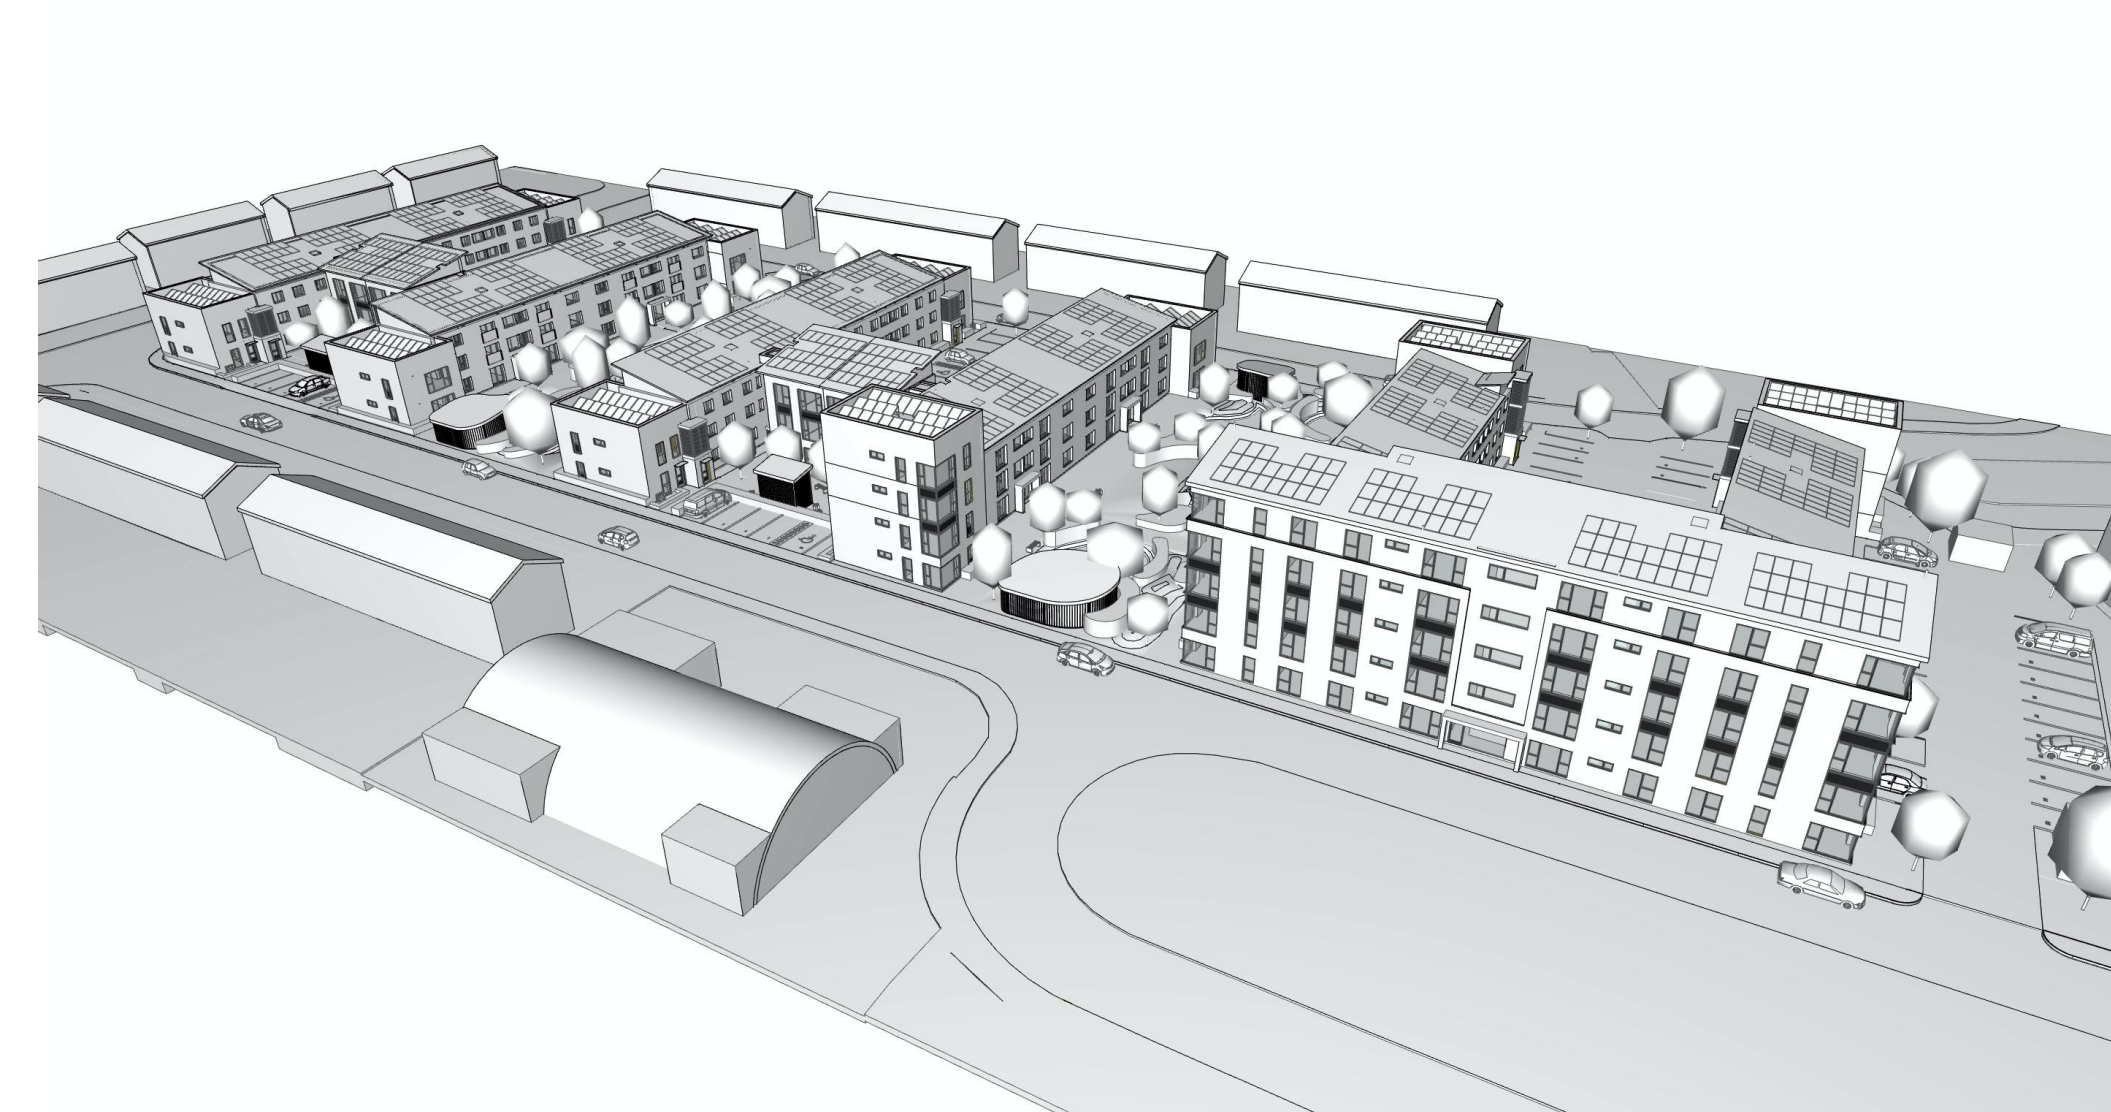


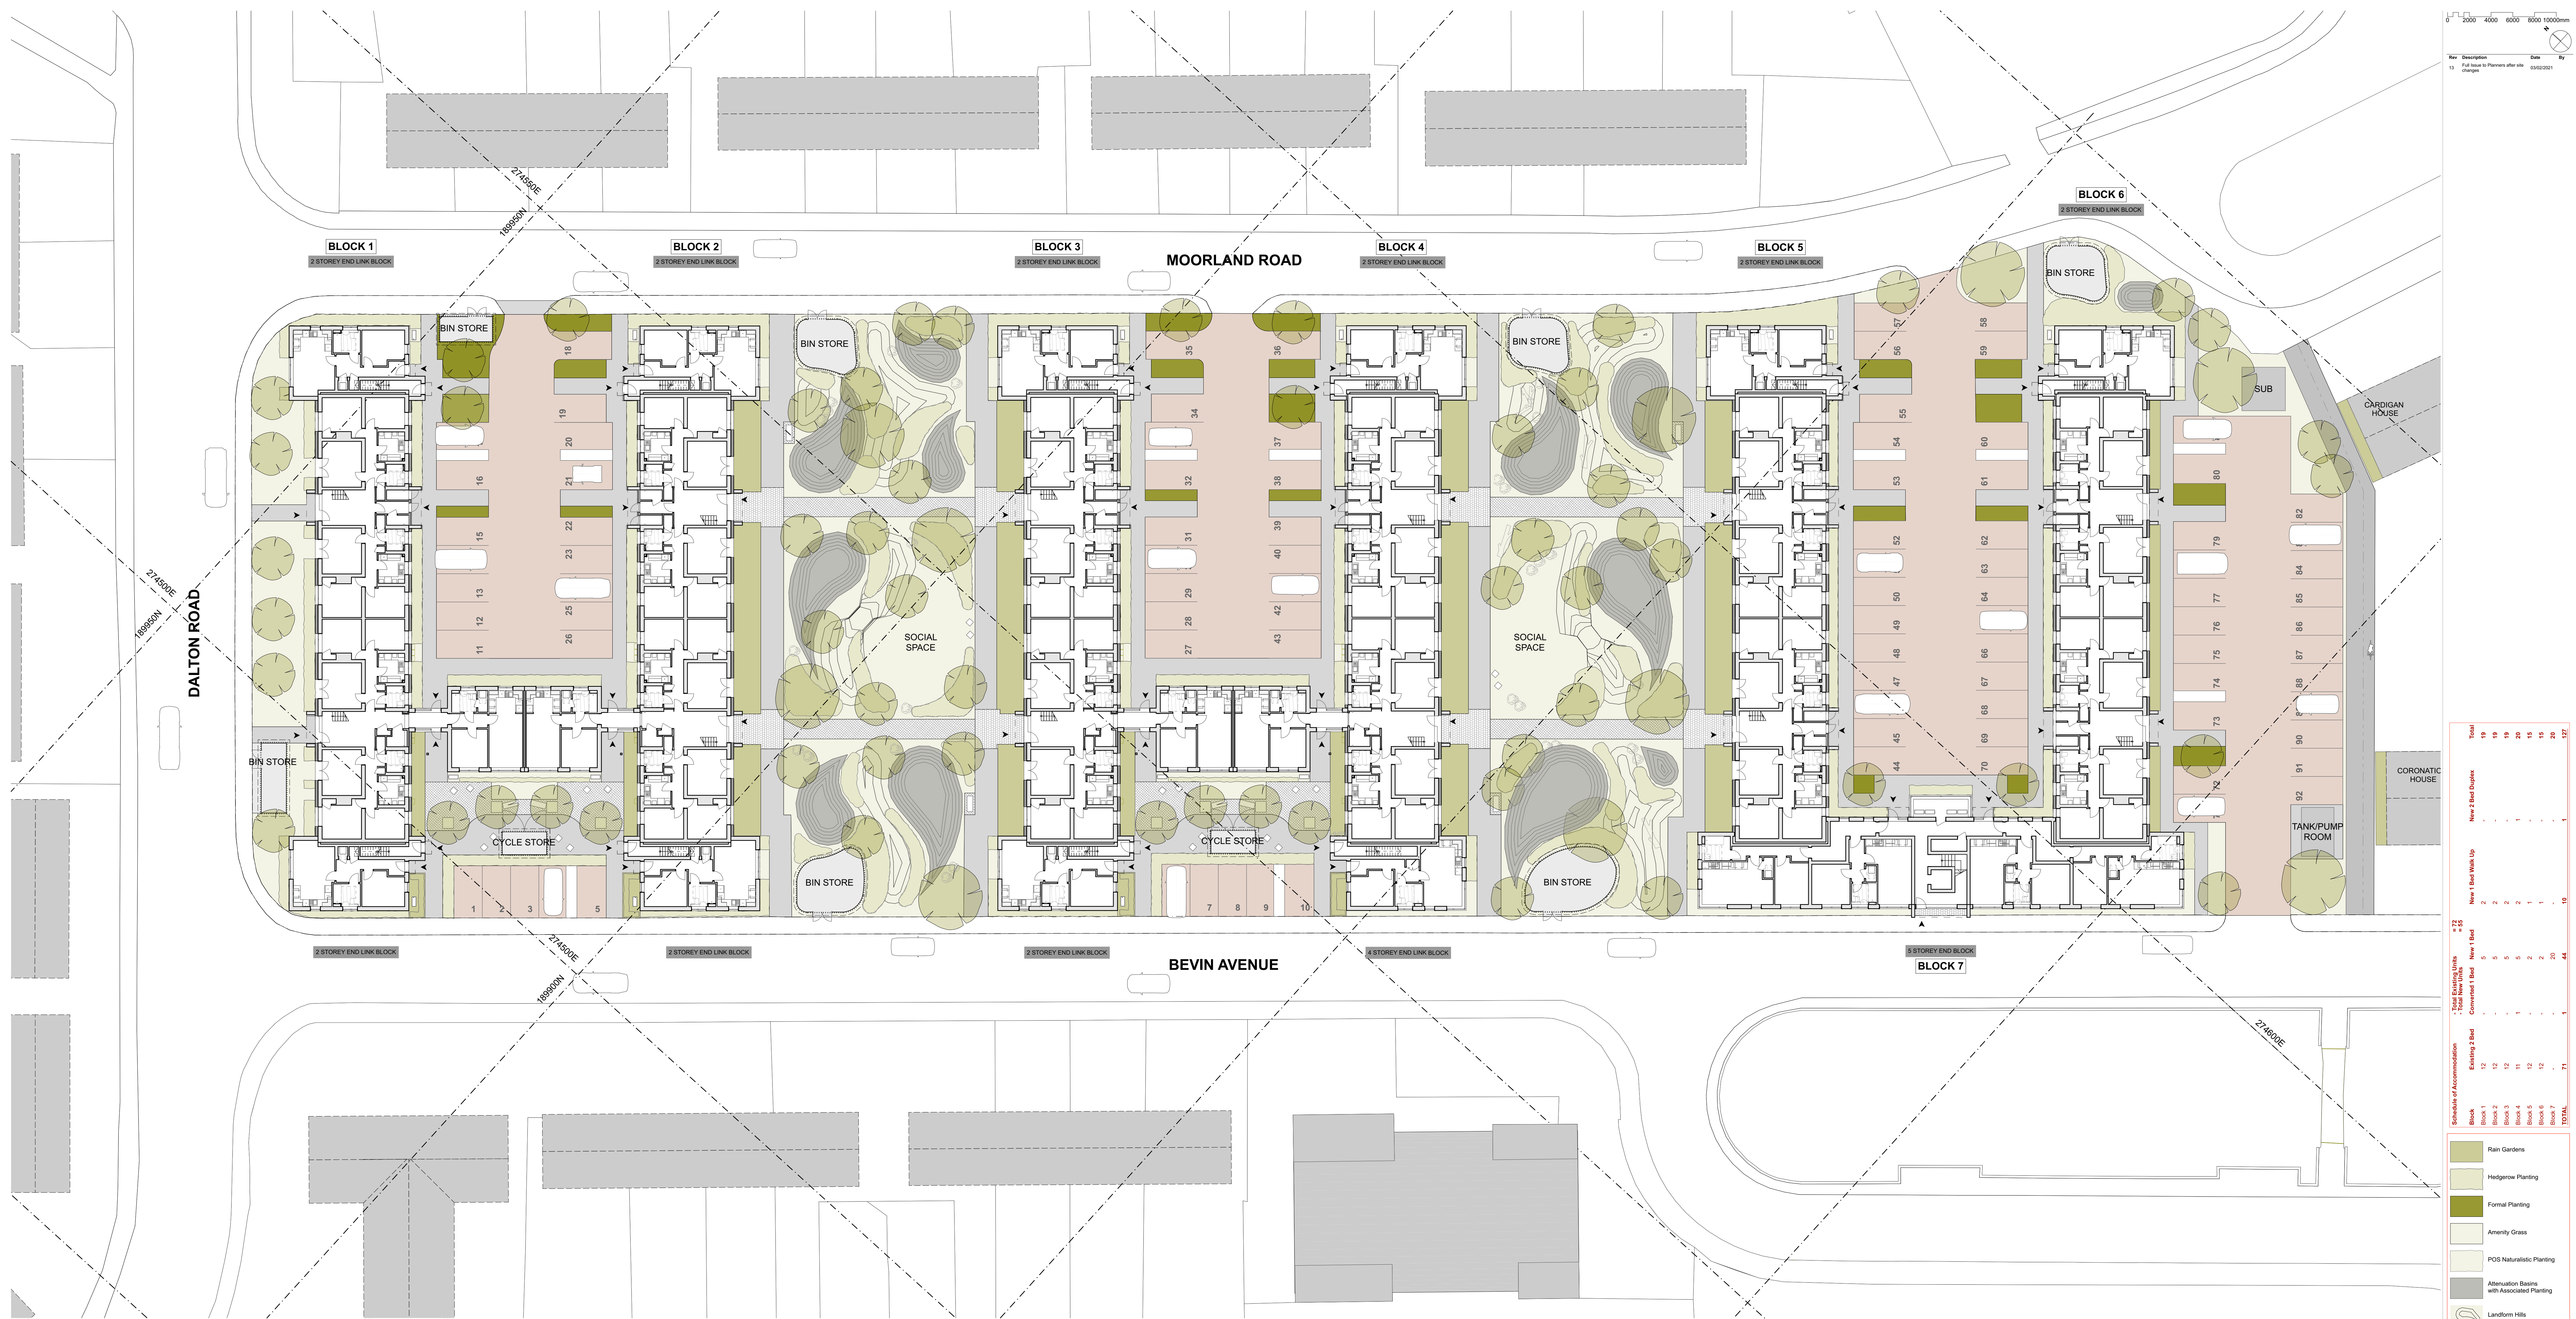


3D Site - South West View

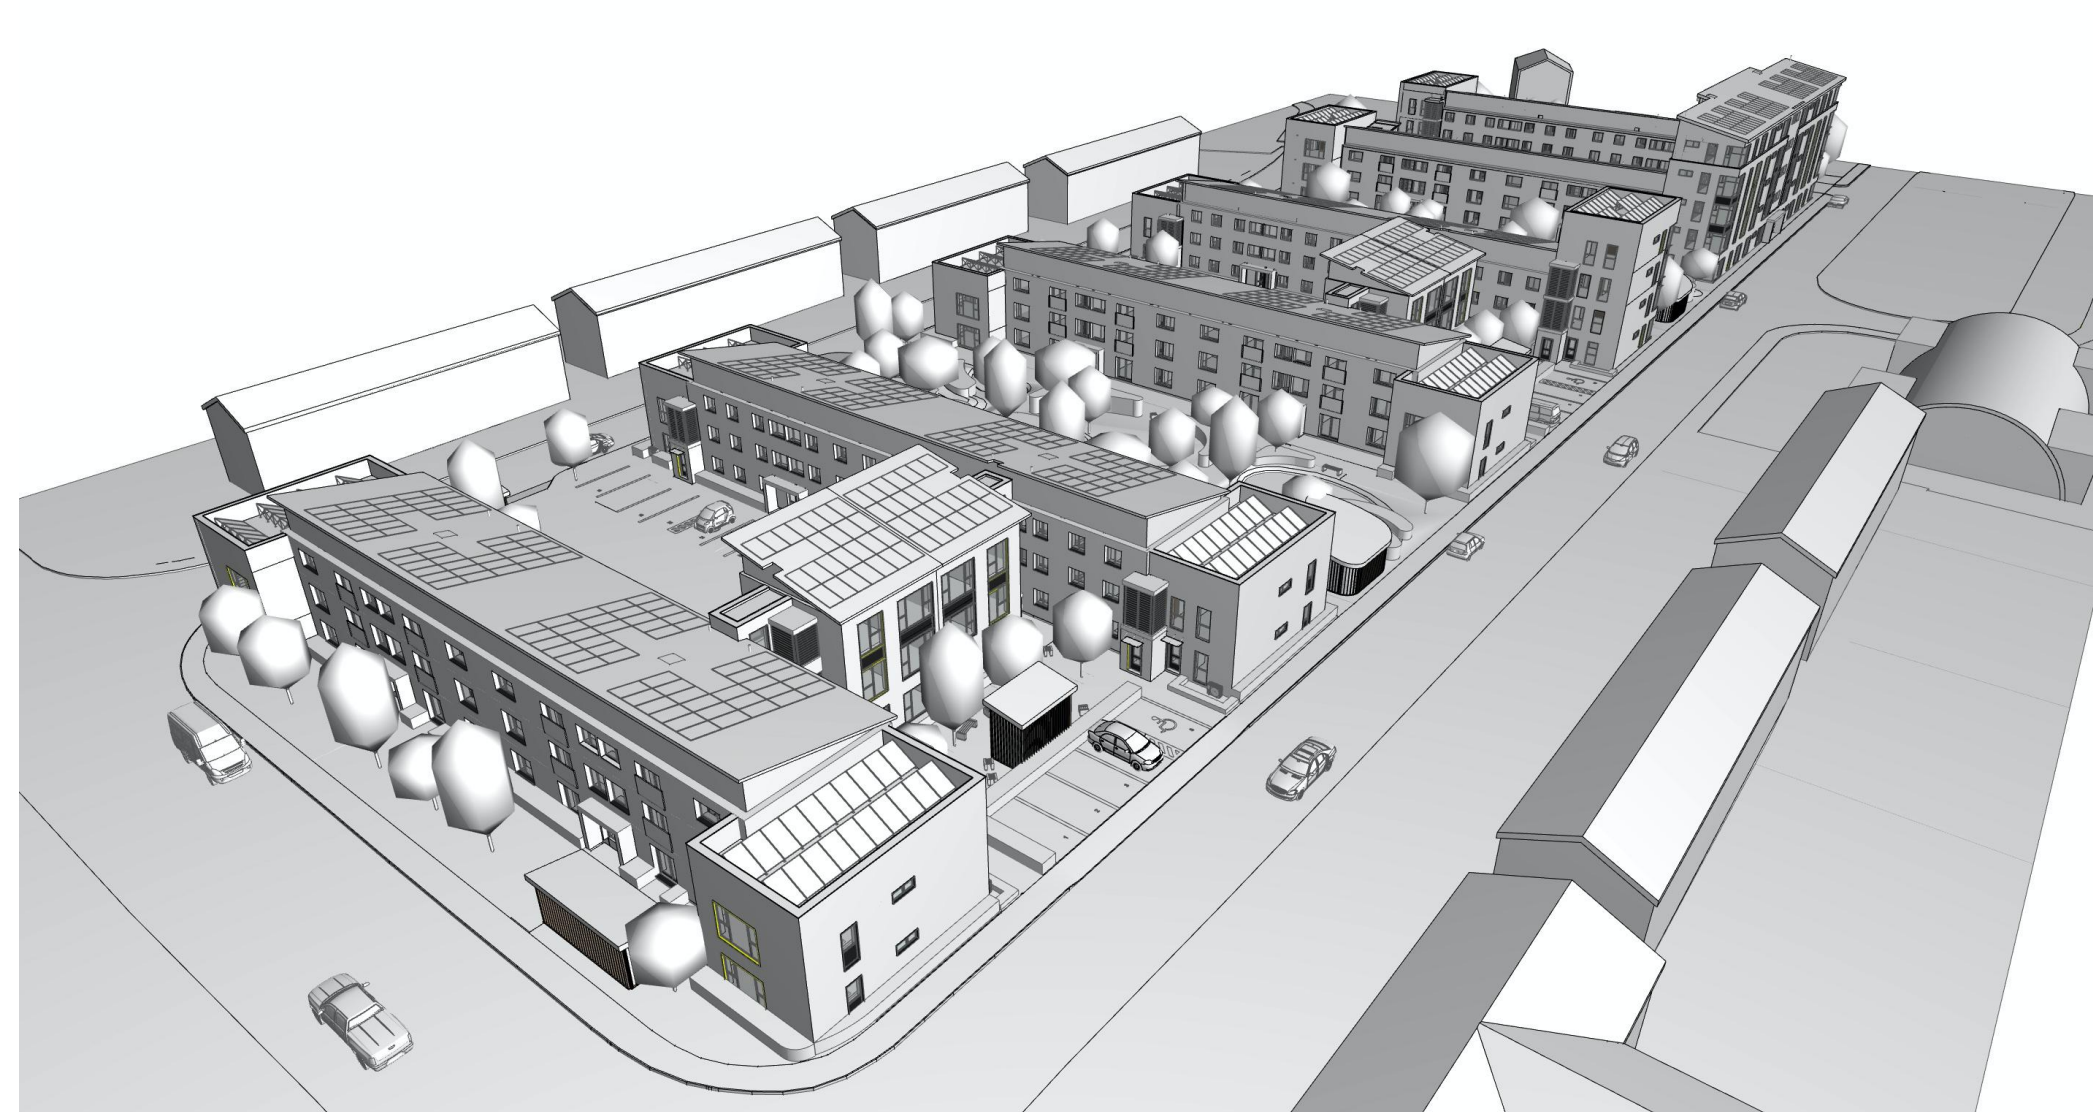

3D Site - North West View

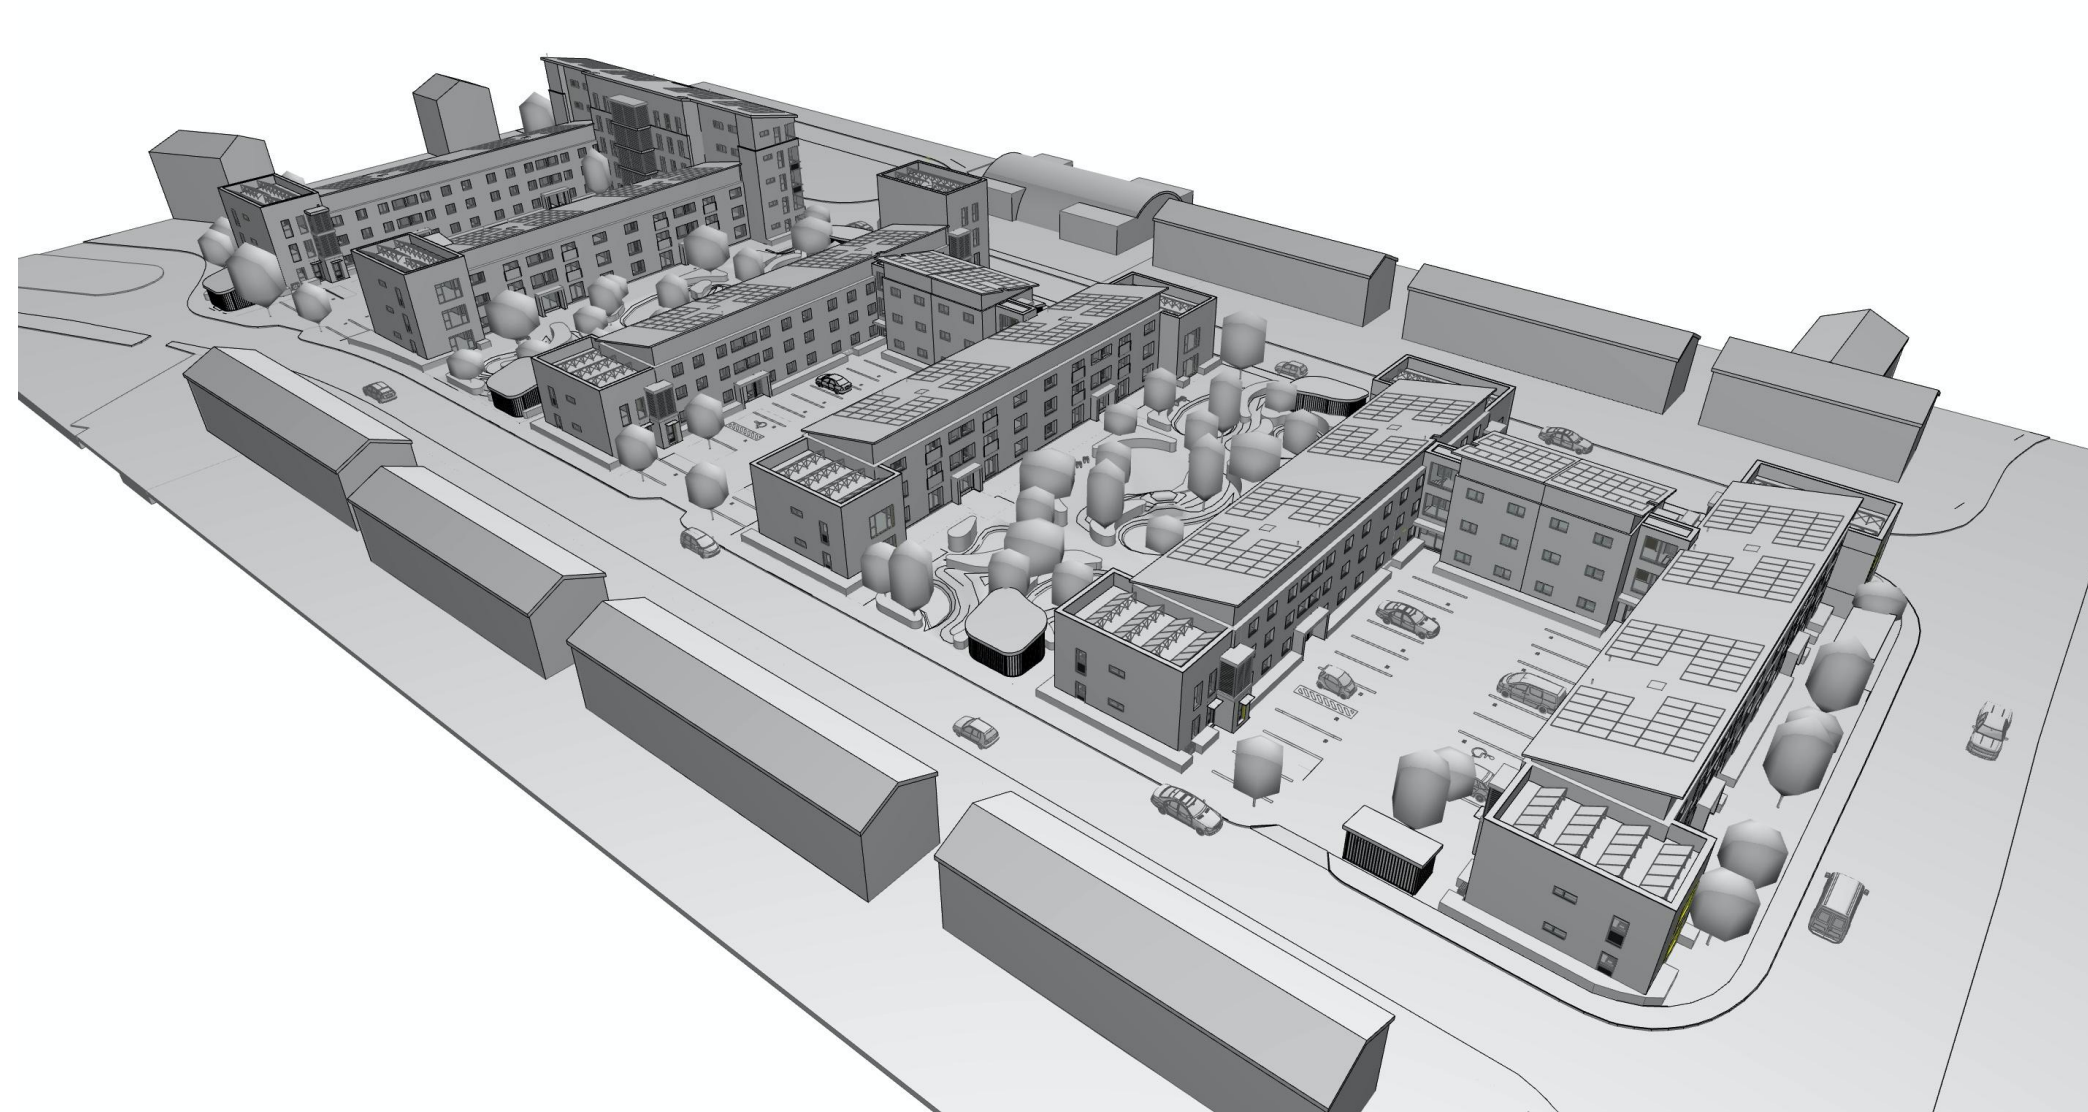

3D Site - North East View

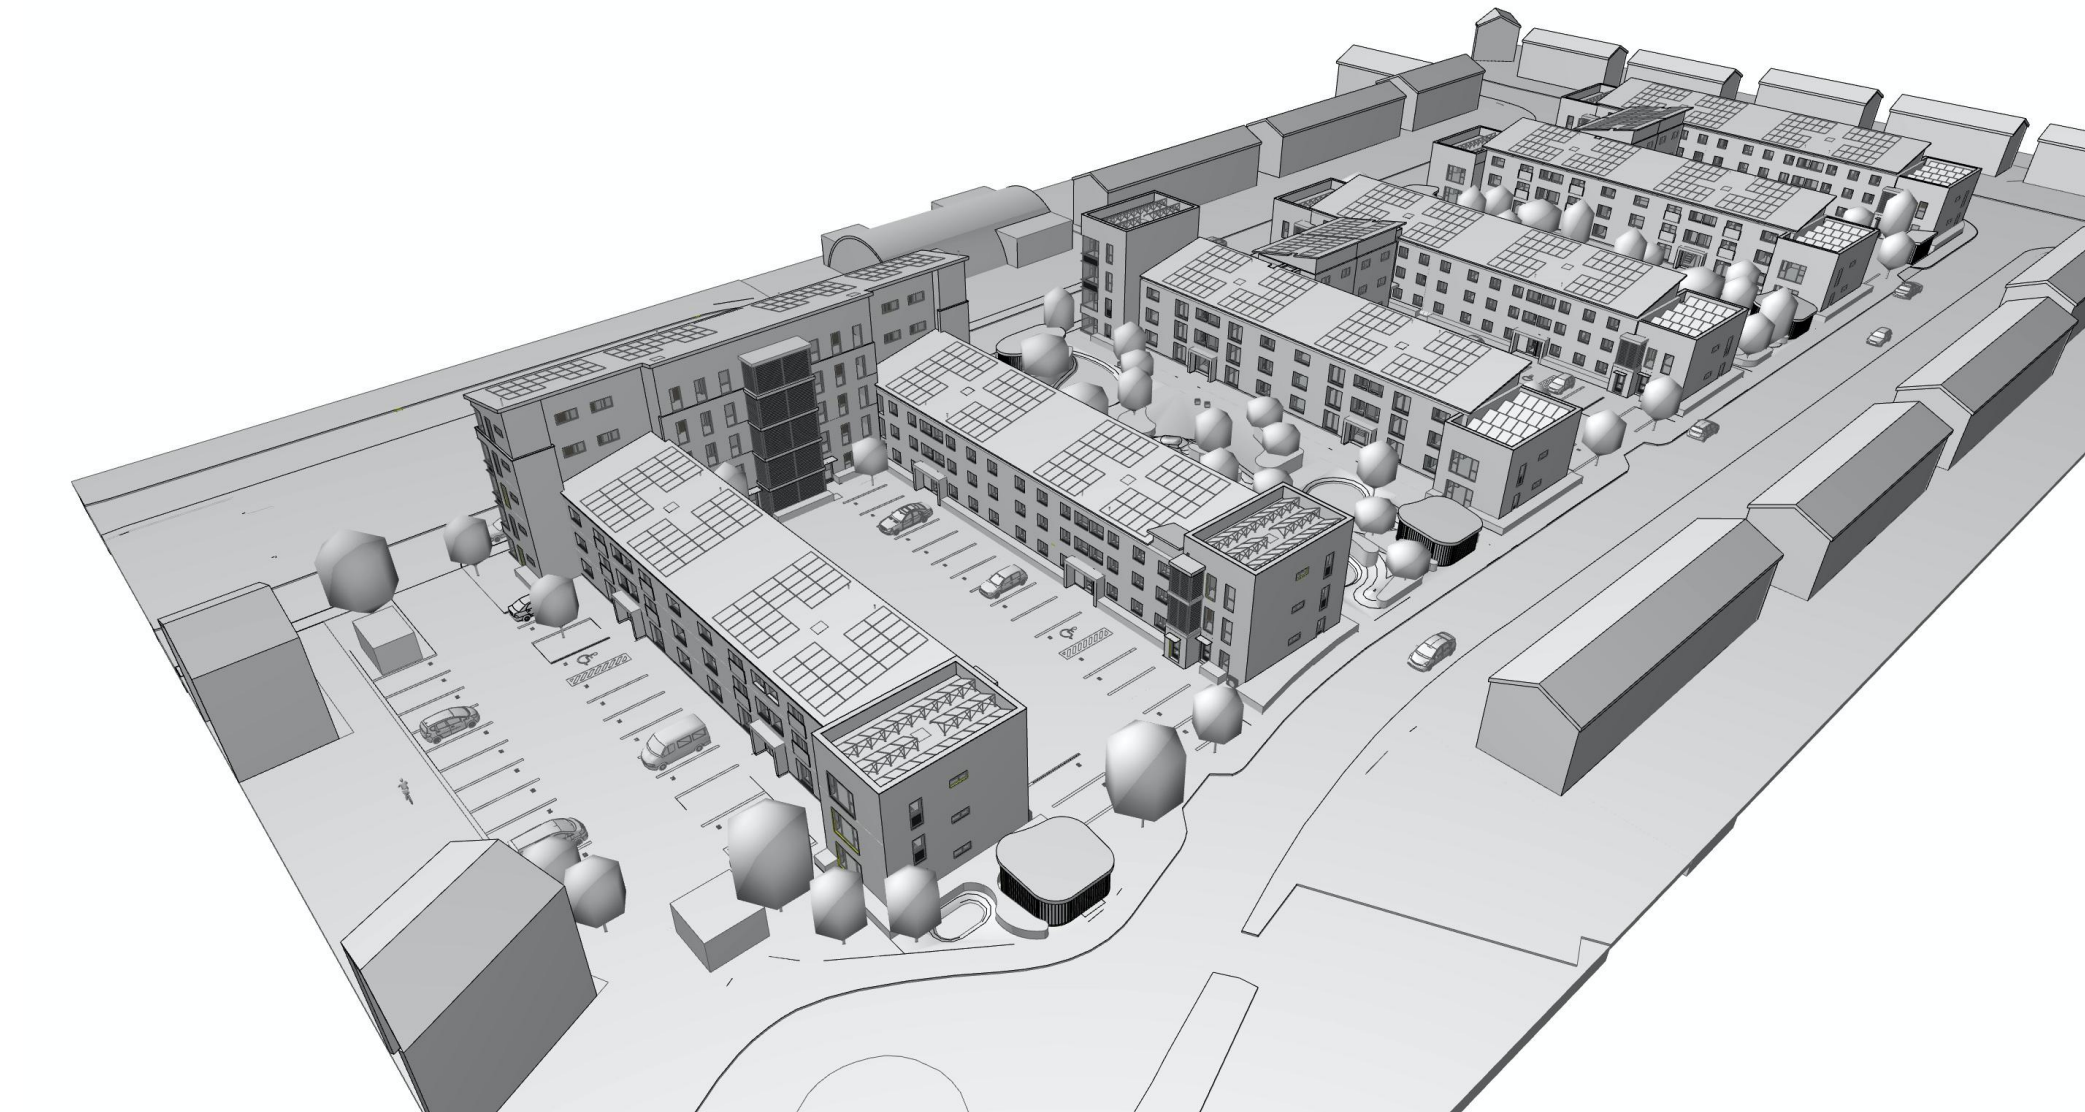

3D Site - South East View

0' 2000' 4000' 6000' 8000' 10000mm

Rev. Description Date By
13 Final Issue to Planning after site changes 03/02/2021


Rain Gardens

Hedge-row Planting

Formal Planting

Amenity Grass

PGS Naturalistic Planting

Attenuation Basins with Associated Planting

Landform Hills

Tarmac Pedestrian Footpaths

Coloured Tarmac Car Parking

Block Pavers

Paved Patio Area

Tai Tarian

dennis hellyar Architects

175 Sandfields - Masterplan - Mainplan

03/02/2021

1:200

13

175 - DHA - Z2 - 00 - DR - A-0000