




E-01 Bevin Avenue Elevation

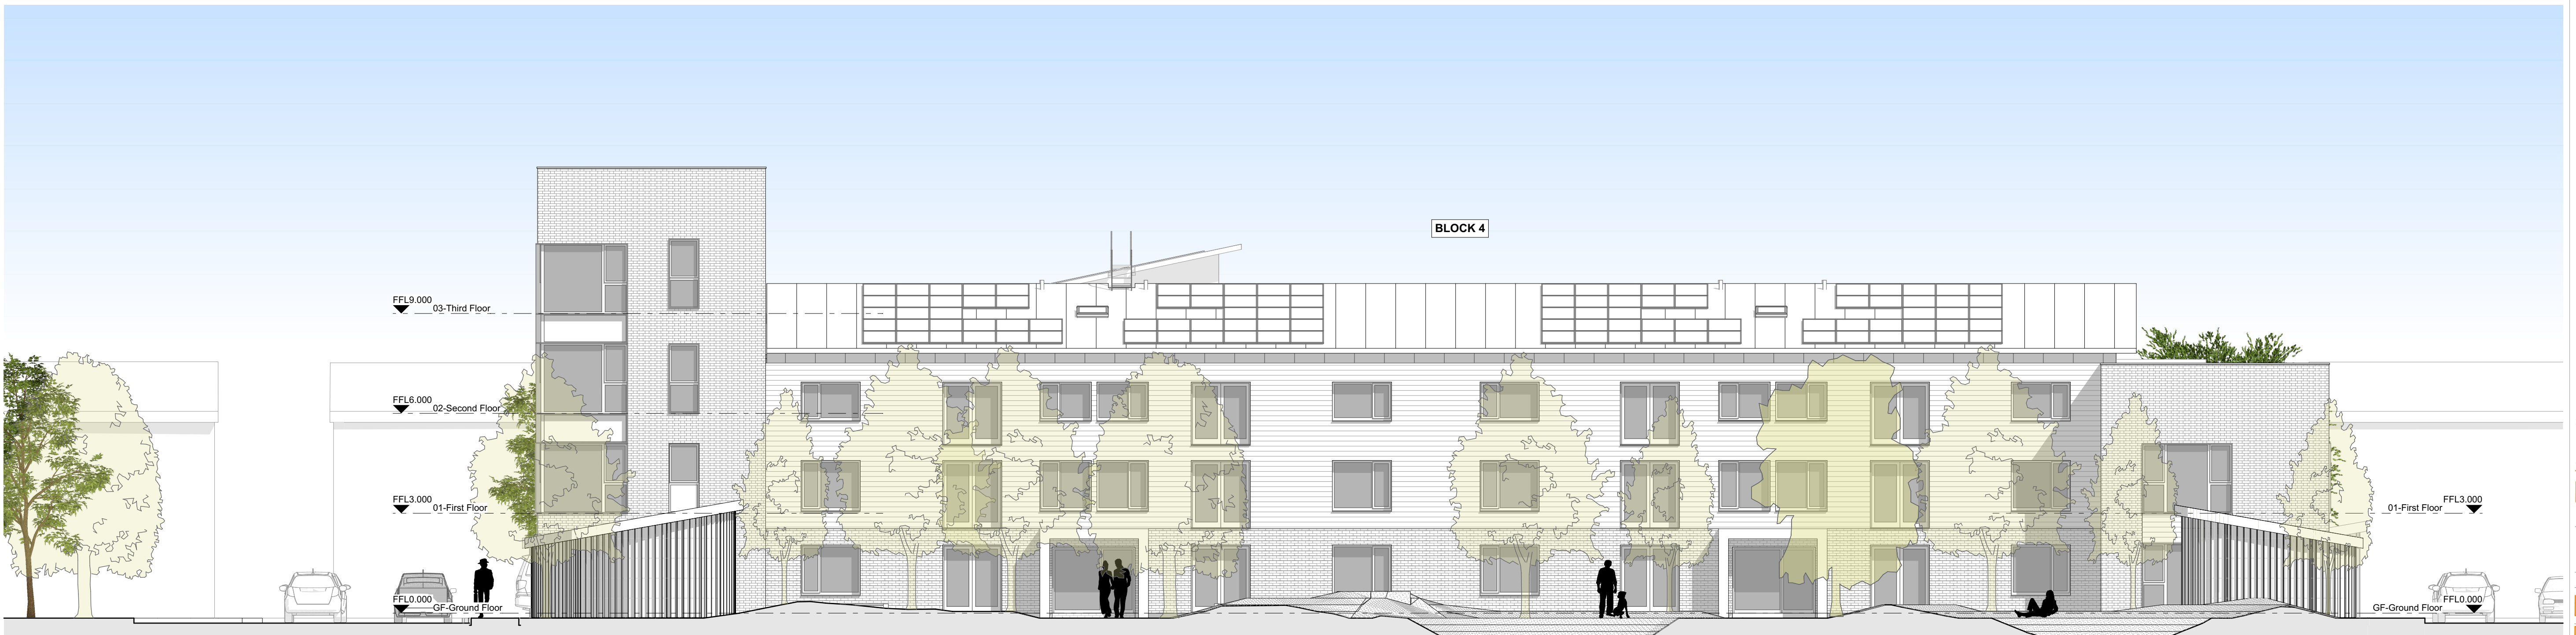

E-07 Block 4 Open Public Space Elevation



E-03 Moorland Road Elevation

