





E-06 Block 3 Open Public Space Elevation

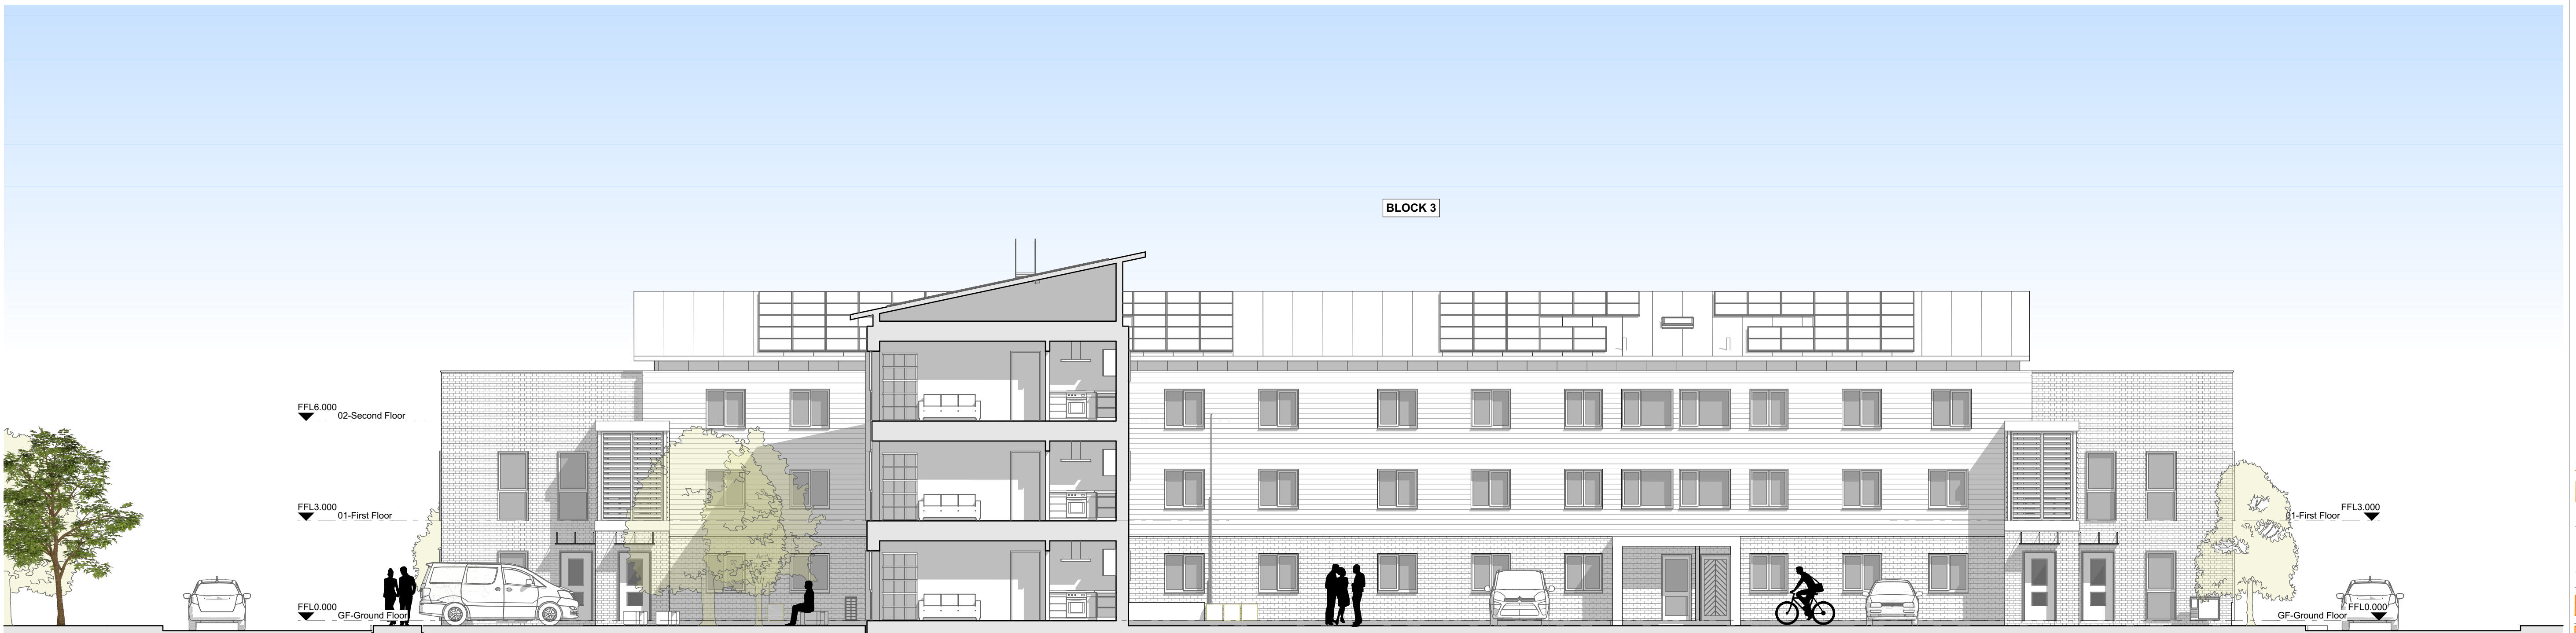

S-04 Block 3 Courtyard Section

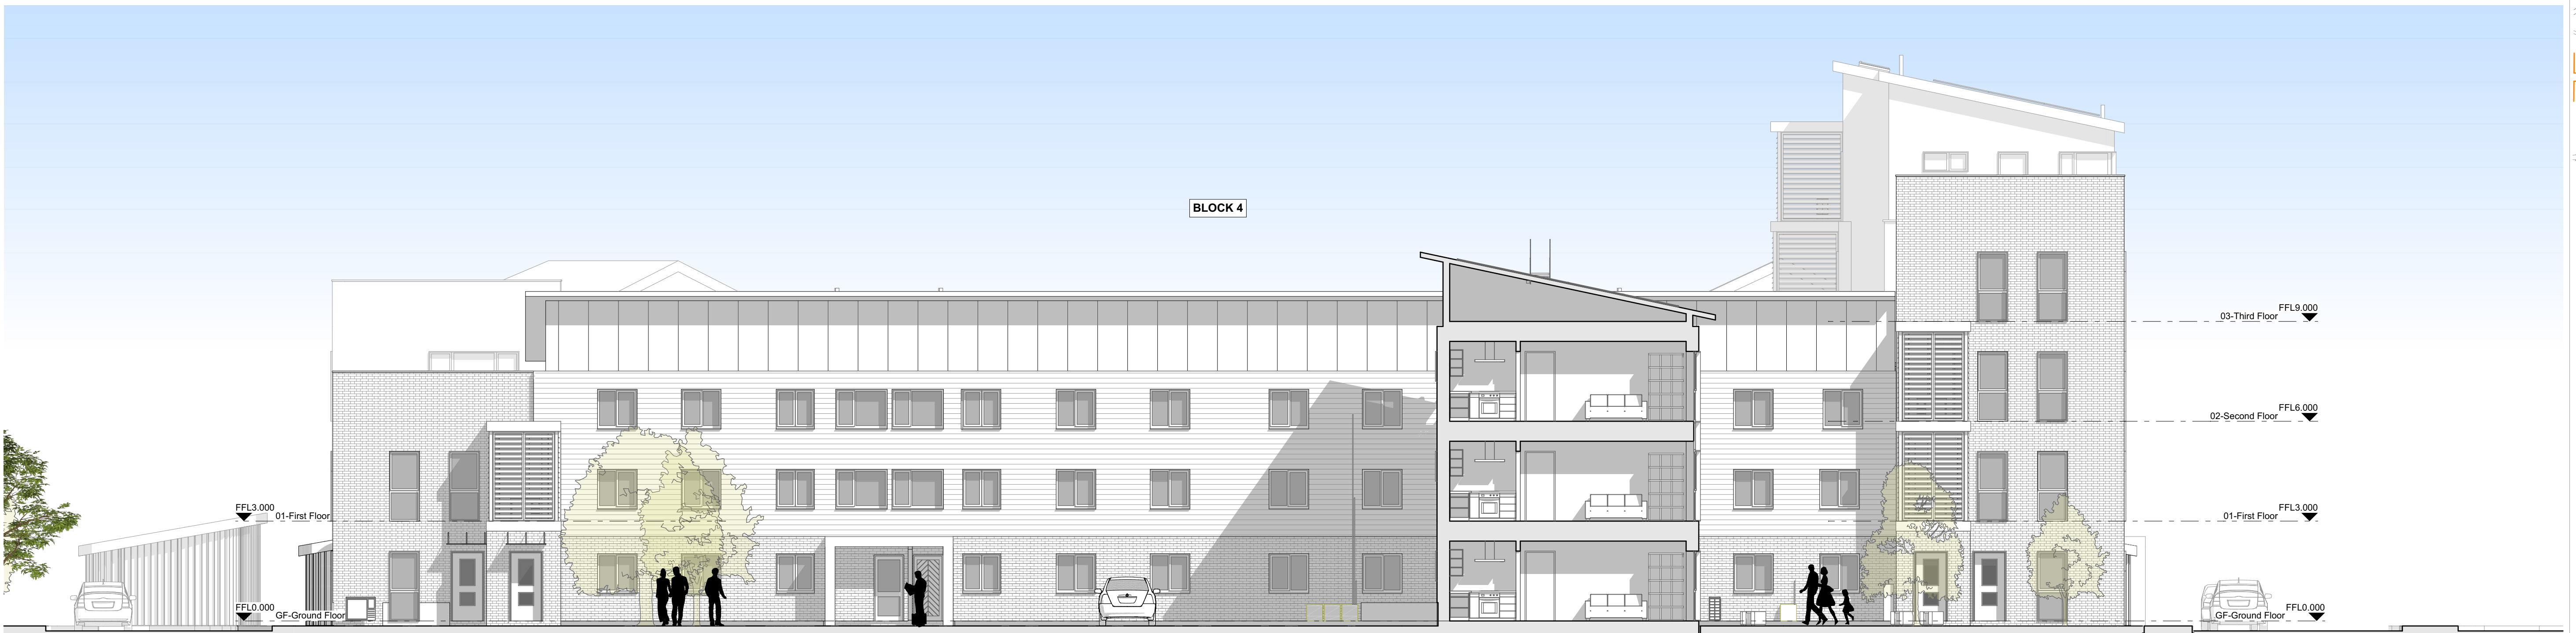

S-05 Block 4 Courtyard Section

