


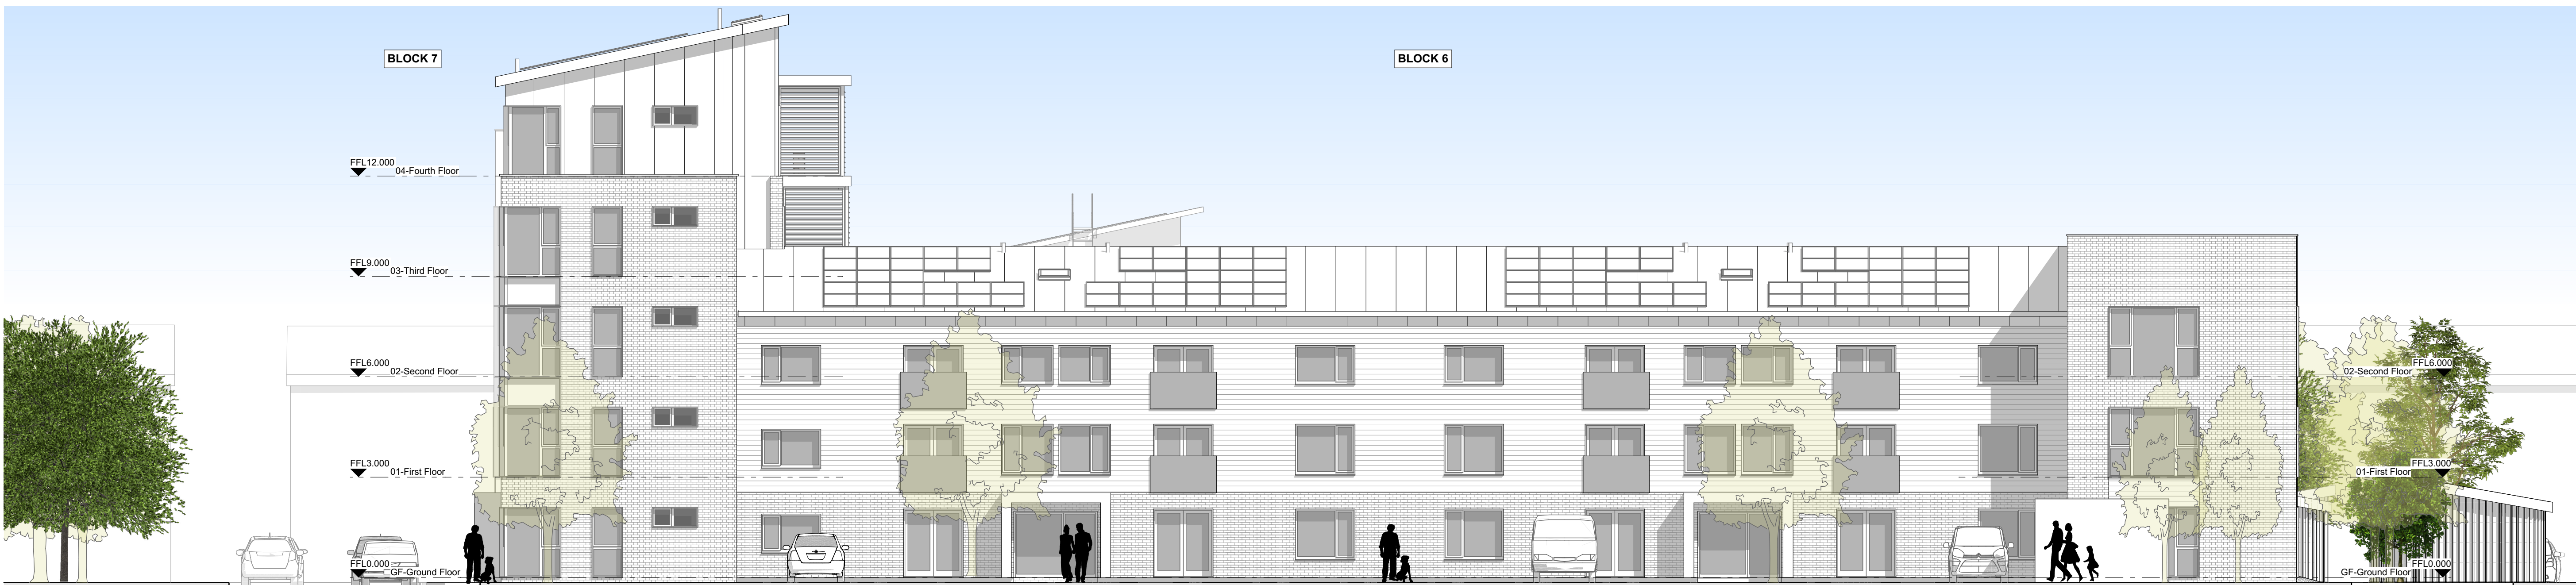

E-01 Bevin Avenue Elevation



E-02 Block 6 Car Park Elevation



E-03 Moorland Road Elevation

