


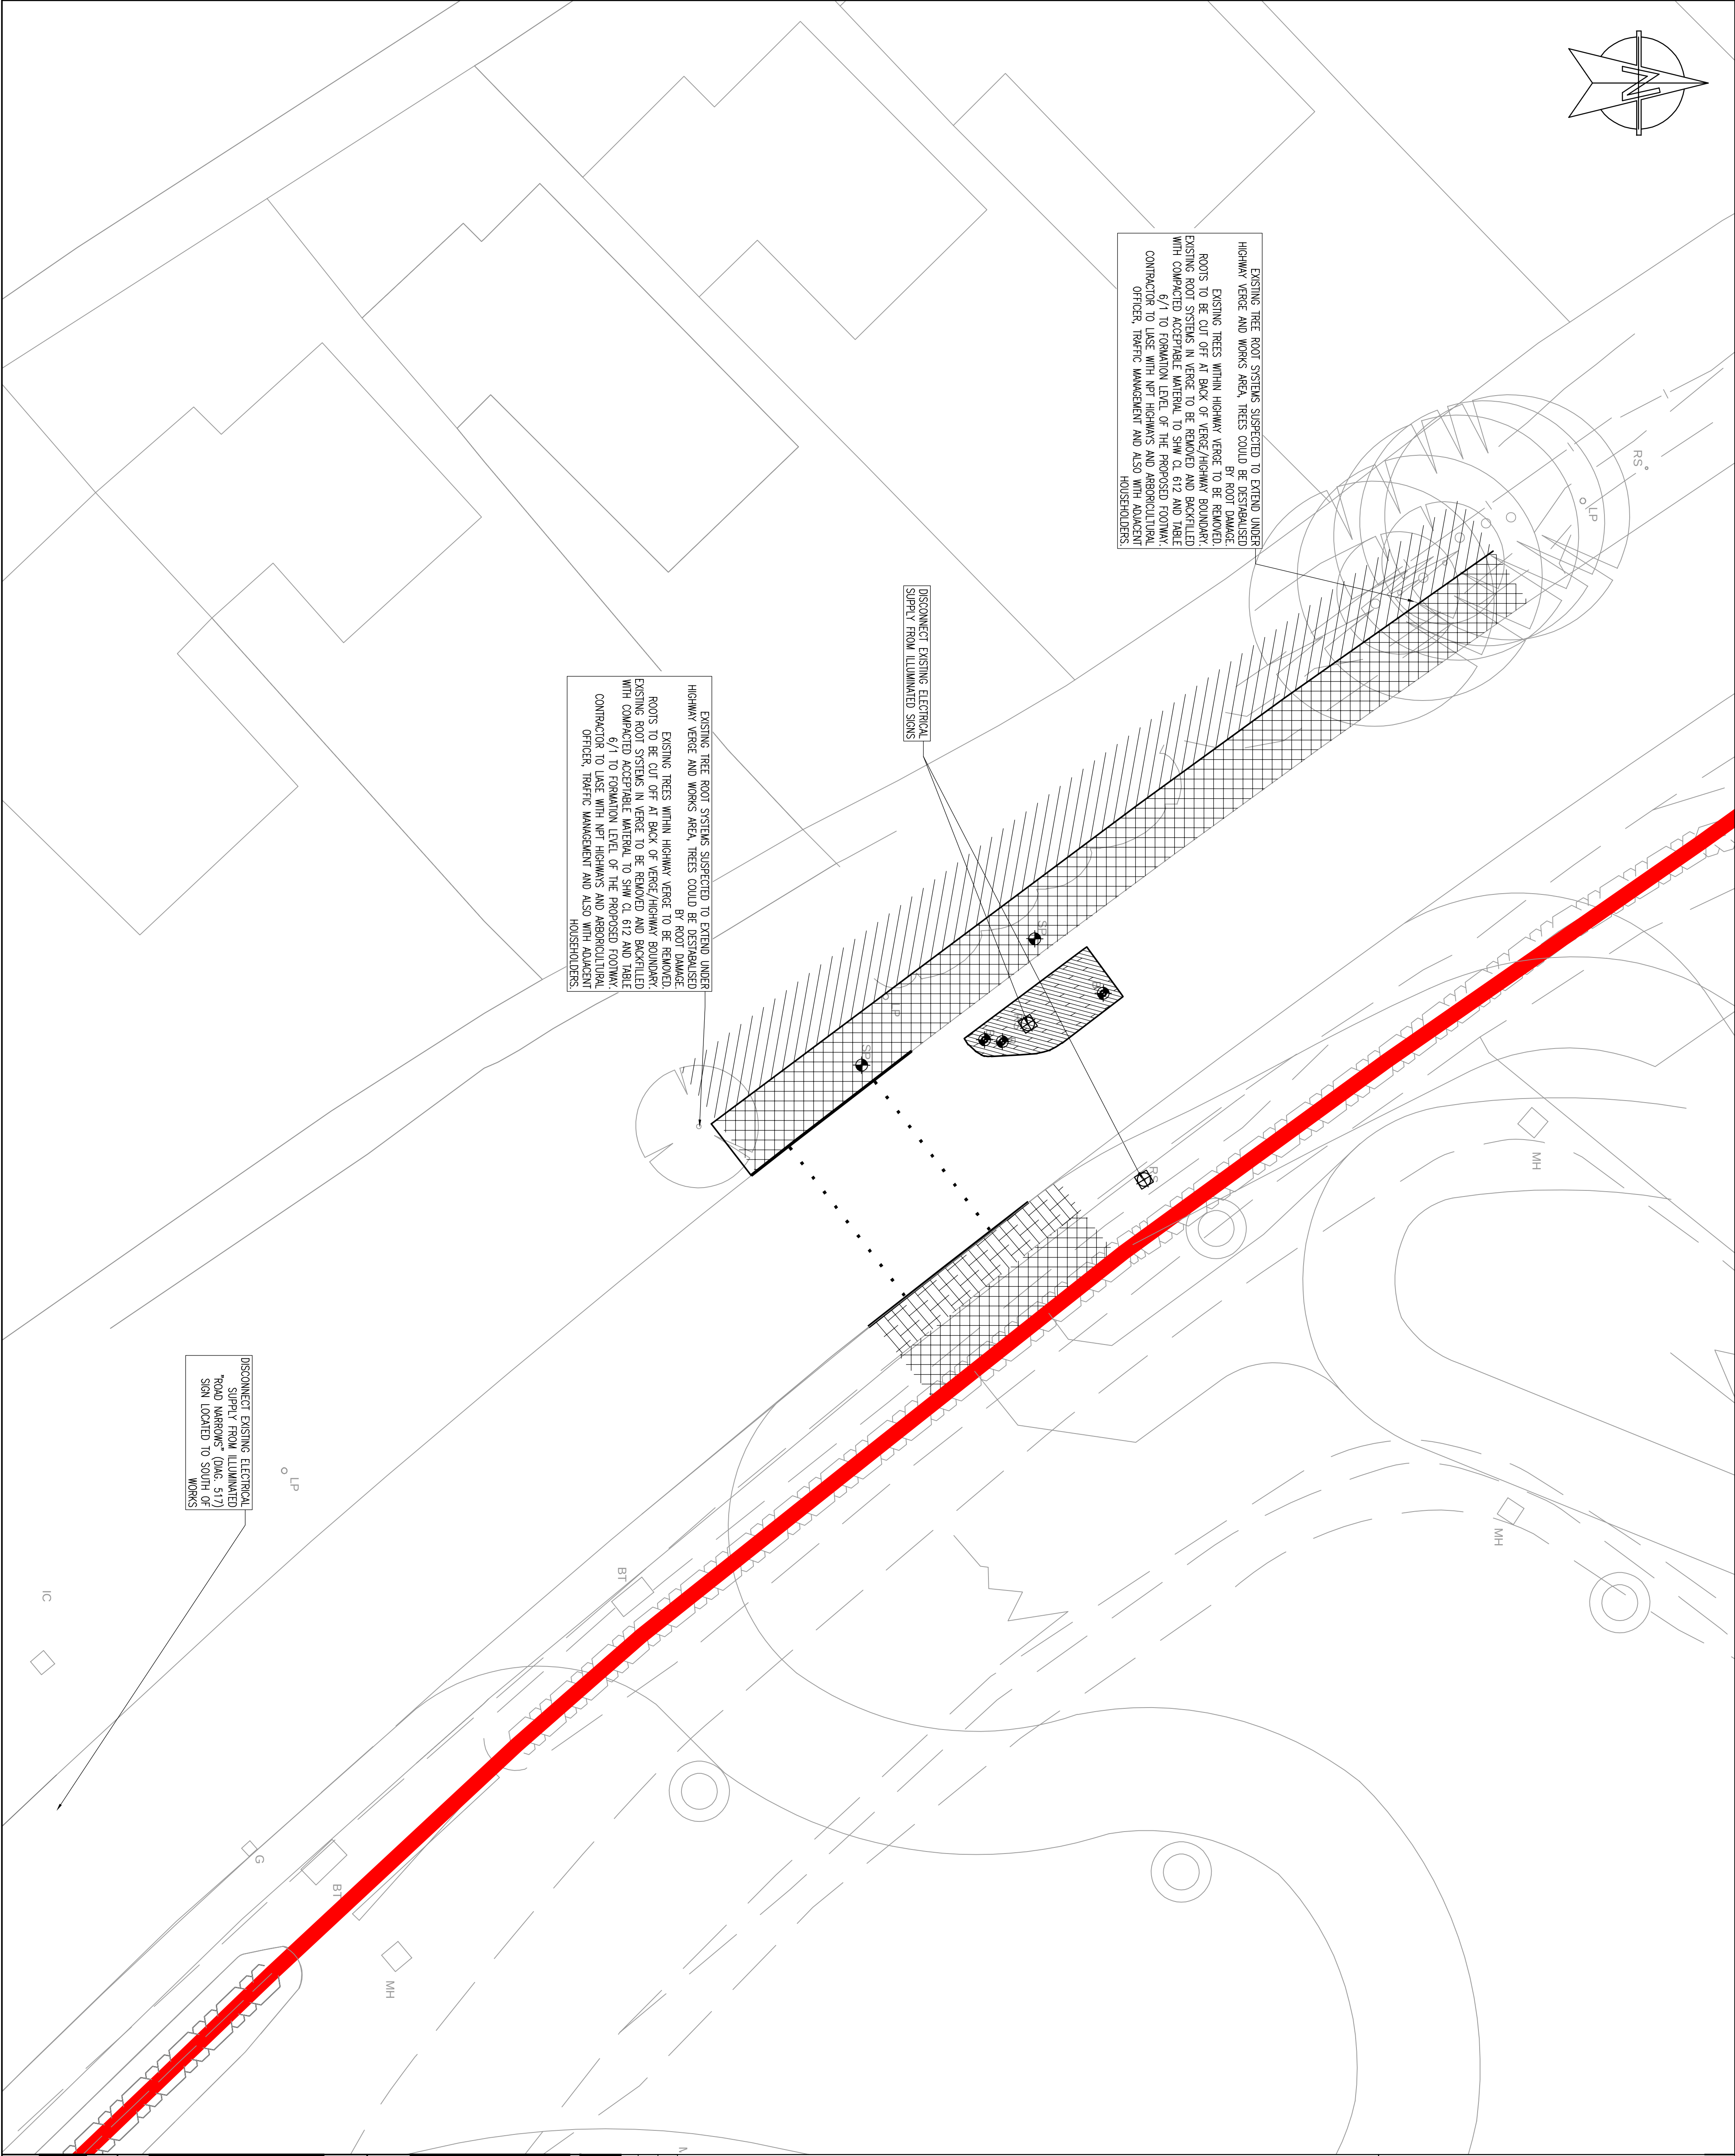

DO NOT SCALE

NOTES

1. ALL UTILITY INFORMATION SHOWN IS INDICATIVE, FOR INFORMATION ONLY AND SHOULD NOT BE RELIED UPON FOR CONSTRUCTION AND/OR SETTING OUT.
2. ANY SUBSEQUENT DEVELOPMENT TO THIS PRELIMINARY LAYOUT SHOULD VERIFY THE EXTENT AND LOCATIONS OF EXISTING SERVICES THAT MAY BE AFFECTED BY THE PROPOSED WORKS AND ADDRESS THIS WITH THE RELEVANT AUTHORITIES AND/OR MEMORANDUMS AND MAKE ANY FURTHER AMENDMENTS TO THE DESIGN AS NECESSARY.
3. THE CONTRACTOR EXECUTING THE APPROVED WORKS IS REQUIRED TO ENSURE THAT THE LOCATIONS OF ANY BELOW GROUND UTILITIES ARE ESTABLISHED/CONFIRMED ON SITE PRIOR TO ANY EXCAVATIONS OR OTHER WORKS WHICH MAY AFFECT THE EXISTING SERVICES.

4. THIS LAYOUT IS SUBJECT TO STAKE HOLDER CONSULTATION AND APPROVAL

5. PLEASE REFER TO ALL OTHER HIGHWAY WORKS DRAWINGS BY NPT (147360.0A1 & 147360.0A1)

KEY

- SITE BOUNDARY
- REMOVE EXISTING KERBS AND FOUNDATIONS TO TIP.
- EXISTING STRIPS / VEGETATION TO BE REMOVE TO TIP WITHIN EXISTING HIGHWAY LIMITS
- REMOVE EXISTING VERGE TO BE EXCAVATED TO FORMATION LEVEL OF PROPOSED FOOTWAY; ARISINGS TO TIP.
- REMOVE EXISTING BRICKWORK FOOTWAY AND SUBBASE TO FORMATION OF NEW FOOTWAY / FACILE PAVING; ARISINGS TO TIP.
- REMOVE EXISTING SURFACE MOUNTED KERBS AND ISLAND FOOTWAY OVERLAY DOWN TO EXISTING ROAD LEVEL – ARISINGS TO BE DISPOSED OF TO TIP.
- REMOVE EXISTING BOLLARDS TO NPT HIGHWAY STORES OR TO TIP AS DIRECTED BY NPT SUPERVISOR
- REMOVE SIGN PLATES LANTERNS AND POSTS TO NPT HIGHWAY STORES OR TO TIP AS DIRECTED BY NPT SUPERVISOR

THIS PROVISIONAL PRELIMINARY DESIGN IS FOR GUIDANCE PURPOSES ONLY. WSP ACCEPTS NO LIABILITY FOR ANY DAMAGE, LOSS, EXPENSES OR COST INCURRED BY ANY PARTY IN RELIANCE ON THIS DESIGN. THE PROPOSED DESIGN APPROVAL ESTIMATE WAS DERIVED FROM A MATHEMATICAL ANALYSIS OF THE PROPOSED DESIGN. THE PROPOSED DESIGN APPROVAL ESTIMATE SHOULD NOT BE RELIED UPON FOR TENDER OR BE CARRIED OUT AT THE APPROPRIATE DESIGN STAGE THEREAFTER. USE OF THE INFORMATION IS ENTIRELY AT YOUR OWN RISK.

REV	DATE	BY	DESCRIPTION	CHK	APP
P02	01/02/2021	DNK	NPT/MS COMMENTS	SE	NS
P01	25/09/2020	DJM	FIRST ISSUE	SE	NS

DRAWING STATUS

S4 - FOR CONSTRUCTION APPROVAL

1 Capital Quarter, Tyndall St, Cardiff, CF10 4BZ, UK
T: +44 (0) 292 076 9200
wsp.com

CLIENT:	MORGAN SINDALL
ARCHITECT:	POWELL DOBSON
STRUCTURAL:	CEFN SAESON SCHOOL NEATH
TITLE:	PROPOSED PCAT CROSSING CIVILS WORKS
SCALE @ A1:	CHECKED: SE DESIGNED: SE PROJECT NO: 70049143 DATE: January 21 DRAWING No: 9143-WSP-278-PCT-DR-D-0200
APPROVED:	AB REV: P02