


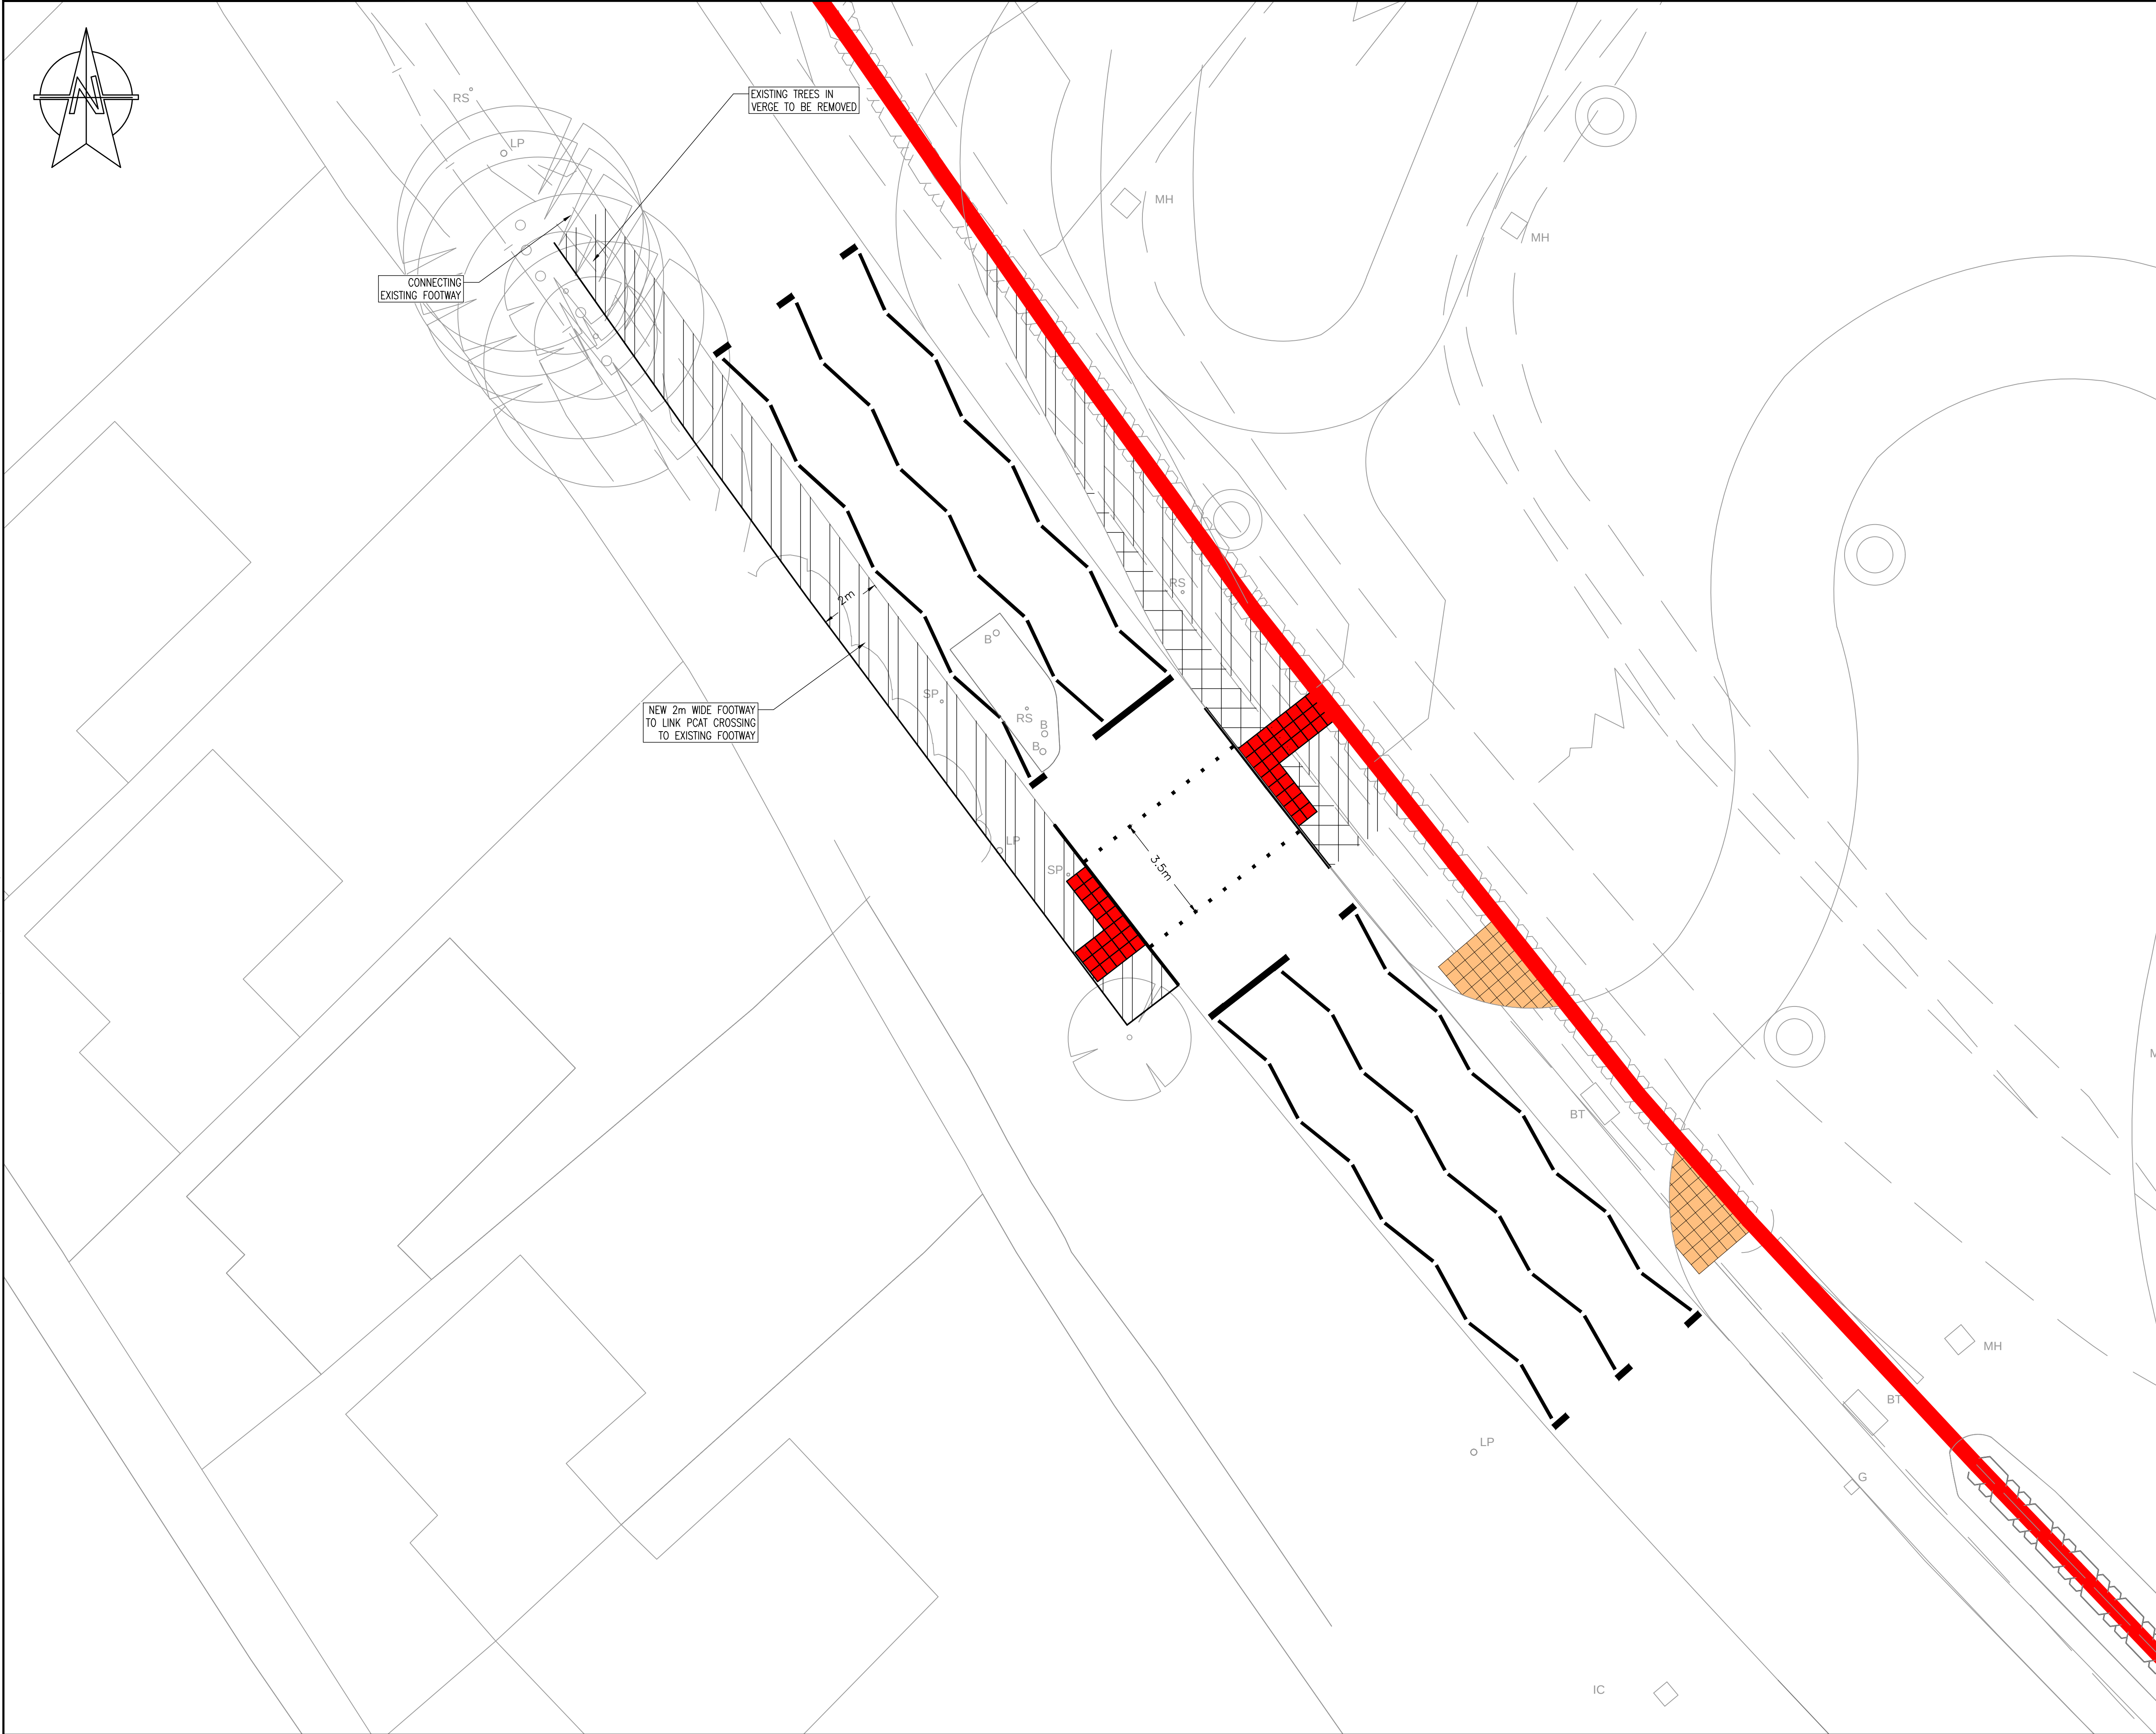

DO NOT SCALE

NOTES

1.

ALL UTILITY INFORMATION SHOWN IS INDICATIVE, FOR INFORMATION ONLY AND SHOULD NOT BE RELIED UPON FOR CONSTRUCTION AND/OR SETTING OUT.

2.

ANY SUBSEQUENT DEVELOPMENT TO THIS PRELIMINARY LAYOUT SHOULD VERIFY THE EXTENT AND LOCATIONS OF EXISTING SERVICES THAT MAY BE AFFECTED BY THE PROPOSED WORKS AND ADDRESS THIS WITH THE RELEVANT AUTHORITIES AND/OR NETWORK OPERATORS AND MAKE ANY FURTHER AMENDMENTS TO THE DESIGN AS NECESSARY.

3.

THE CONTRACTOR EXECUTING THE APPROVED WORKS IS REQUIRED TO ENSURE THAT THE LOCATIONS OF ANY BELOW GROUND UTILITIES ARE ESTABLISHED/CONFIRMED ON SITE PRIOR TO ANY EXCAVATIONS OR OTHER WORKS WHICH MAY AFFECT THE EXISTING SERVICES.

4.

THIS LAYOUT IS SUBJECT TO STAKE HOLDER CONSULTATION AND APPROVAL

5.

PROPOSED PCAT CROSSING REFER TO SWANSEA CC DRAWING T900_100_001

6.

PLEASE REFER TO ALL OTHER HIGHWAY WORKS DRAWINGS BY NPT (T47360.GAT & T47360.RM1)

KEY

SITE BOUNDARY

P02	04/02/2021	DRC	NPT / MS COMMENTS	SE	SE
P01	25/09/2020	DJM	FIRST ISSUE	SE	AB
REV	DATE	BY	DESCRIPTION	CHK	APP

DRAWING STATUS: FOR COMMENT

wsp

1 Capital Quarter, Tyndall St, Cardiff, CF10 4BZ, UK
T+44 (0) 292 076 9200
wsp.com

CLIENT:

MORGAN SINDALL

ARCHITECT:

POWELL DOBSON

SITE/PROJECT:

CEFN SAESON SCHOOL
NEATH
PROPOSED PCAT CROSSING CIVILS WORKS

TITLE:

GENERAL ARRANGEMENT

SCALE @ A1:

1:100

CHECKED:

SE

APPROVED:

AB

PROJECT NO:

70049143

DESIGNED:

SE

DRAWN:

DJM

DATE:

September 20

DRAWING No:

9143-WSP-278-PCT-DR-D-0100

REV:

P02

© WSP UK Ltd

File name: \\uk.wspgroup.com\central_data\projects\70049143\CEFN SAESON SCHOOL\02\NPT\CV\01\ENGINEERING\01\MODEL\PCAT CIVILS\DRAWINGS\9143-WSP-278-PCT-DR-D-0100 GENERAL ARRANGEMENT.DWG, printed on 04 February 2021 11:01:00, by: Murtosh, David