


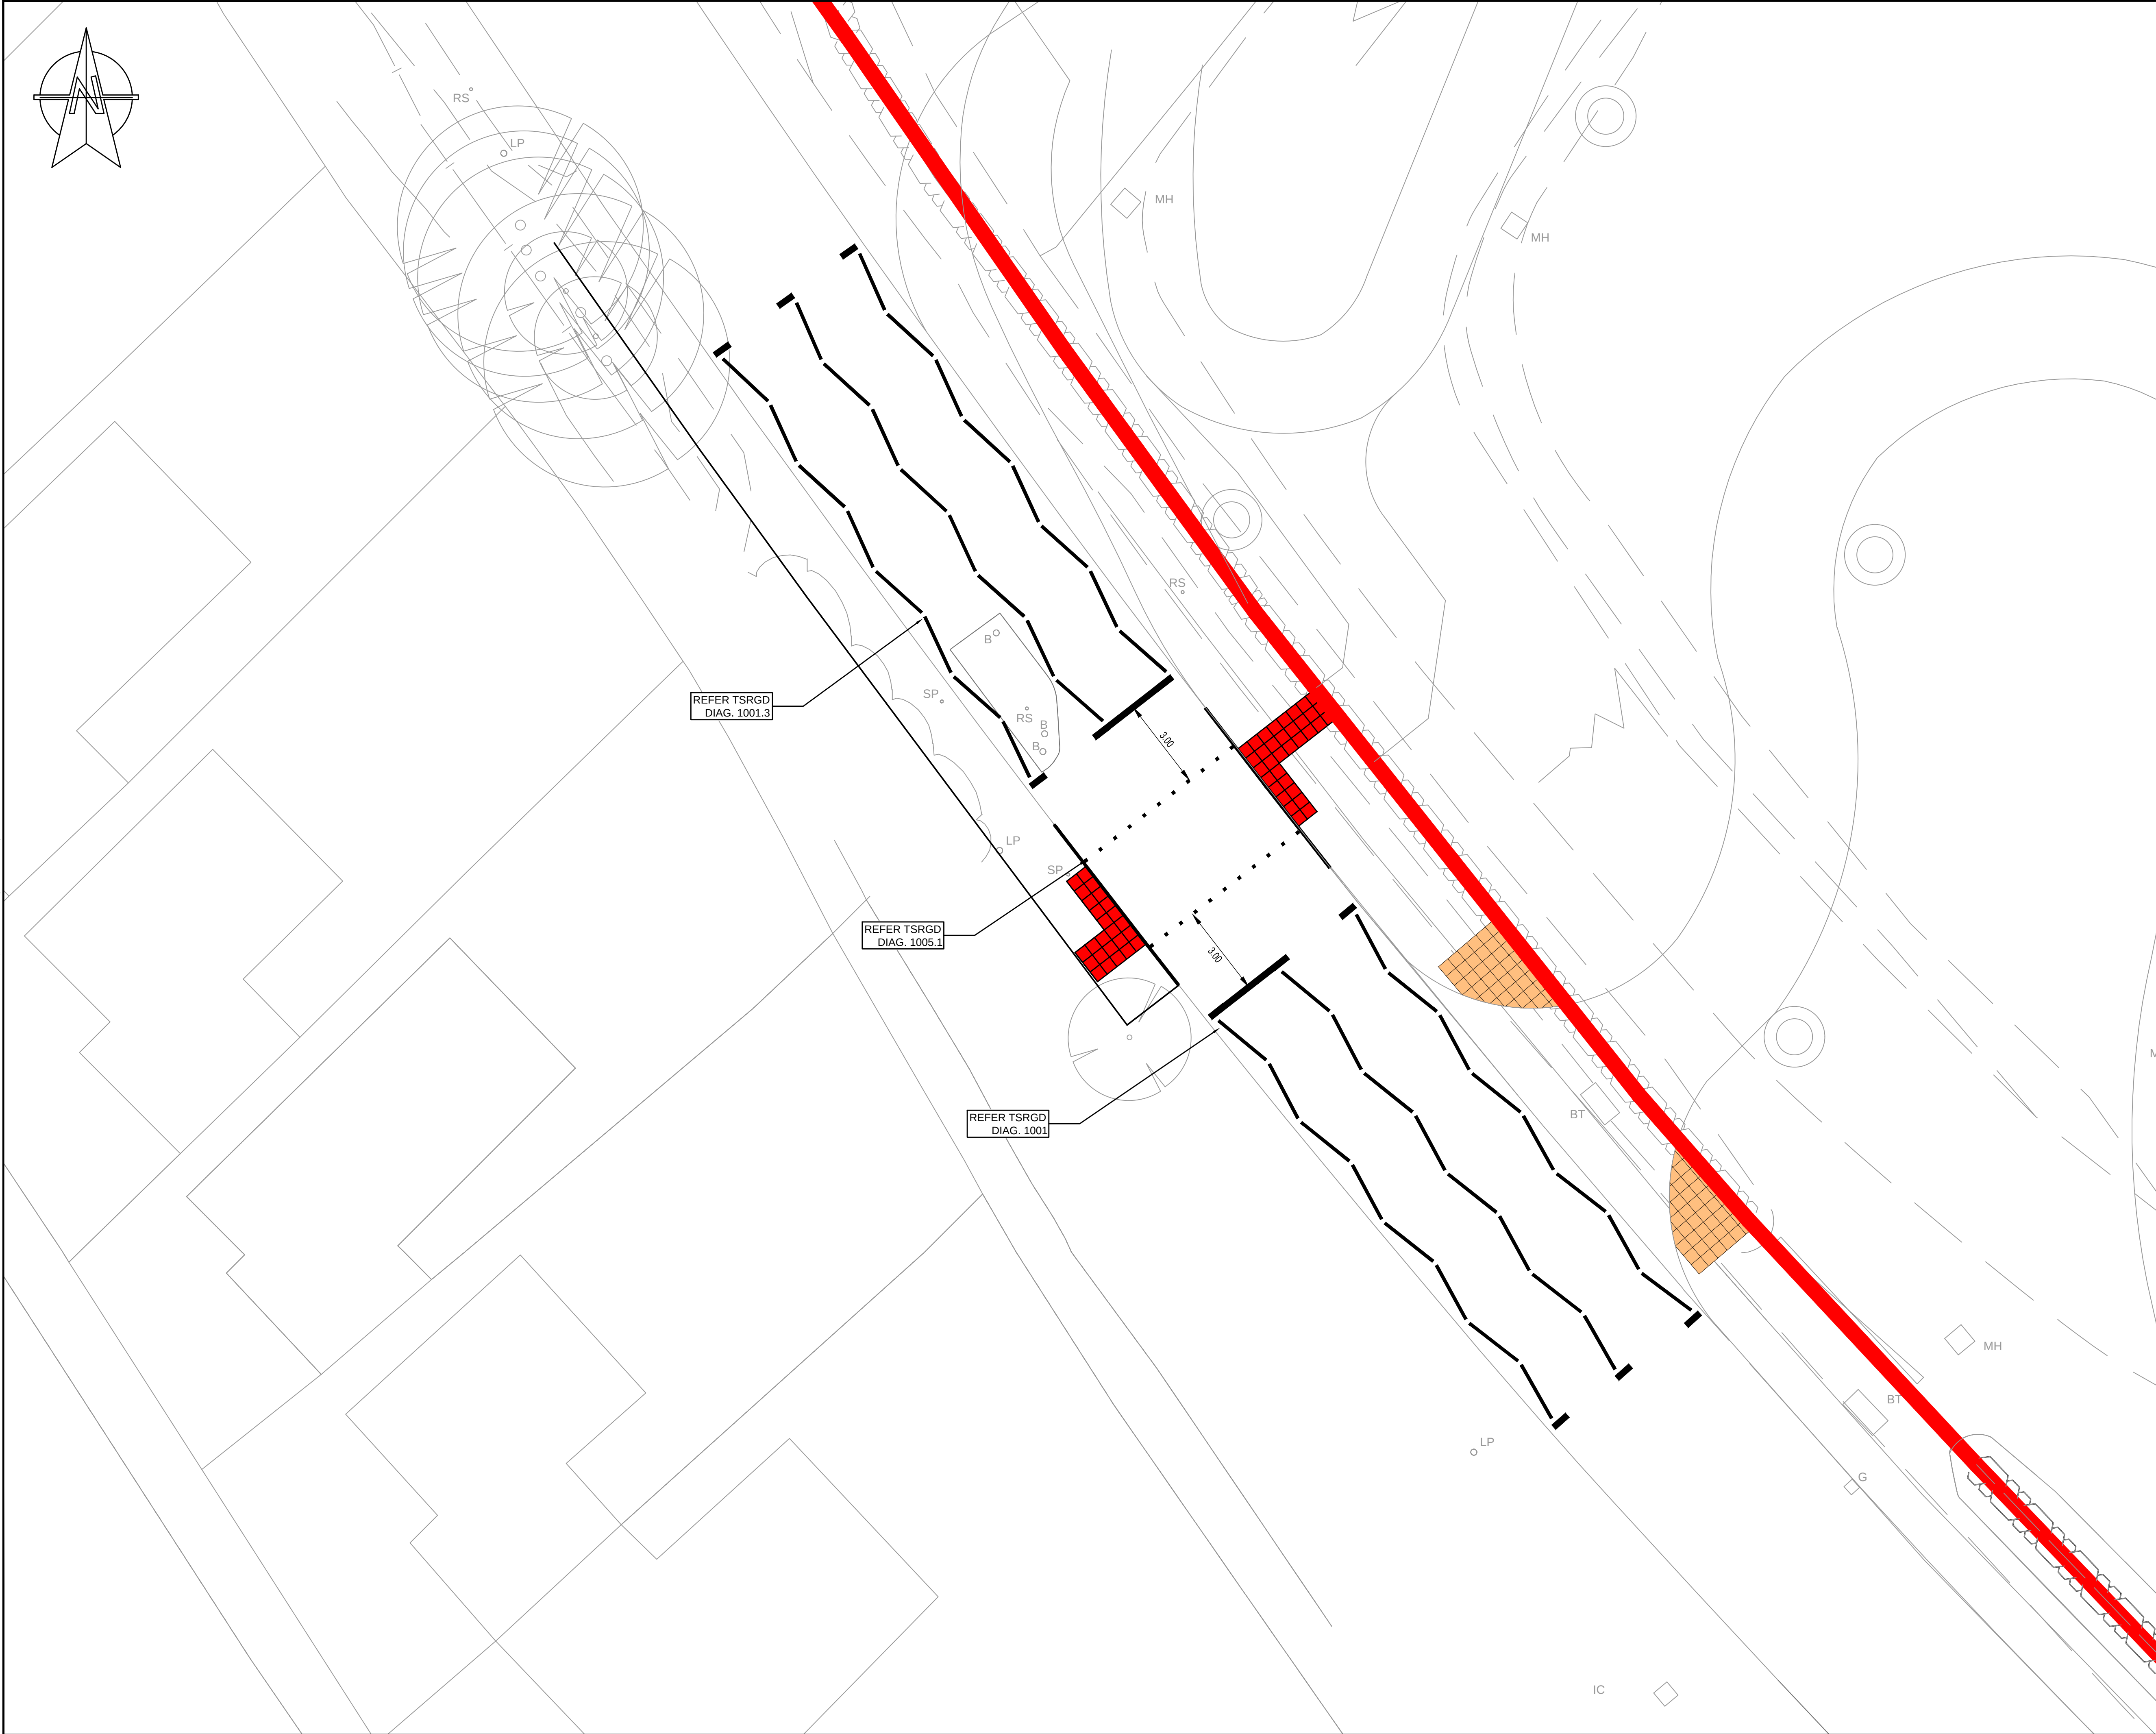

File name: \\uk.wspgroup.com\central_data\projects\2019\WY19\143_CEFN SAESON SCHOOL\02\WIP\CV\01\ENGINEERING\01\MODEL\PCAT CIVILS\DRAWINGS\9143-WSP-278-PCT-DR-D-1200 TRAFFIC SIGNS AND ROAD MARKINGS.DWG, printed on 04 February 2021 11:01:40, by: Nurdock, David

DO NOT SCALE

NOTES

1. PLEASE DO NOT SCALE THIS DRAWING.
2. ALL DIMENSIONS ARE IN METRES UNLESS OTHERWISE STATED.
3. THIS IS A C.A.D. DRAWING AND SHOULD NOT BE AMENDED BY HAND.
4. ALL MARKINGS SHALL BE THERMOPLASTIC MATERIAL COMPLYING WITH BS EN 1871. BINDING MATERIAL SHALL BE SYNTHETIC RESIN, UNLESS STATED OTHERWISE.
5. SIGNS AND ROAD MARKINGS DESIGNED IN REFERENCE TO THE TRAFFIC SIGNS MANUAL CHAPTERS 3,4 AND 5.
6. ALL SIGNS FACES TO BE OFFSET MINIMUM BY 450mm AWAY FROM KERB LINES MOUNTING HEIGHT 2400MM AT CYCLEWAYS
7. CONTRACTOR TO CONFIRM DIMENSION OF EXISTING SIGNS PLATES TO BE REPLACED
11. PLEASE REFER TO ALL OTHER HIGHWAY WORKS DRAWINGS BY NPT (T47360.GA1 & T47360.RM1)

P02	04/02/2021	DR	FOR CONSTRUCTION APPROVAL	SE	AB
P01	25/09/2020	DJM	FIRST ISSUE	SE	AB
REV	DATE	BY	DESCRIPTION	CHK	APP

DRAWING STATUS: S4 - FOR CONSTRUCTION APPROVAL



1 Capital Quarter, Tyndall St, Cardiff, CF10 4BZ, UK
T+ 44 (0) 292 076 9200
wsp.com

CLIENT: MORGAN SINDALL

ARCHITECT: POWELL DOBSON

SITE/PROJECT: CEFN SAESON SCHOOL
NEATH
PROPOSED PCAT CROSSING CIVILS WORKS

TITLE: TRAFFIC SIGNS AND ROAD
MARKINGS

SCALE @ A1:	1:100	CHECKED:	SE	APPROVED:	AB
PROJECT NO:	70049143	DESIGNED:	SE	DRAWN:	DJM
				DATE:	September 20

DRAWING No:	9143-WSP-278-PCT-DR-D-1200	REV:	P02
-------------	----------------------------	------	-----

© WSP UK Ltd